




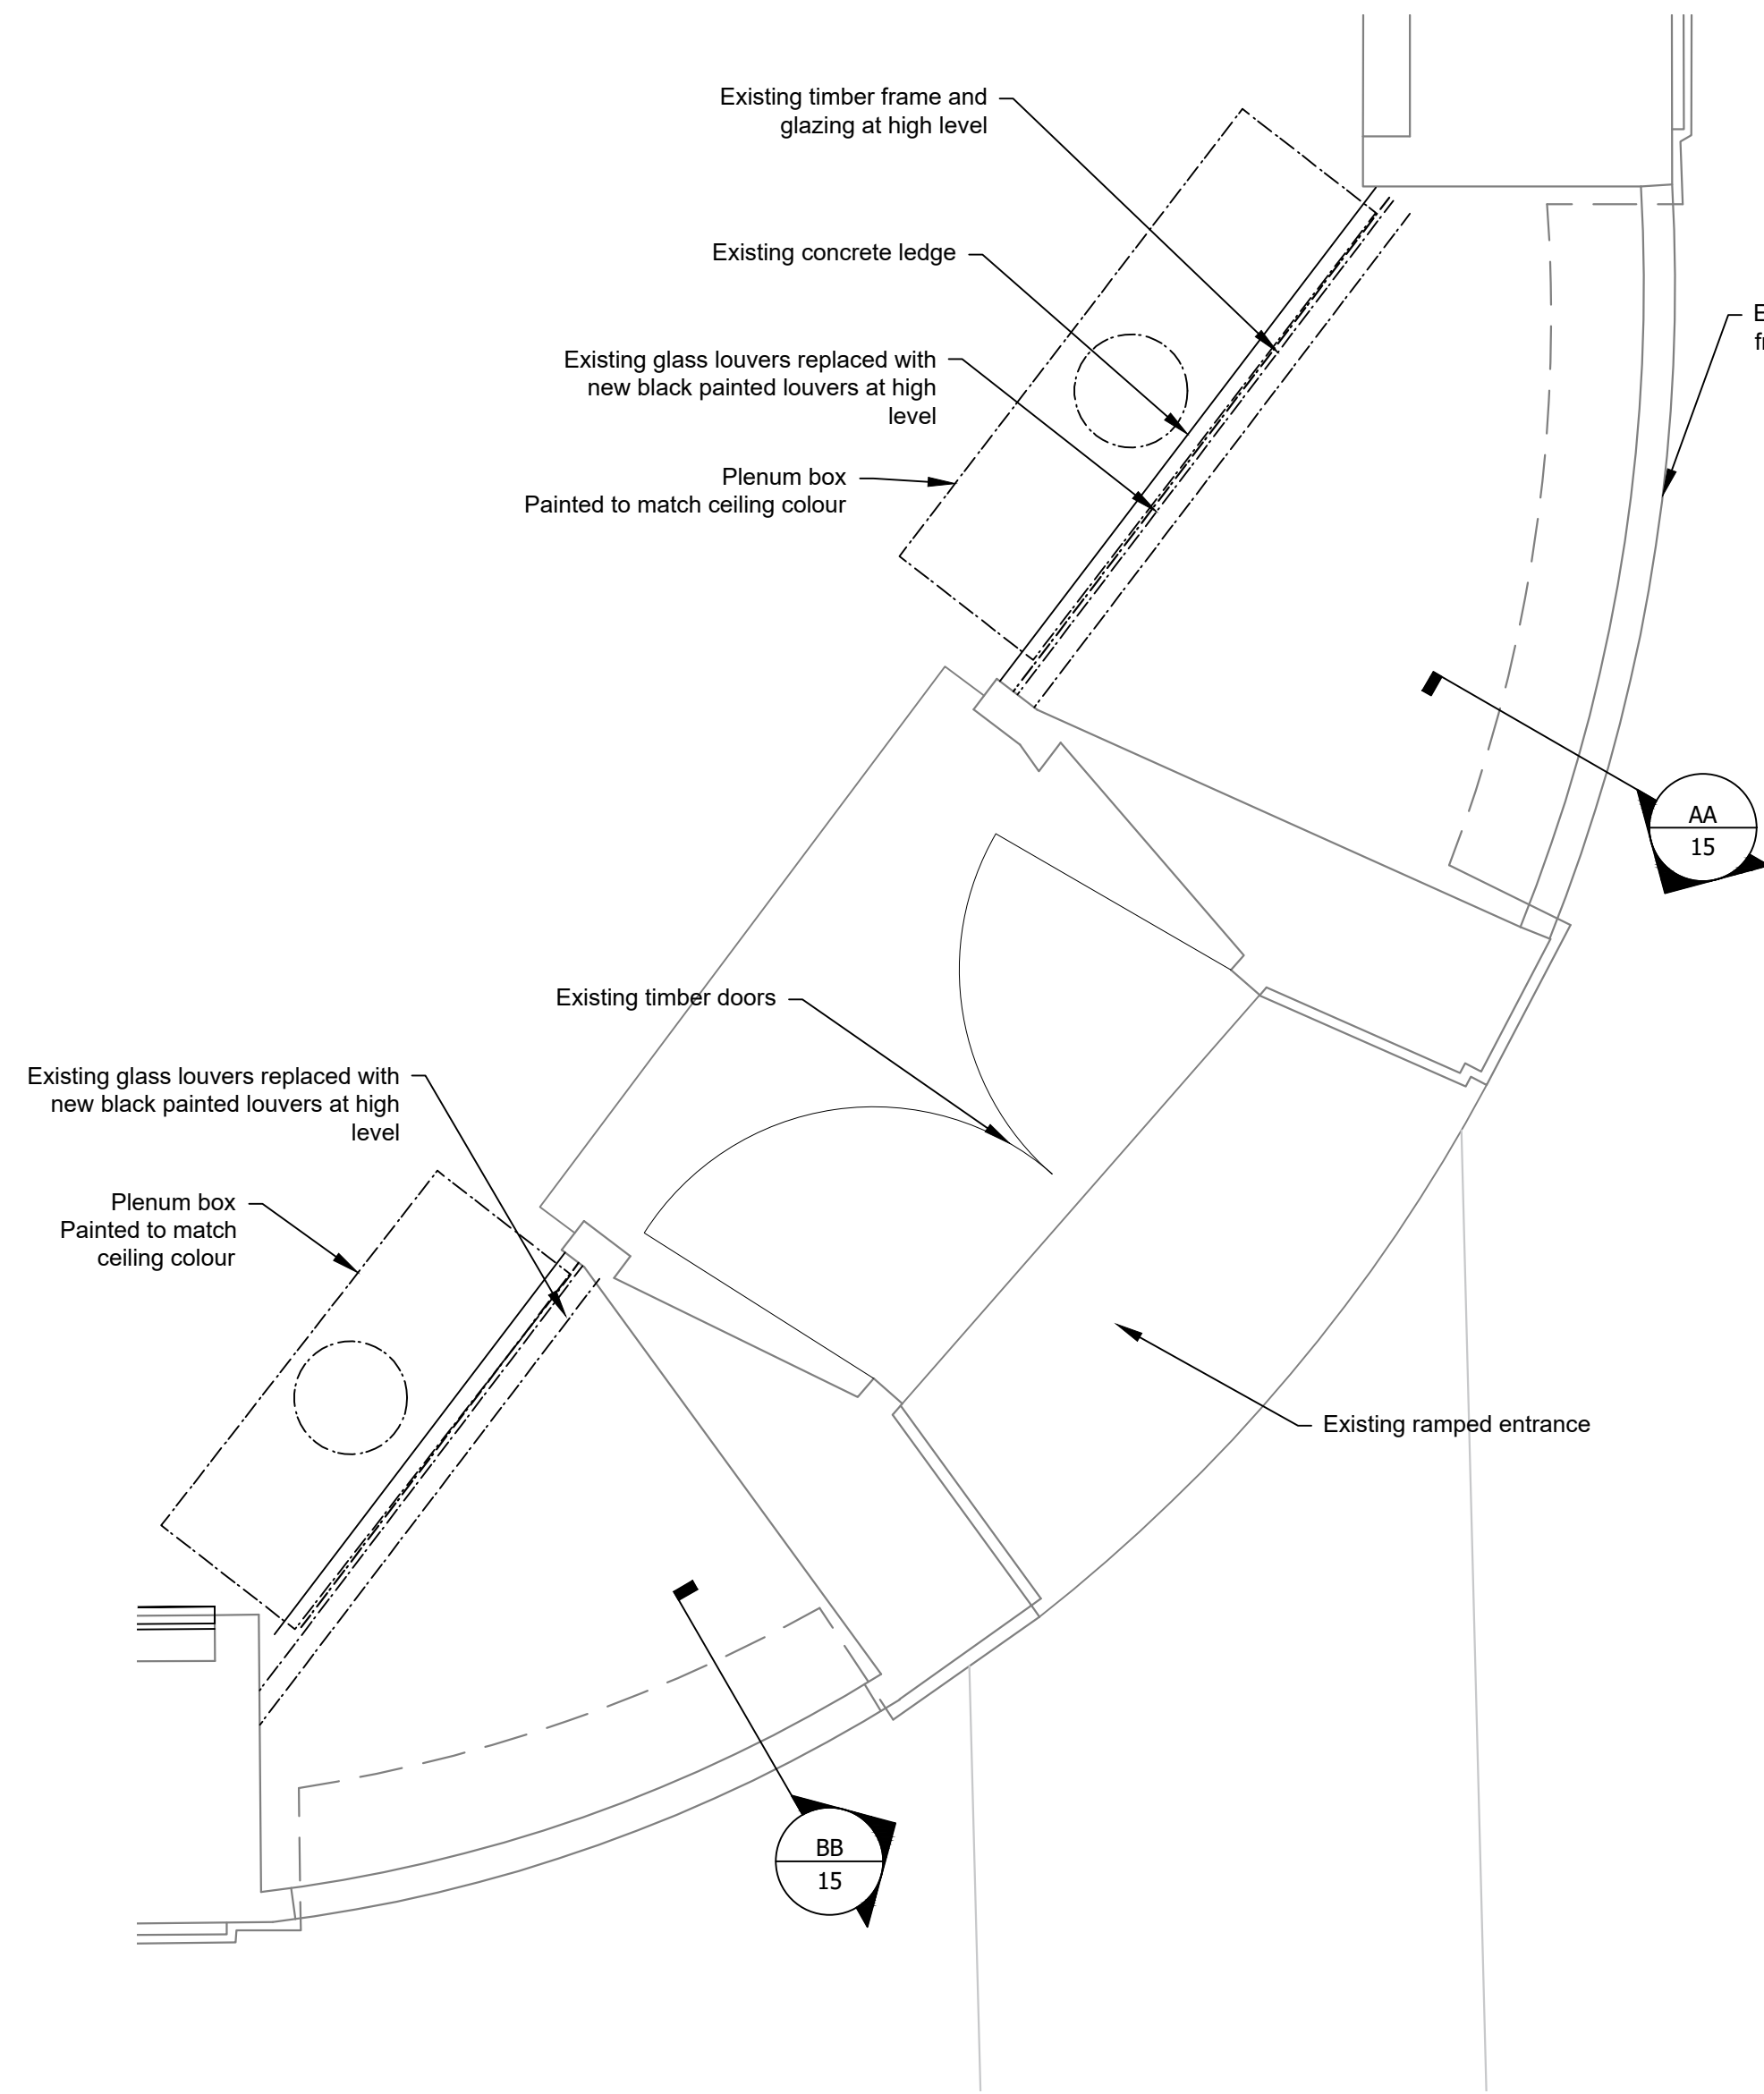

1 Part Plan As Proposed
Scale: 1:16@A1

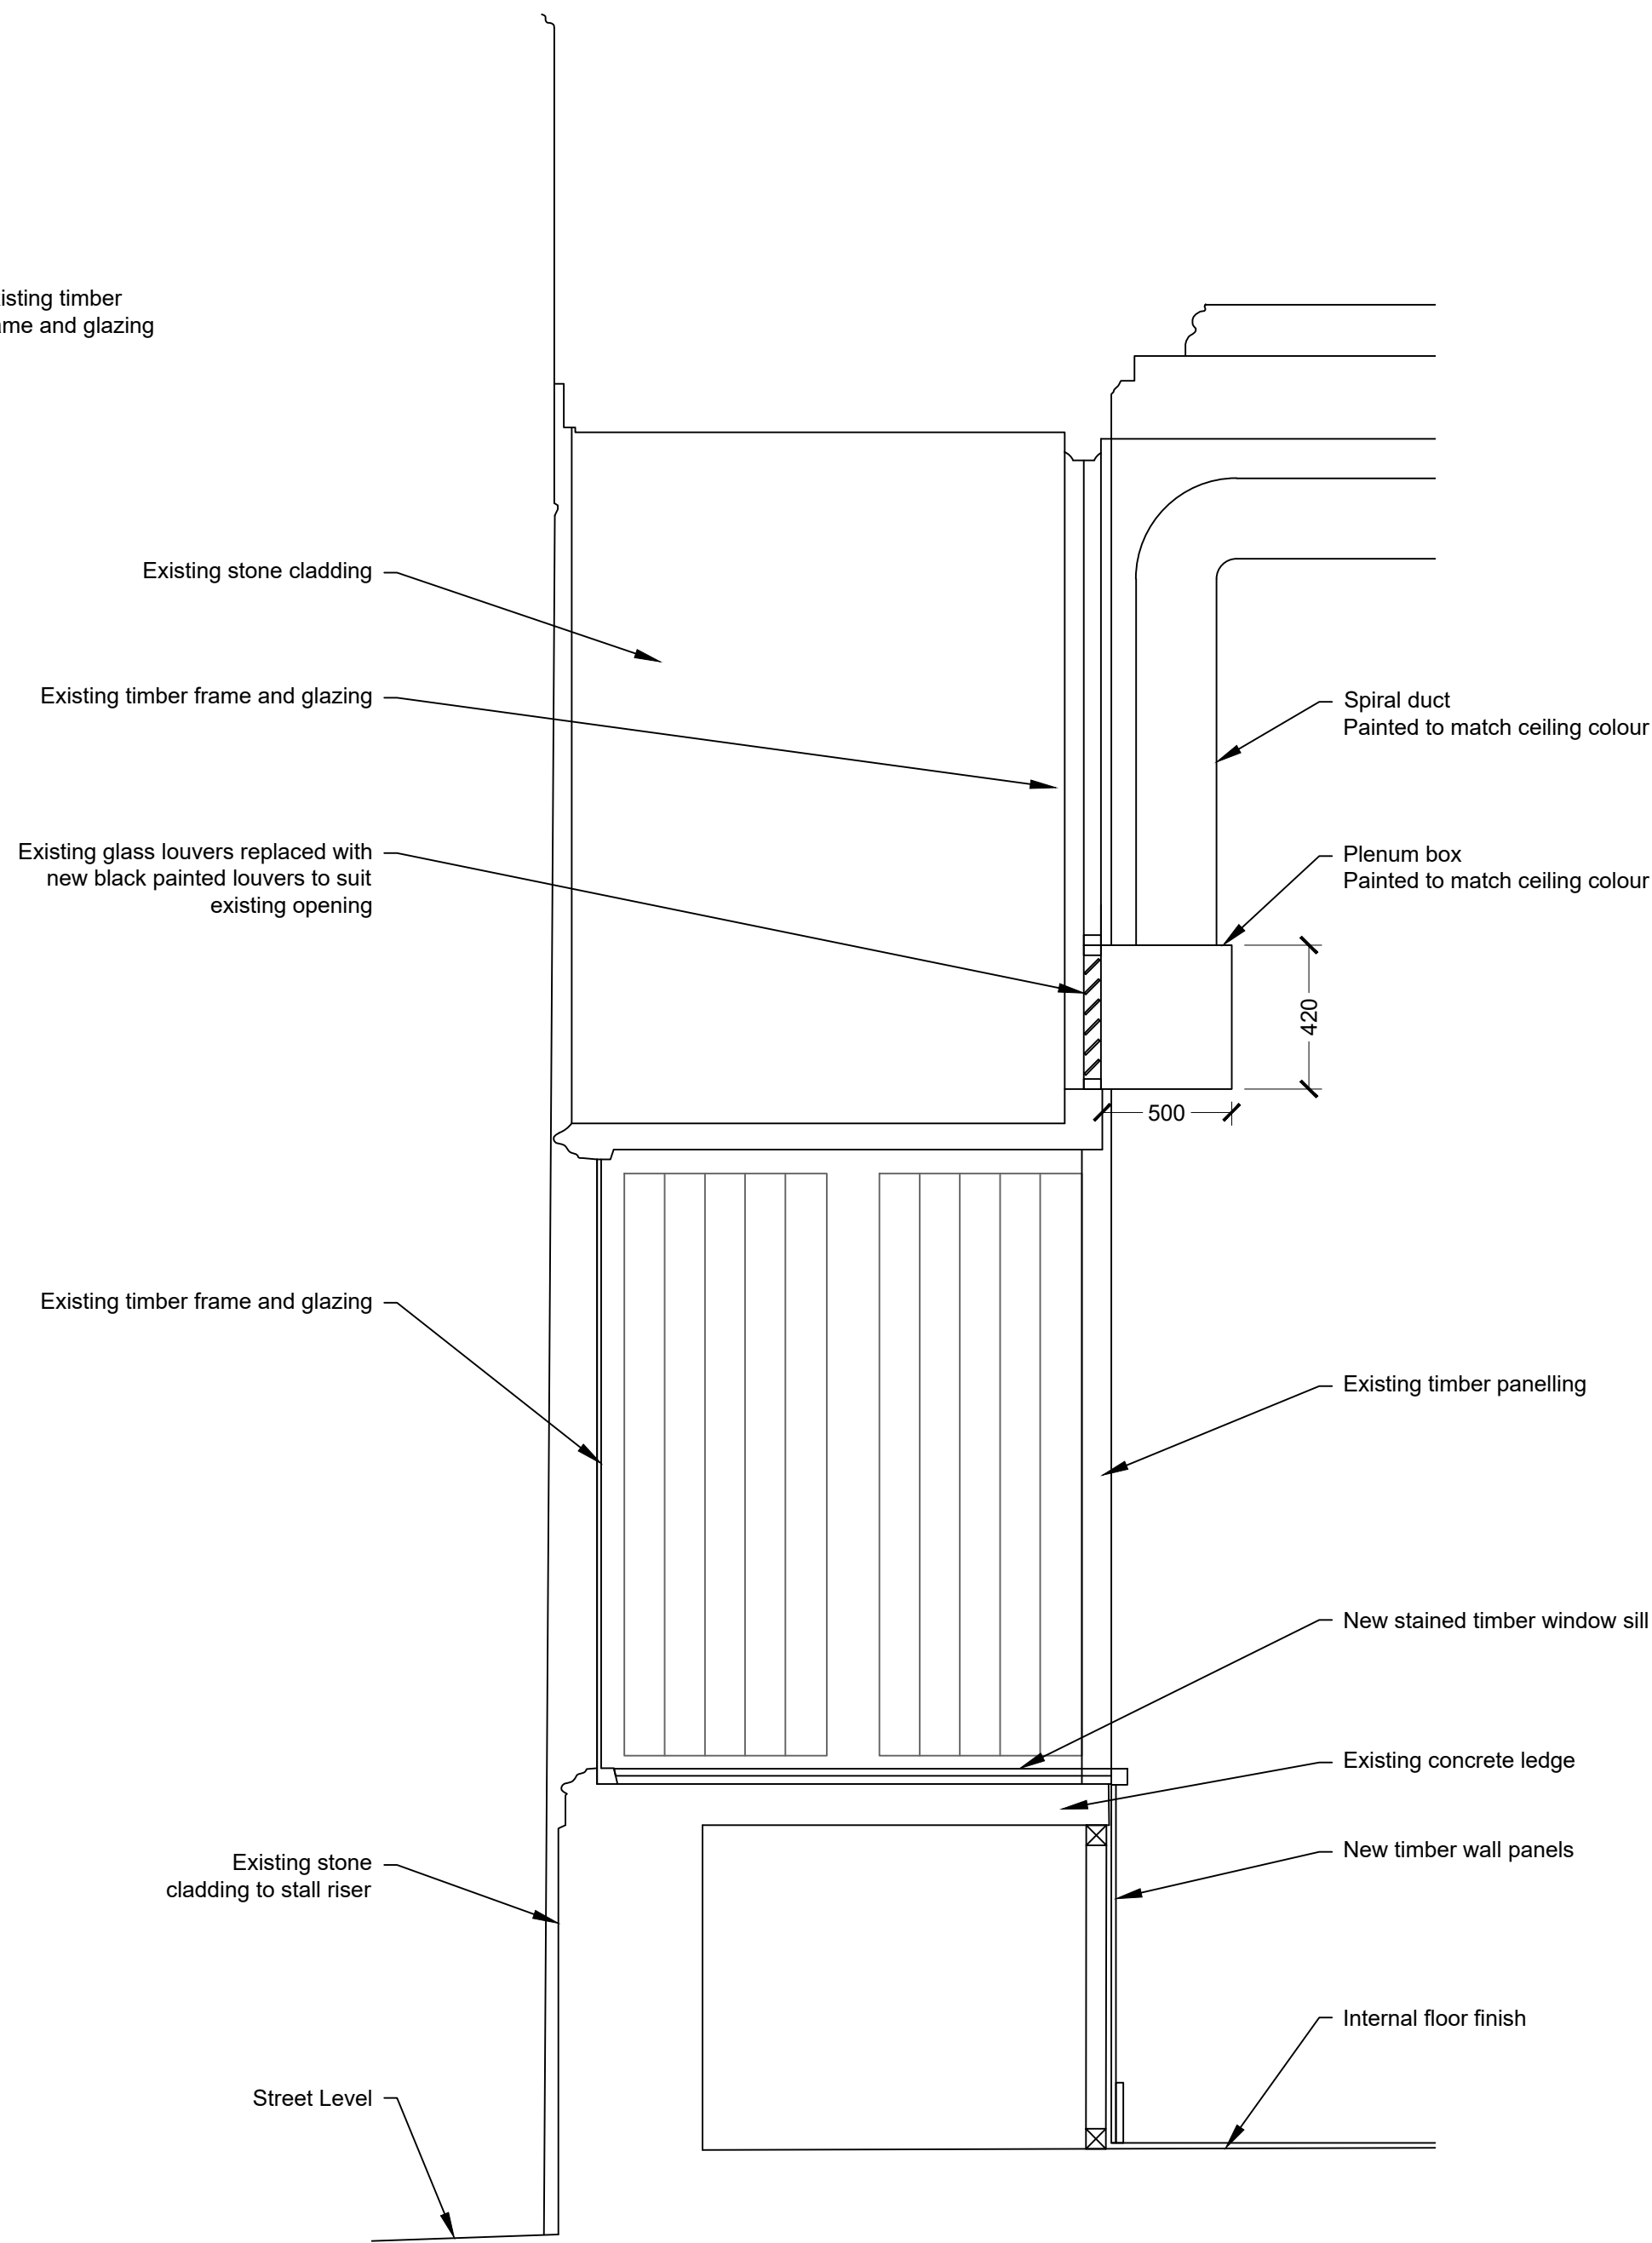

AA Section AA As Proposed
Scale: 1:16@A1

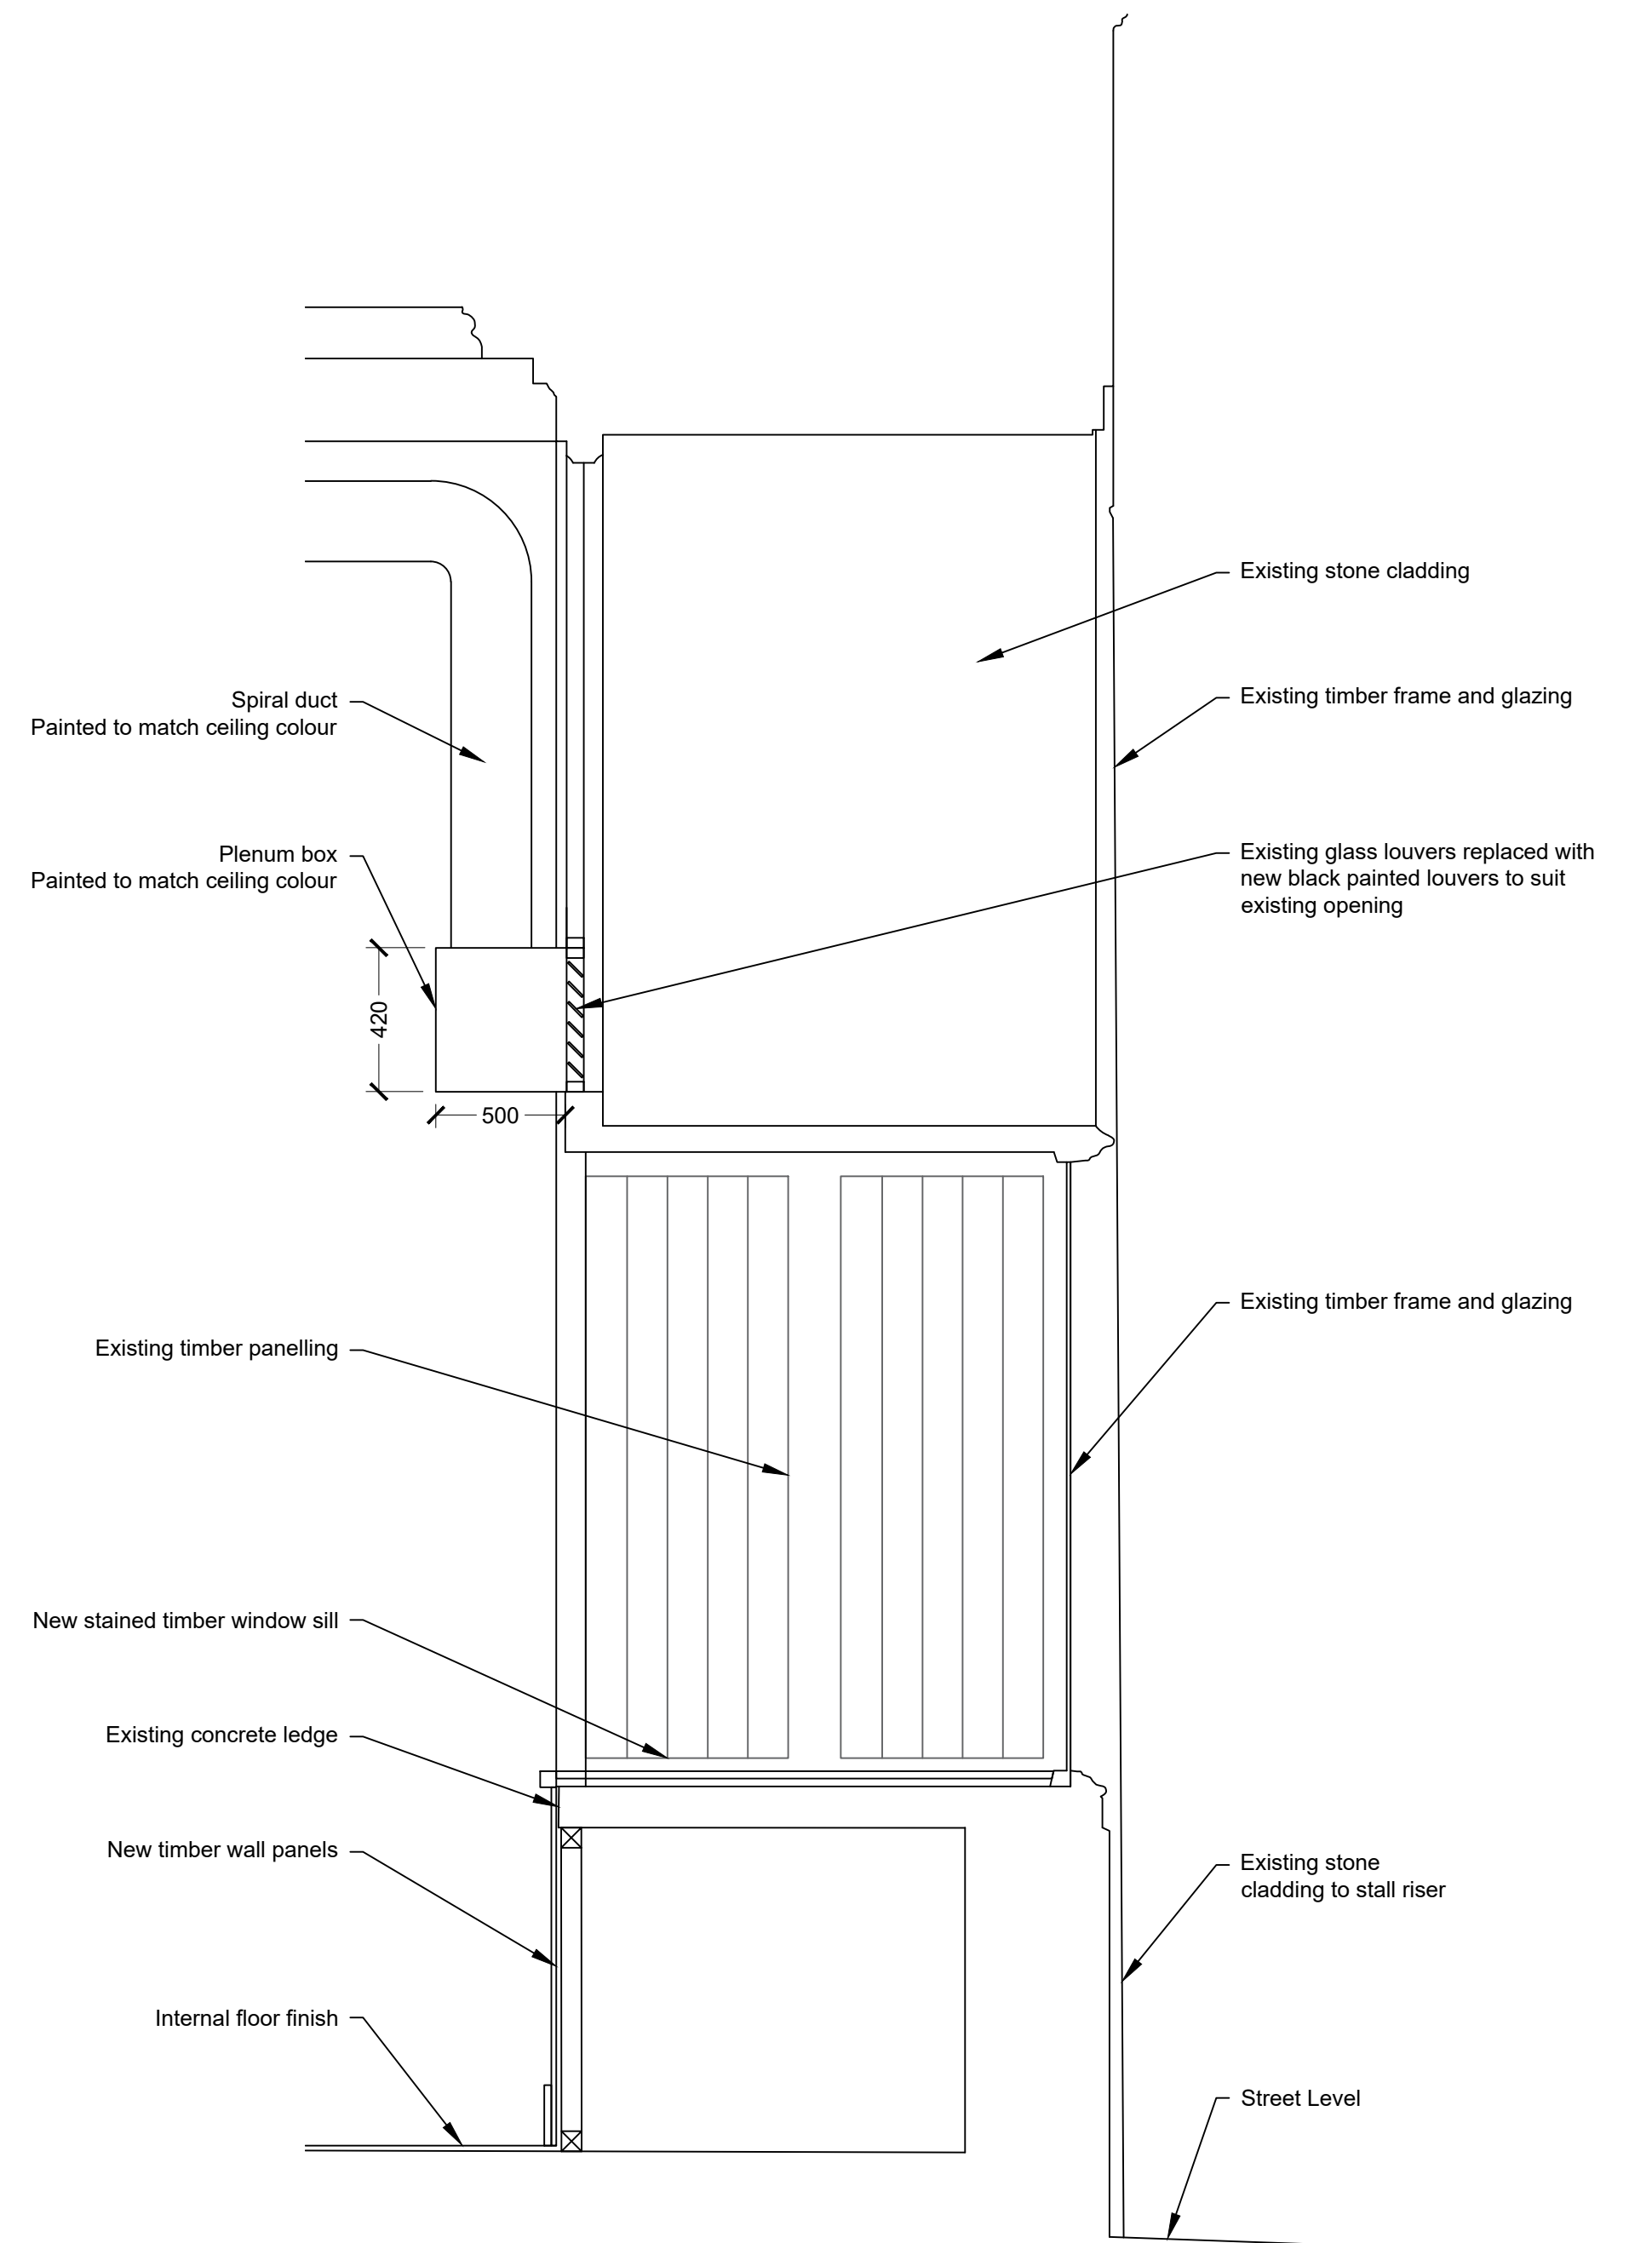

BB Section BB As Proposed
Scale: 1:16@A1

REVISION	DATE	DETAILS
PROJECT		
77 Mosley Street Manchester		
JOE THE JUICE		
FLOOR		
Ground Floor		
DRAWING TITLE		
Sections Near Entrance As Proposed		
SCALE 1:50	PAPER SIZE A1	
DRAWING NUMBER 7042-14	REVISION A	
DRAWN BY SE	DATE March 25	
STATUS L1		
	adt@designtime.com www.designtime.com	2-Work, 7 Cutler Mill Tilleyard North WF1 5FY