


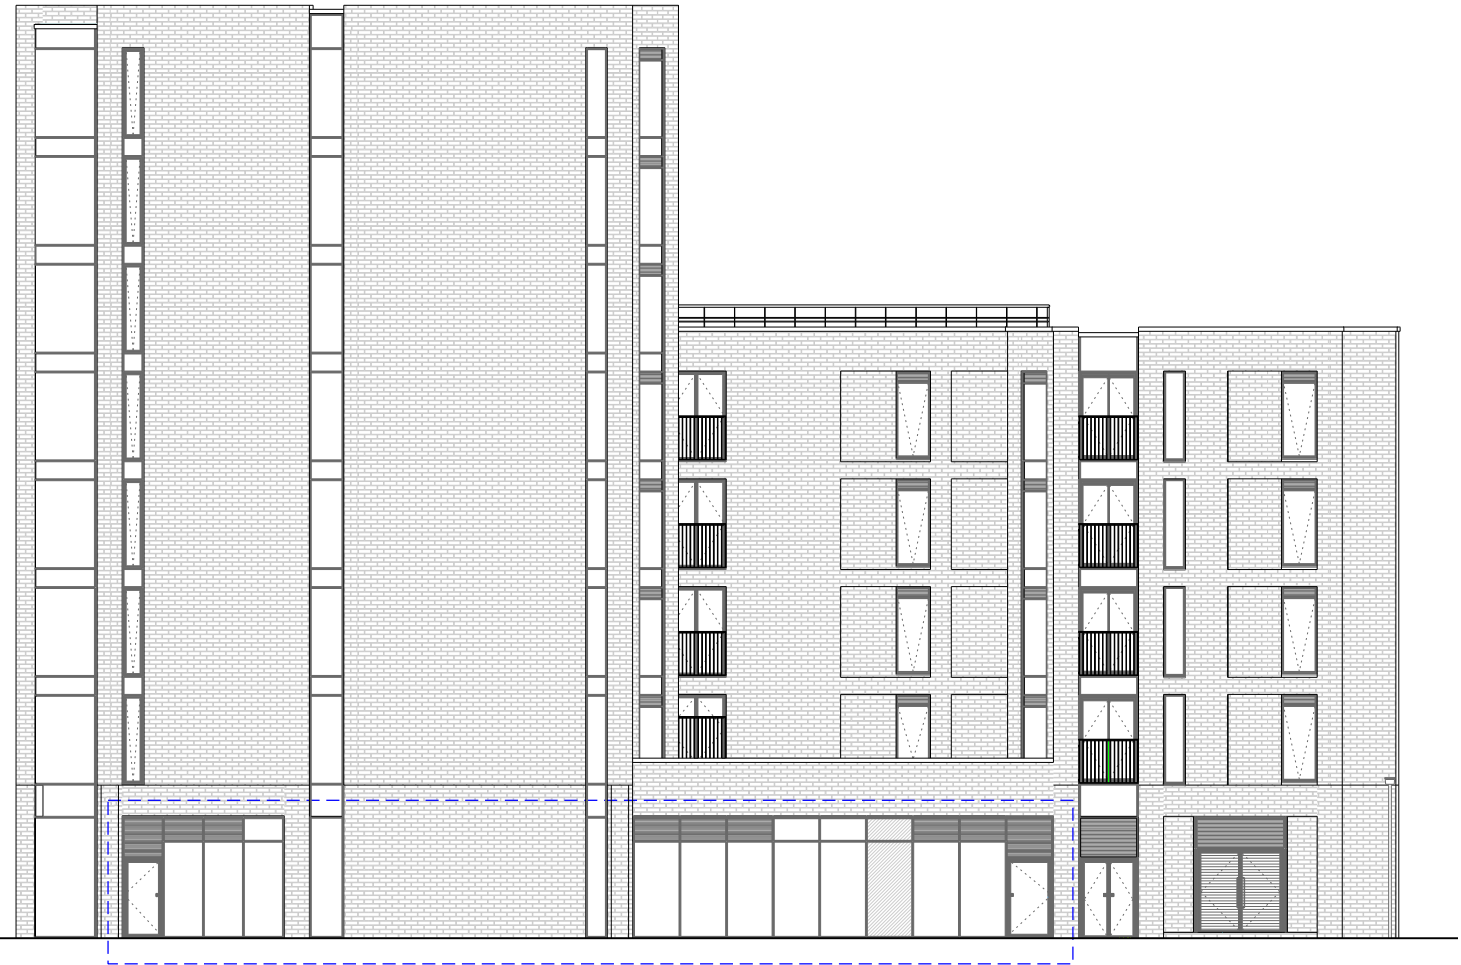

existing Spear St elevation



proposed new louvres to match existing on the ground floor

proposed Spear St elevation

revision: date: note:
P01 2026.01.27 planning issue
P02 2026.01.28 revised

project
Oldham Street, Manchester
job no.
7708

title
existing & proposed Spear St elevation_ NEW GF LOUVRES APPLICATION

scale
1:200 @ A3

drawing no.
7708-al(05)221

stephenson hamilton risley
STUDIO

3 riverside mews
4 commercial street
manchester, M15 4RQ
www.shr.studio
email@shr.studio
0161 832 0244