



03 / 0200 Section 03
Scale 1: 100 @A0

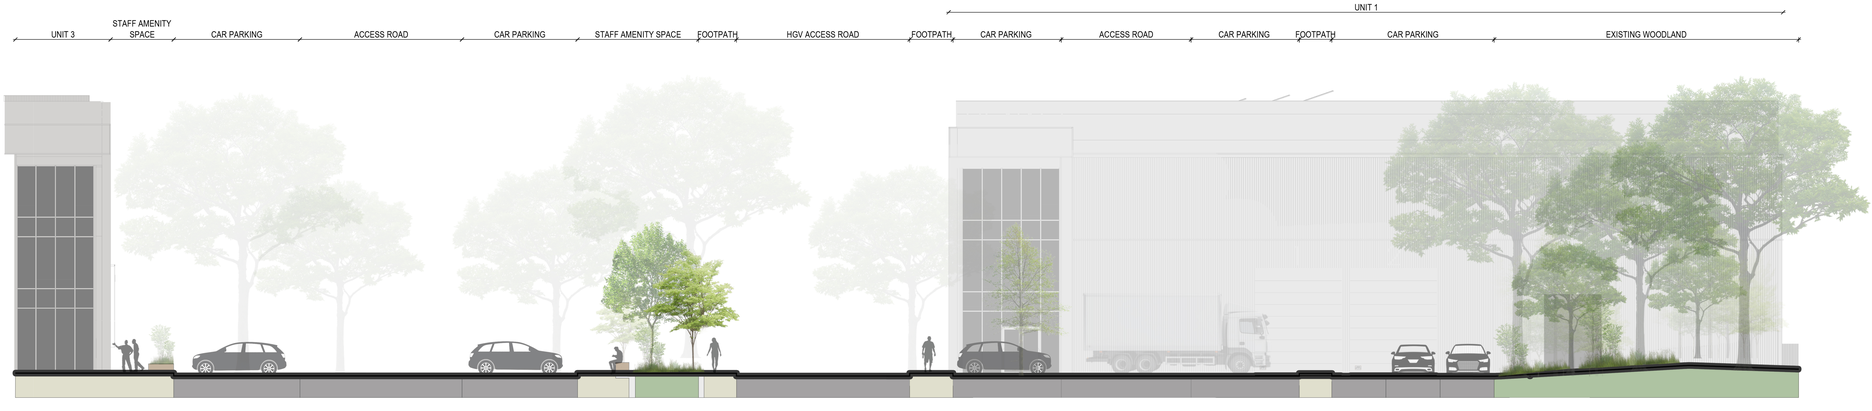

04 / 0200 Section 04
Scale 1: 100 @A0

0 1 2.5 5 10m

Location Plan

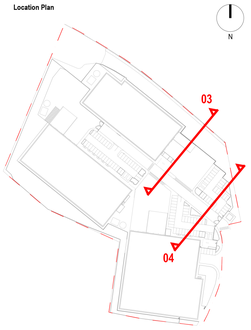

Disclaimer:
- © Copyright Gillespies LLP, all rights reserved
- Do not scale from drawing, use figured dimensions only.
- All measurements are to be checked on site prior to construction.
- This drawing is to be read in conjunction with all other Gillespies' drawings, schedules and specifications and all other consultant's information.
- Any errors, omissions or inconsistencies with other consultant's information to be reported to Gillespies immediately prior to work being carried out.
- Do not procure manufacture materials or undertake construction site works from this drawing unless the issue status is noted as 'Construction'.
- Refer to the status of the drawing in the Title and Issue Box' for the intended purpose of the drawing.

Notes:
- To be added on project - suitable to project stage

DRAFT

Rev	Details	By	Chkd	Date
00	DRAFT ISSUE	AA	BK	28.11.2025

Project Title
Concord Logistics
Drawing Title
Landscape Sections (Sheet 2 of 2)
Client Title
Global Mutual
Drawing Number
P22541-00-001-GIL-0200

Gillespies Project Number
P22541-00-001
Status
Design
Rev **00** Size **A0** Scale **1:100**

Gillespies
London | Oxford | **Manchester** | Leeds | Abu Dhabi | Riyadh