COPYRIGHT OF ATELIER MB LTD
DO NOT SCALE FROM THIS DRAWING
DIMENSIONS TO BE CHECKED ON SITE

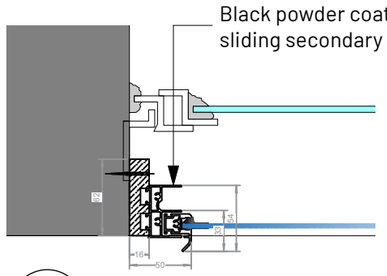

1 Window C Reveal Plan - Secondary Glazing
Scale: 1:5

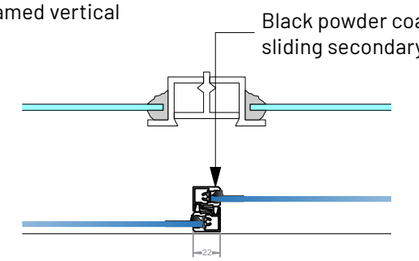

2 Windown C Junction Plan Between Frames
Scale: 1:5

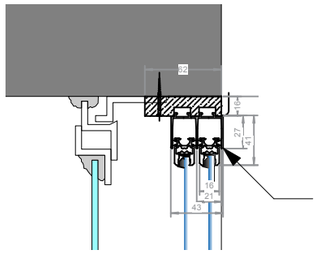

Proposed aluminium framed secondary glazing set into reveal

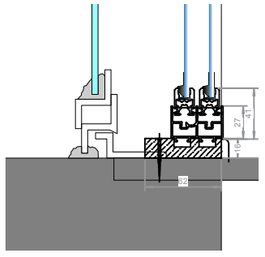

3 Window C Section
Scale: 1:5

Proposed black powerd coated aluminium framed secondary glazing

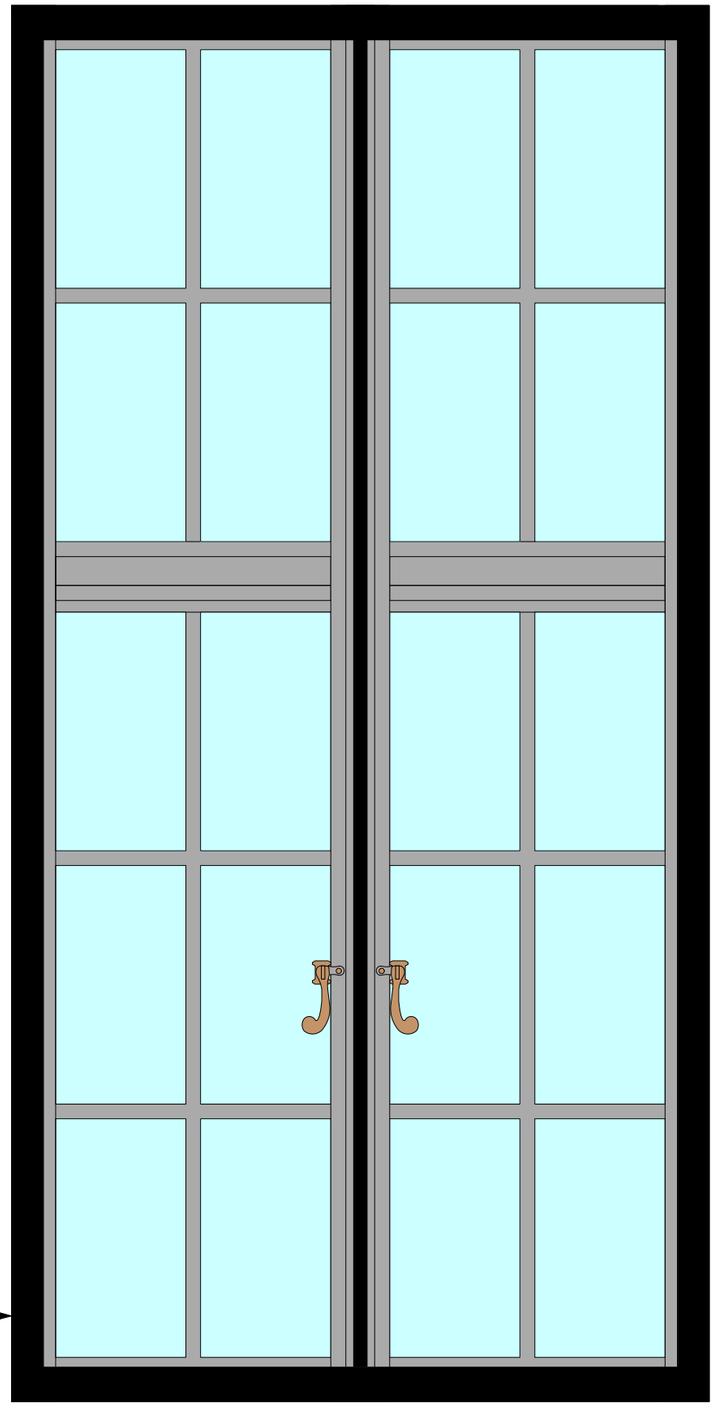

4 Window C Internal Elevation
Scale: 1:10

REV	NOTE	DRN	CHK

HOTEL GOTHAM
SECONDARY GLAZING

Proposed Window C
Fifth Floor Tyle 1

PROJECT REF.	2112
DRWG NO.	P(120)
REVISION	
SCALE	1:100 @ A3
DATE 1st	Feb 26
DRAWN	GS

SK sketch E existing P proposed T tender C construction FI final issue

+44 161 236 0051
ARCHITECT@ATELIERMB.CO.UK
ATELIER.MB