




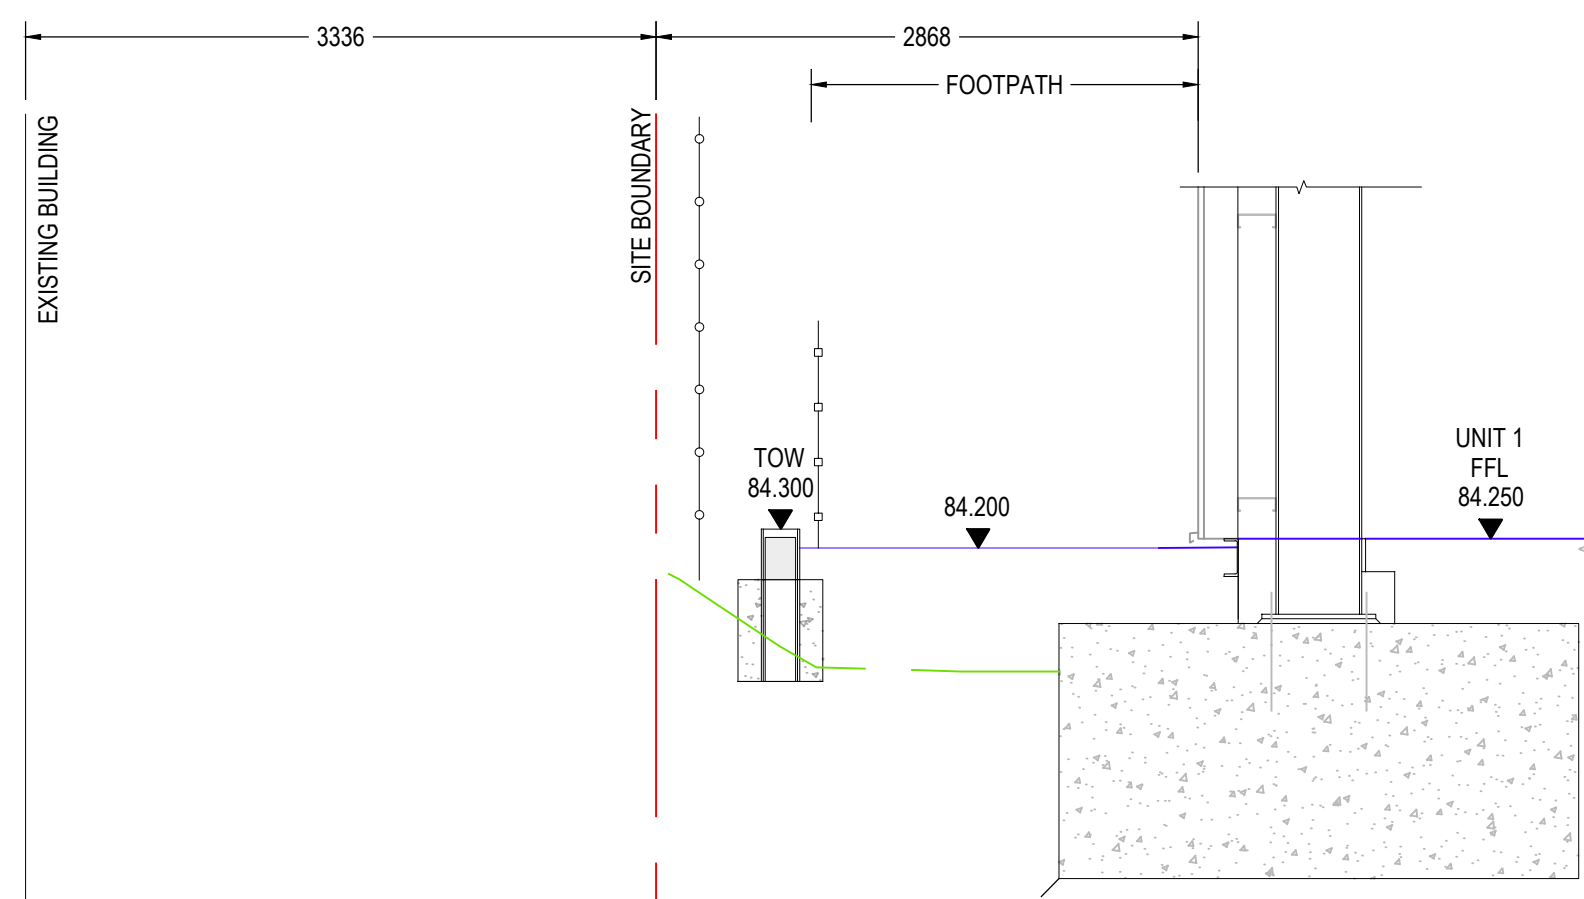


**SECTION 1-1**  
(Scale 1:40)

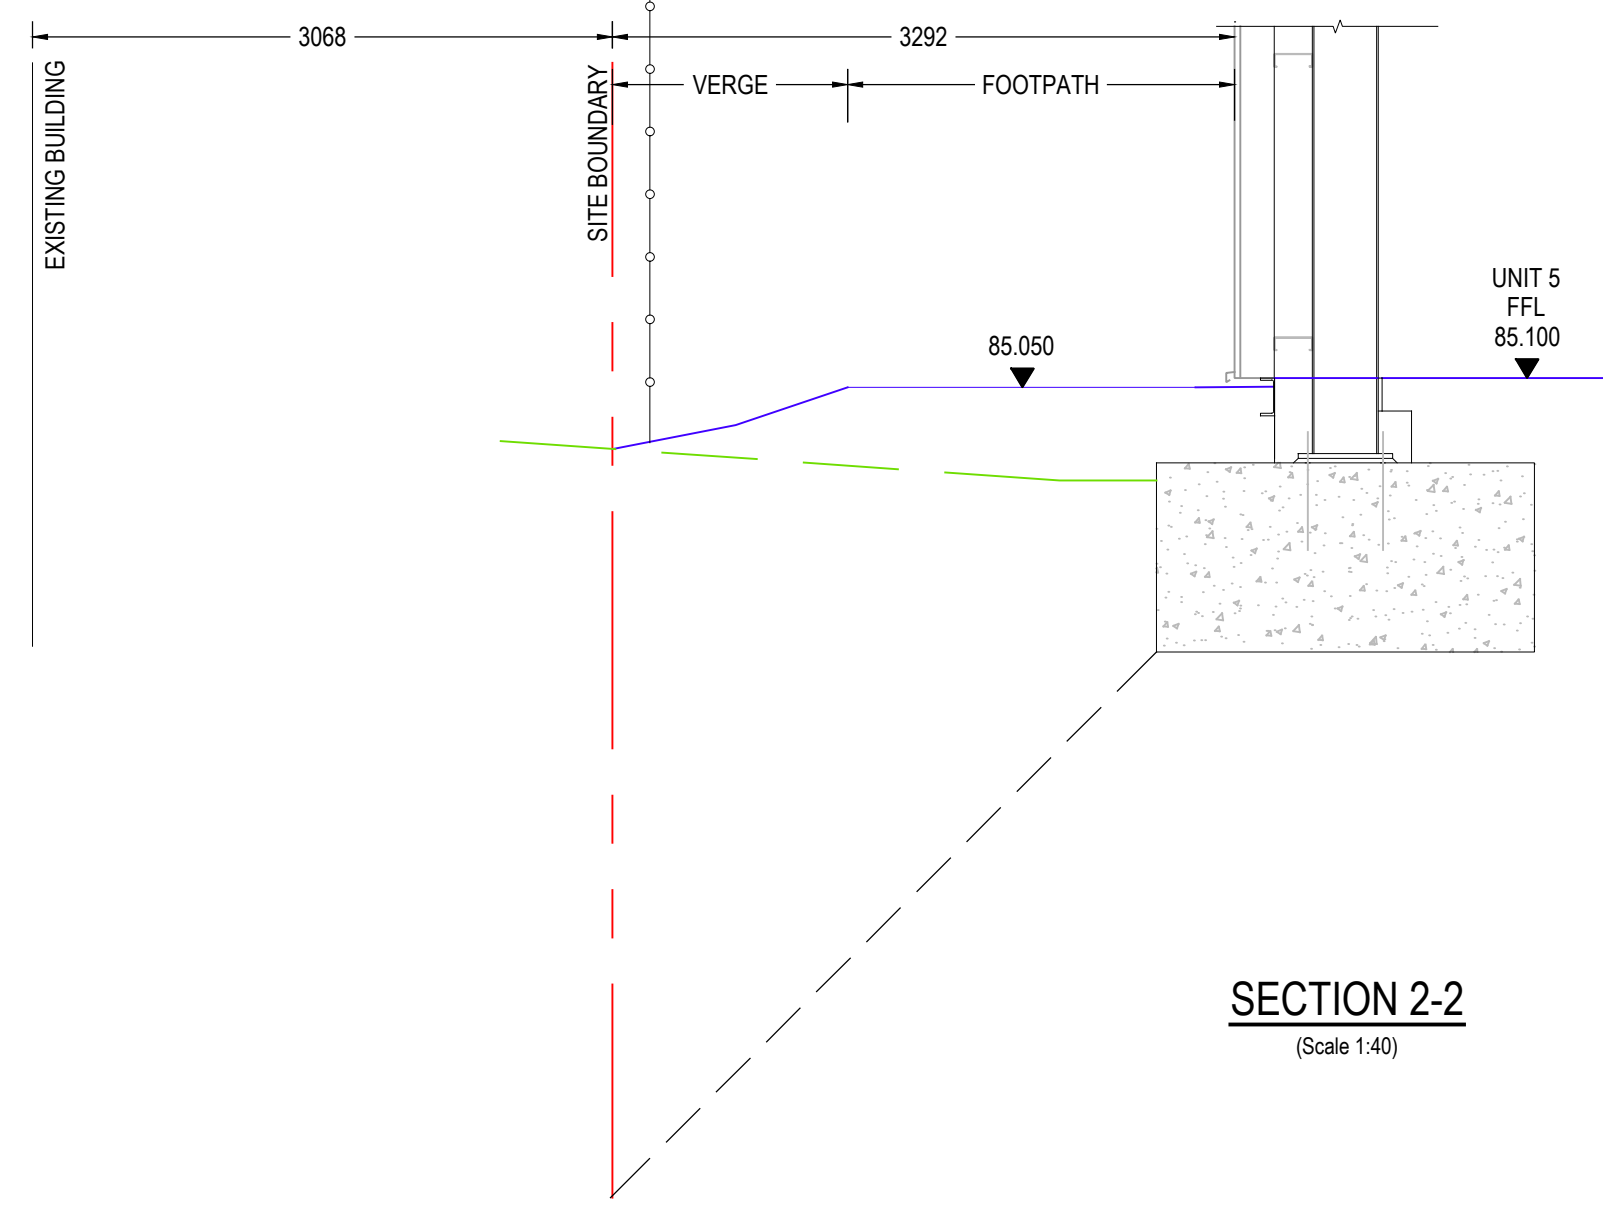


**SECTION 2-2**  
(Scale 1:40)

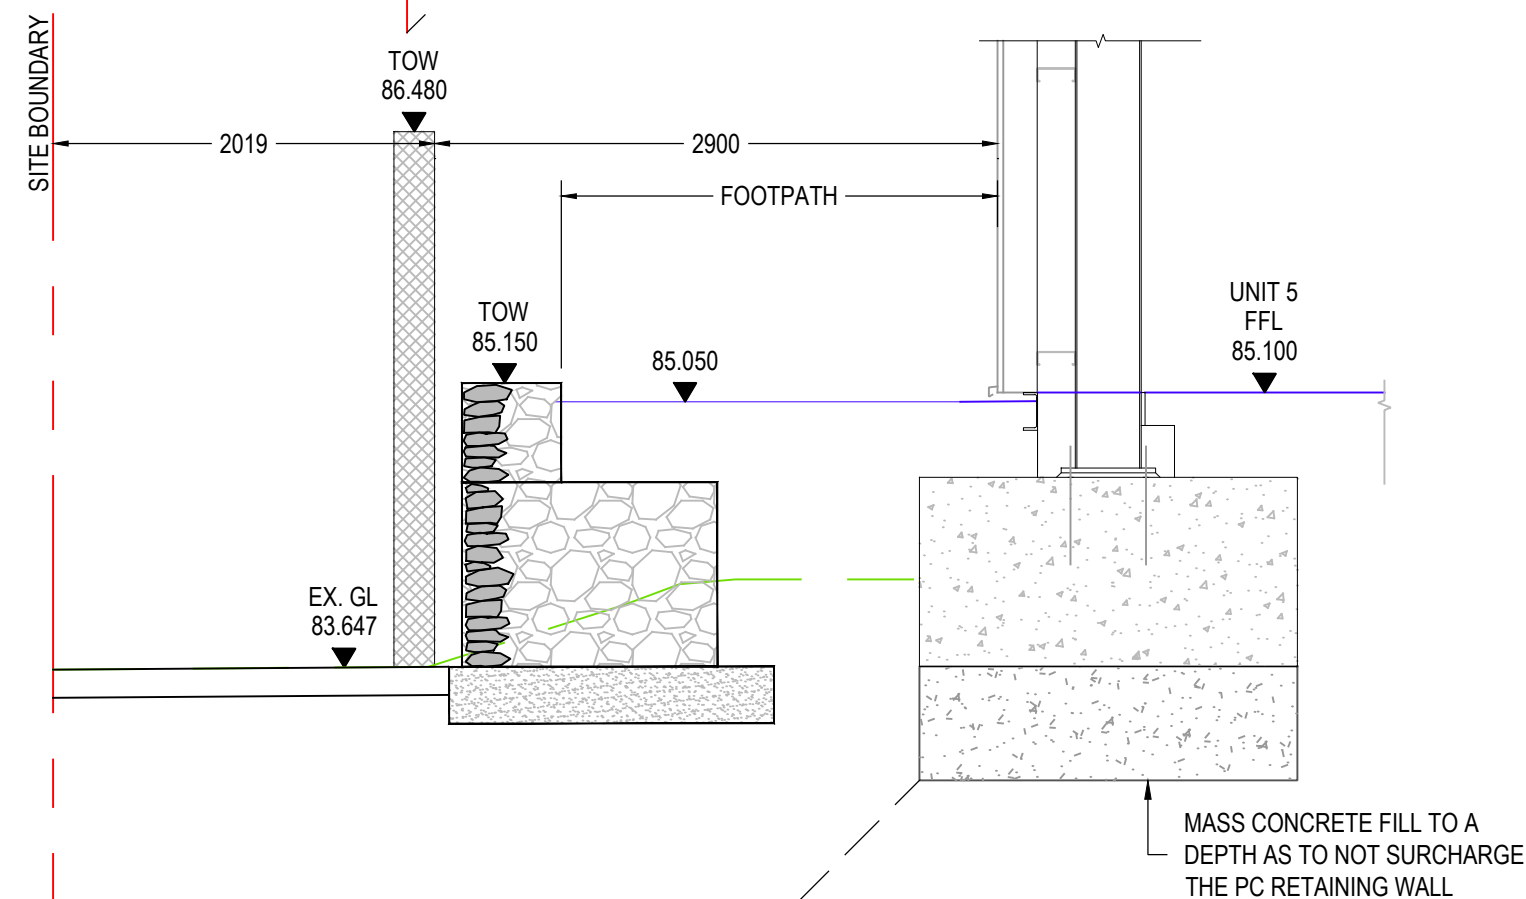


**SECTION 3-3**  
(Scale 1:40)

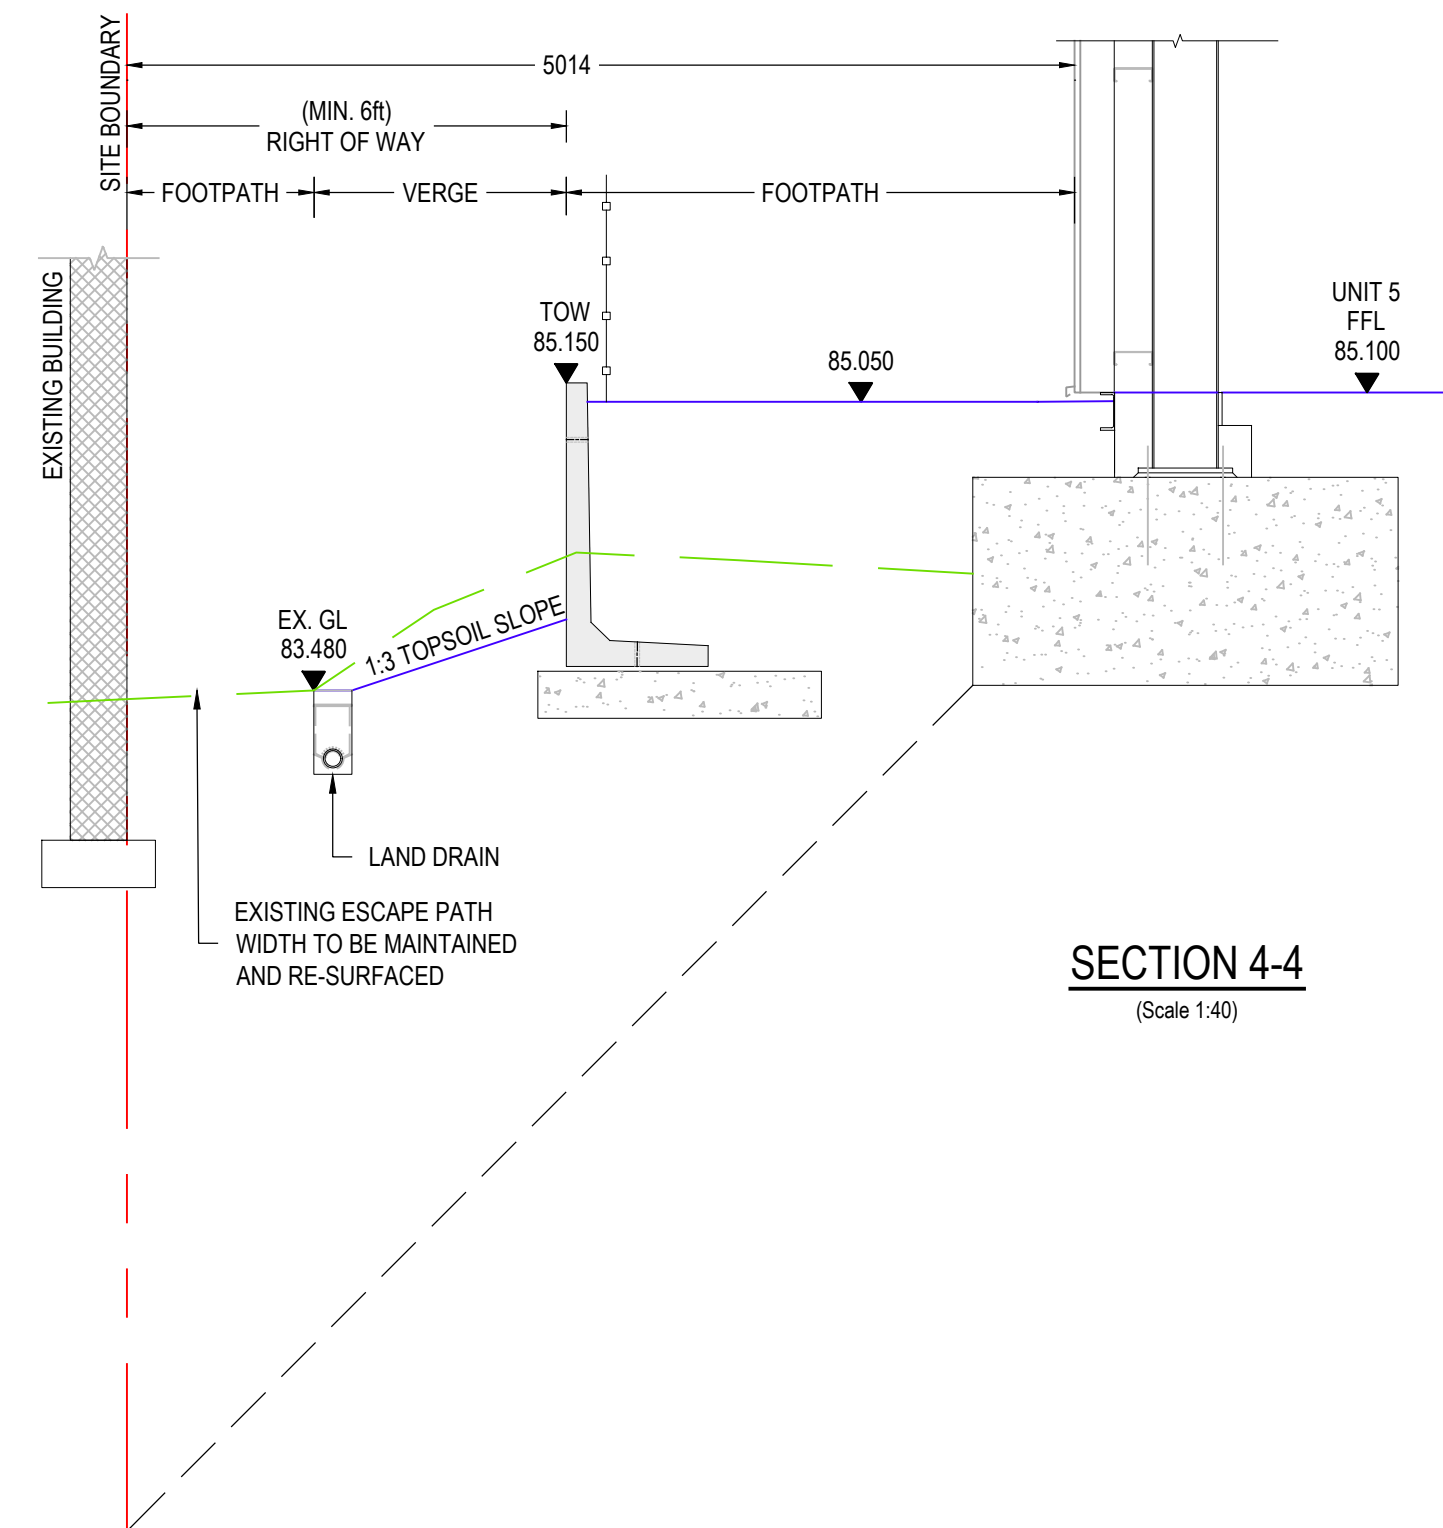


**SECTION 4-4**  
(Scale 1:40)

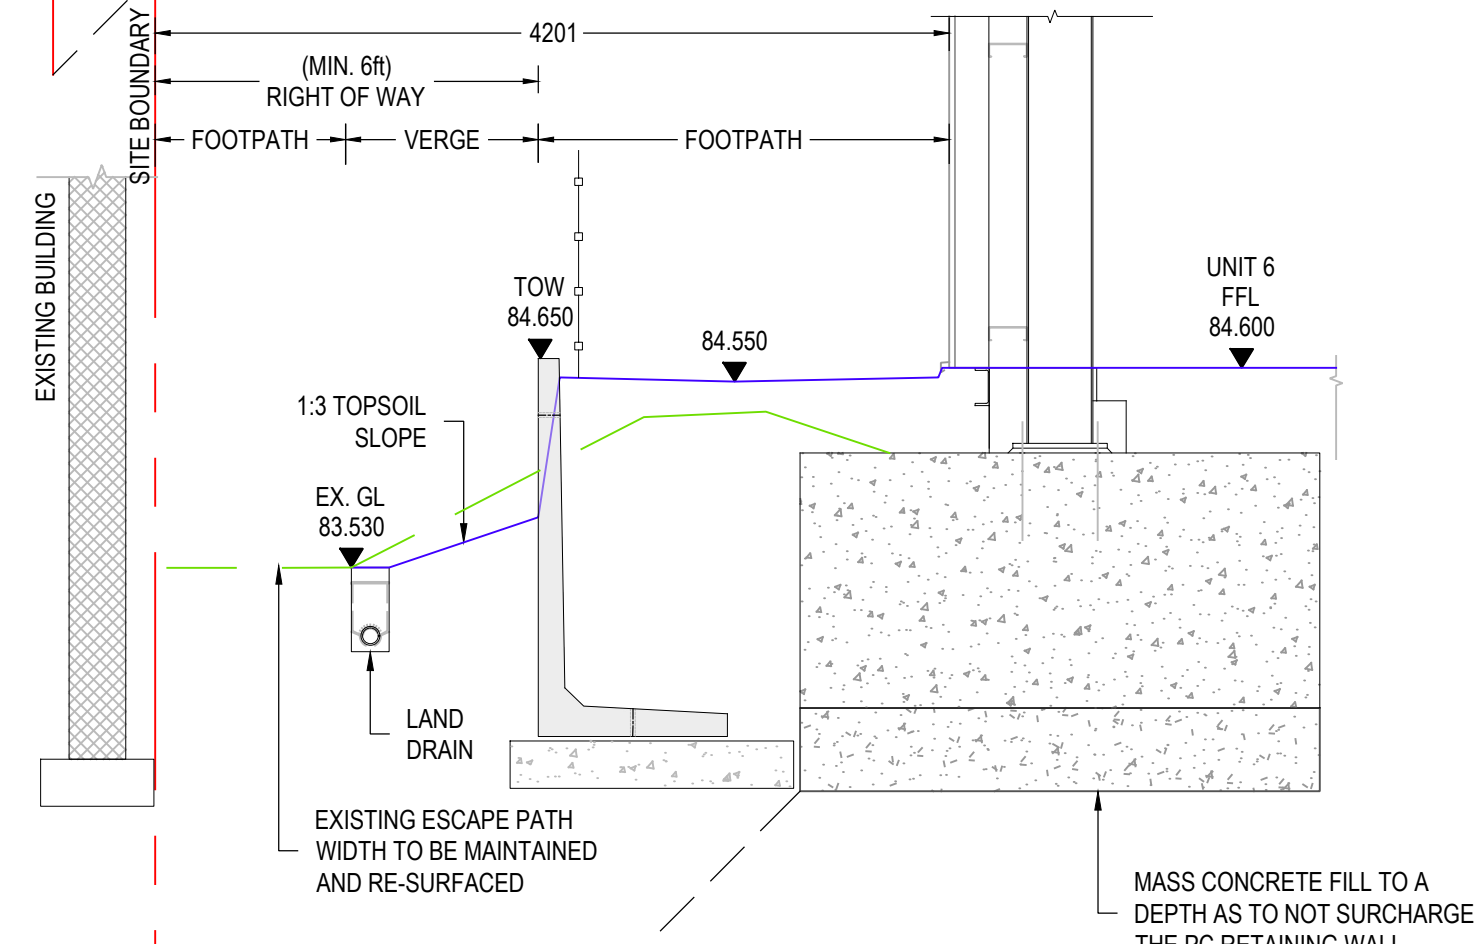

**SECTION 5-5**  
(Scale 1:40)

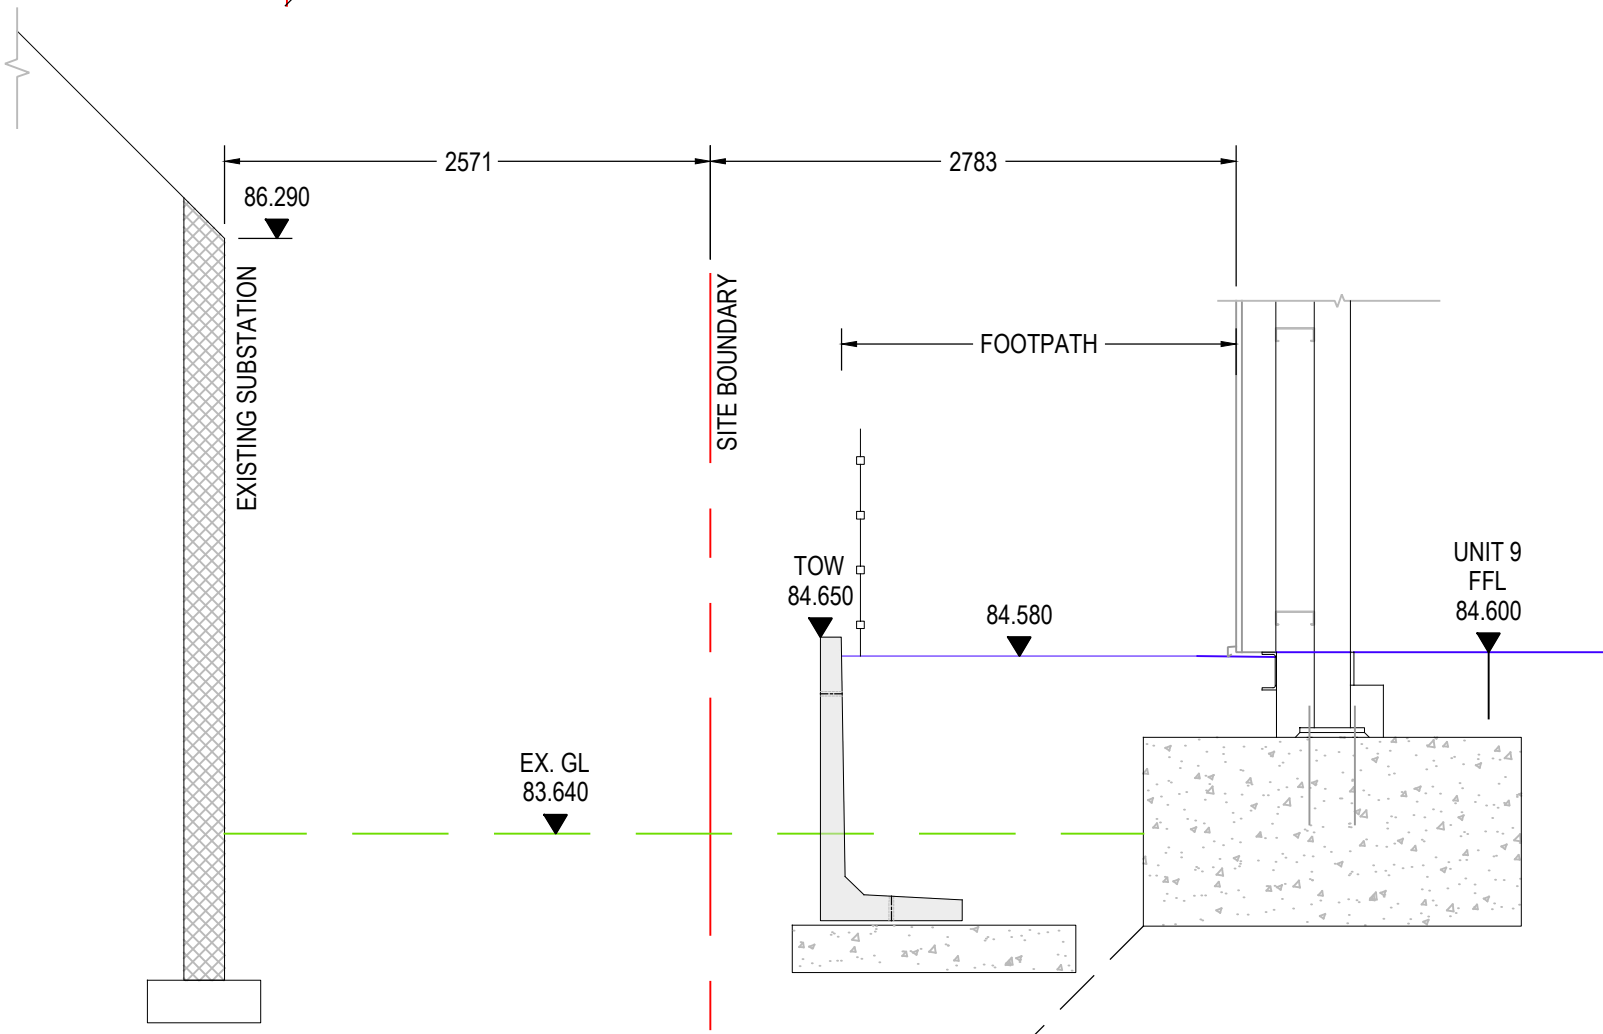


**SECTION 6-6**  
(Scale 1:40)

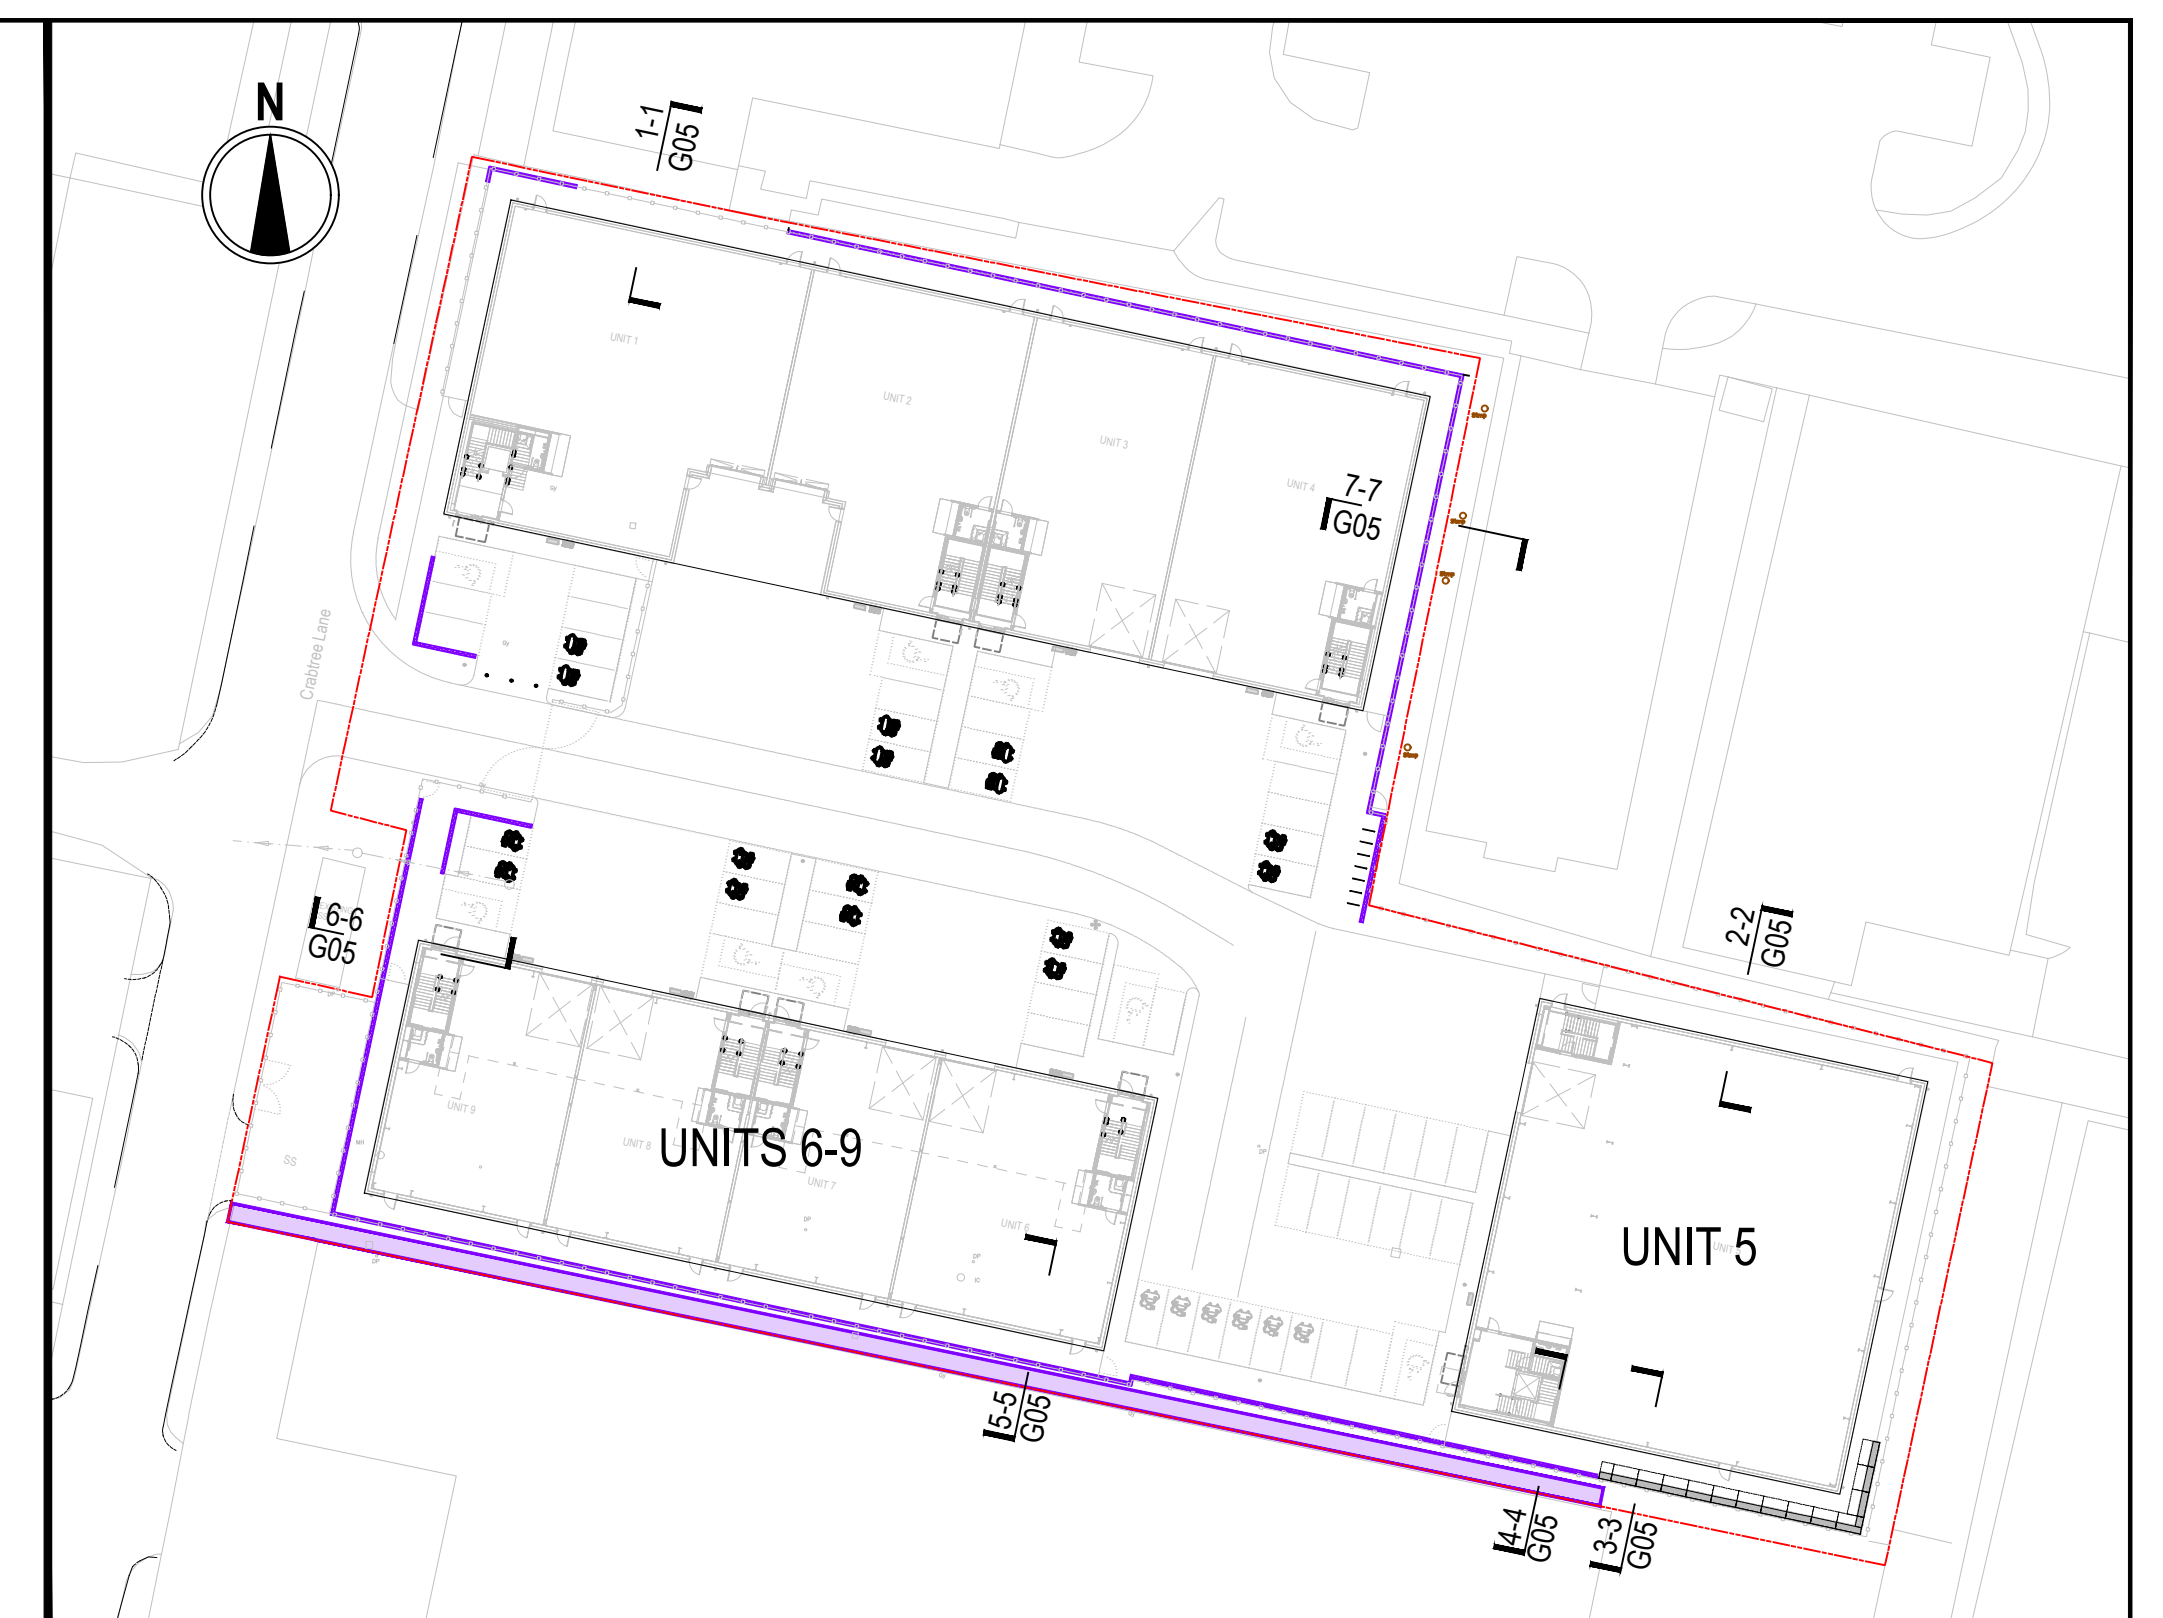

**KEY PLAN**  
(Scale 1:600)

**LEGEND**

- SITE BOUNDARY
- PROPOSED GROUND
- EXISTING GROUND
- EXISTING FENCE
- PROPOSED GUARDRAIL FIXED TO SLAB. SUBJECT TO ARCHITECT SPECIFICATIONS

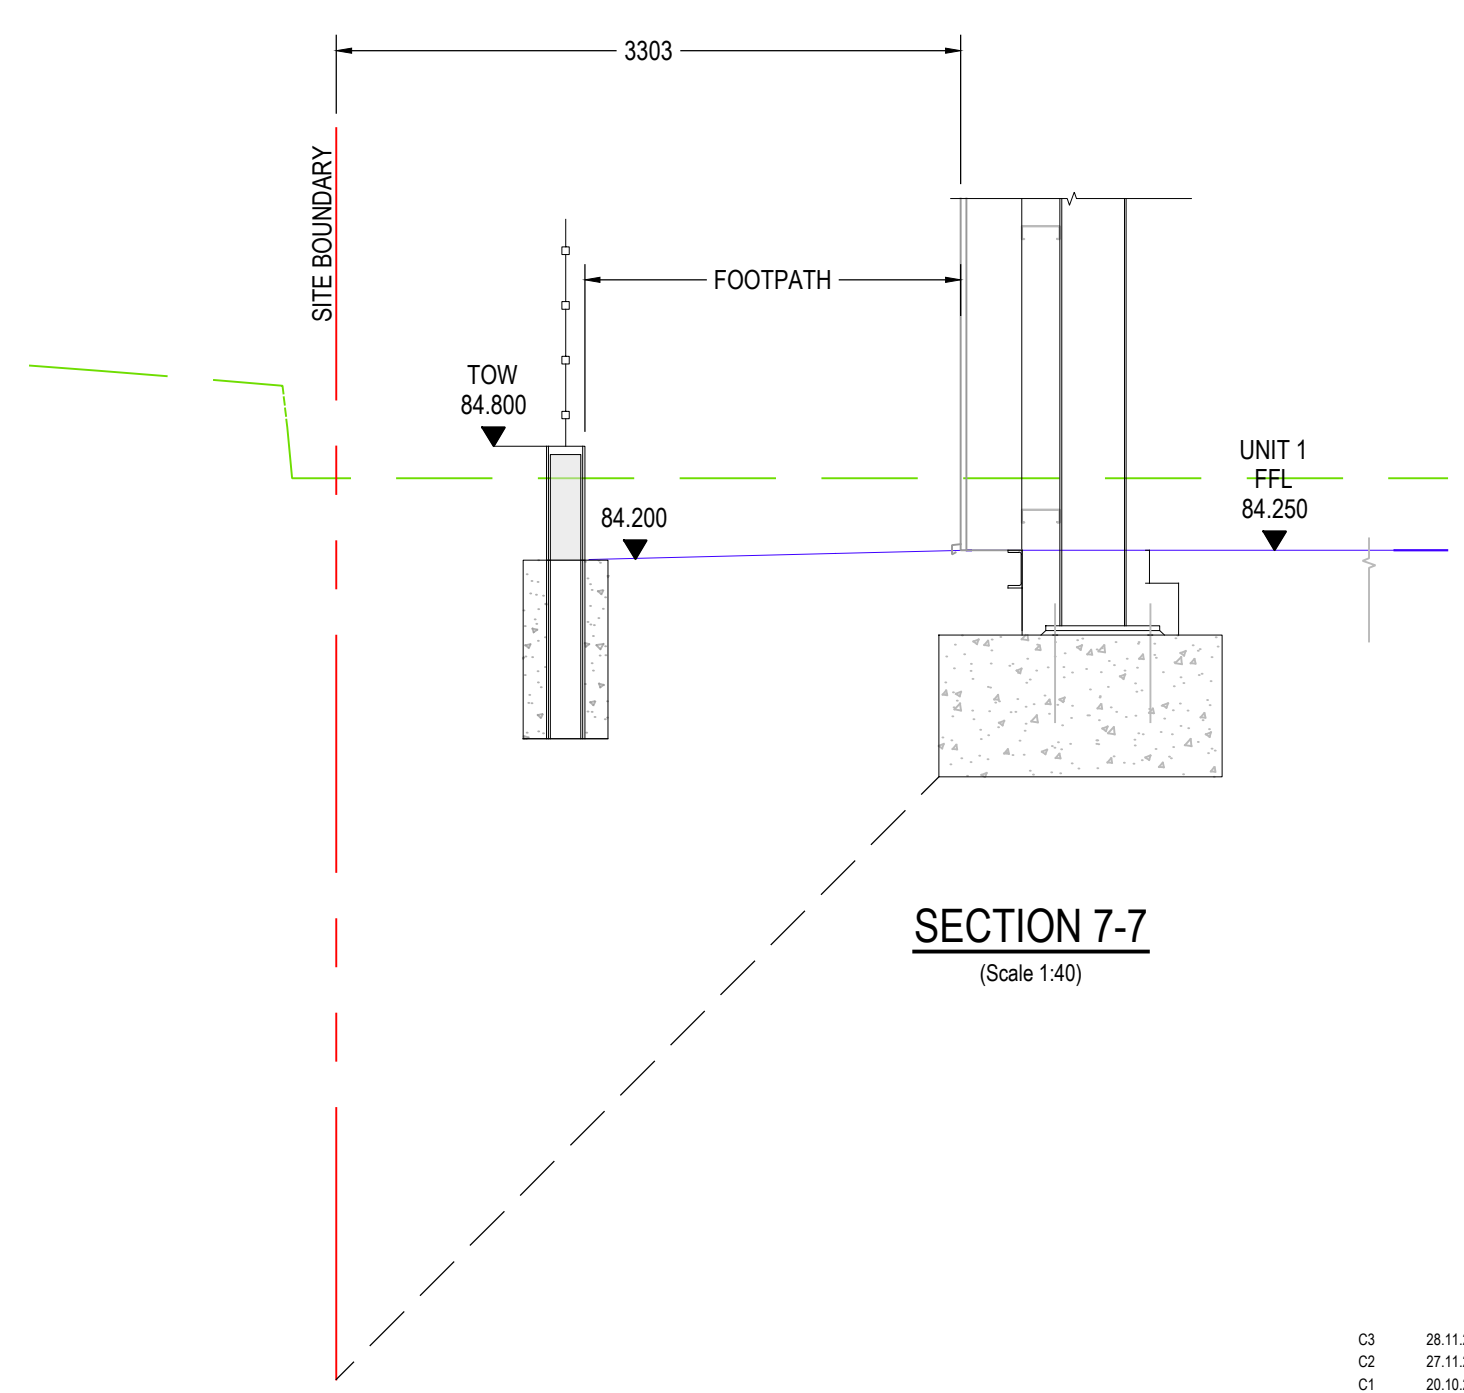

**SECTION 7-7**  
(Scale 1:40)

| Rev. | Date     | Description                       | Technician | Reviewer |
|------|----------|-----------------------------------|------------|----------|
| C3   | 28.11.25 | HANDRAIL REMOVED FROM SECTION 3-3 | MH         | MO       |
| C2   | 27.11.25 | SECTION 7-7 ADDED                 | MH         | MO       |
| C1   | 20.10.25 | ISSUED FOR CONSTRUCTION           | MH         | IL       |
| T2   | 20.09.24 | UPDATED WITH POST DEMO SURVEY     | SH         | IL       |
| T1   | 26.04.24 | TENDER ISSUE                      | SH         | IL       |
| P1   | 05.04.24 | PRE TENDER REVIEW                 | SH         | IL       |



|         |                        |                |                          |                |     |          |    |
|---------|------------------------|----------------|--------------------------|----------------|-----|----------|----|
| Project | CRABTREE LANE, CLAYTON | Drawing Set    | GROUNDWORKS CONSTRUCTION | Drawing Number | G05 | Revision | C3 |
| Scale   | AS SHOWN @ A1          | Project Number | 23-026-I&L               | Drawing Number | G05 | Revision | C3 |