




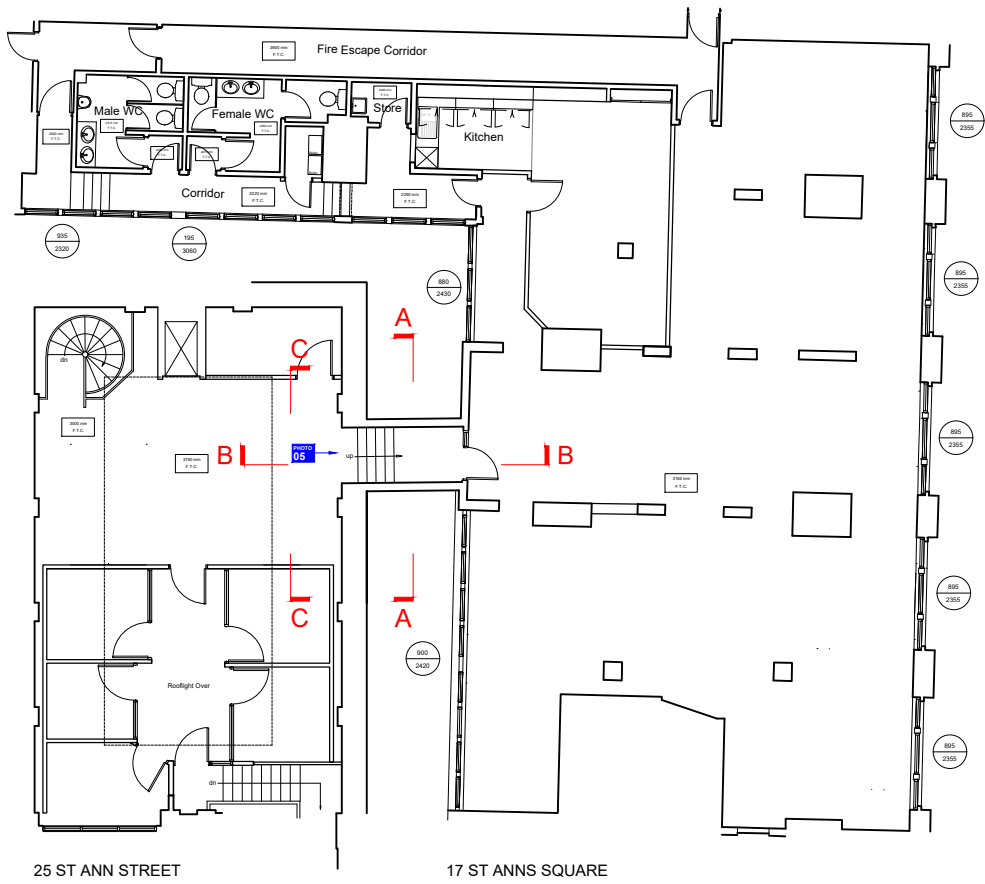

1 EXISTING MEZZANINE FLOOR
SCALE 1:200 @ A3

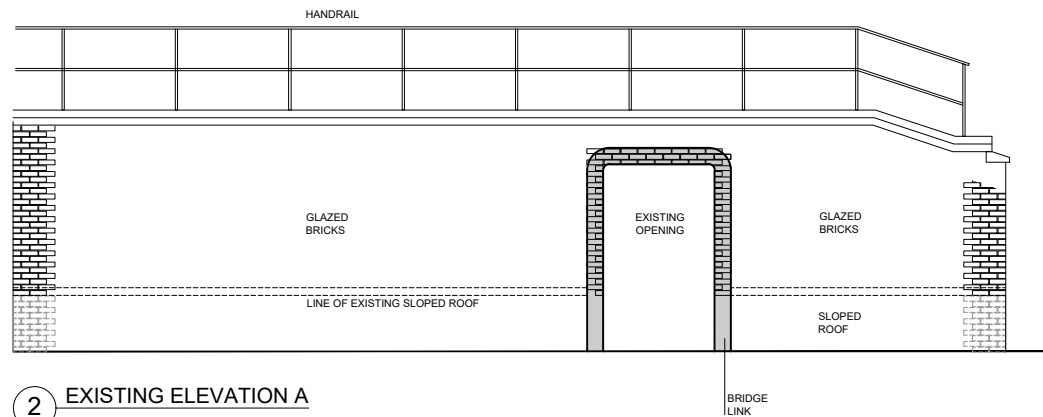


2 EXISTING ELEVATION A
SCALE 1:100 @ A3

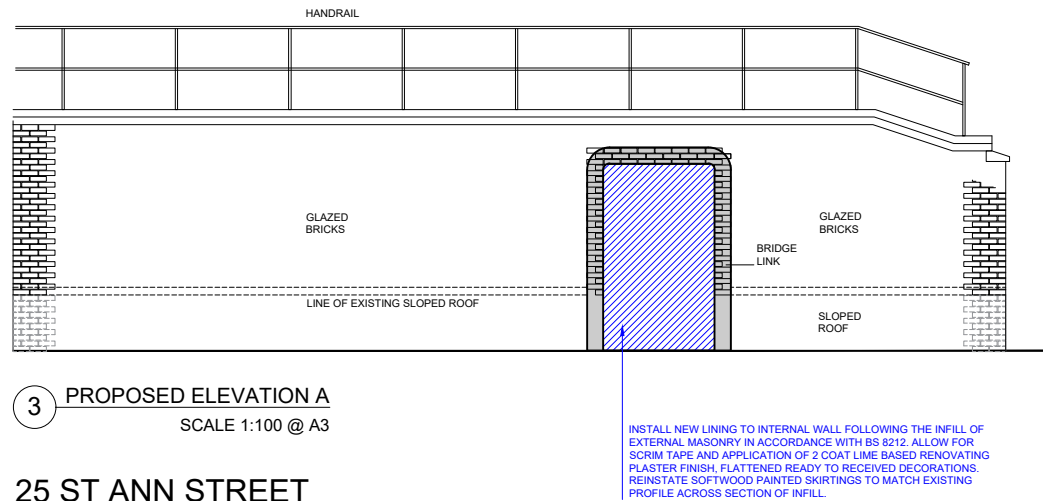


3 PROPOSED ELEVATION A
SCALE 1:100 @ A3


25 ST ANN STREET

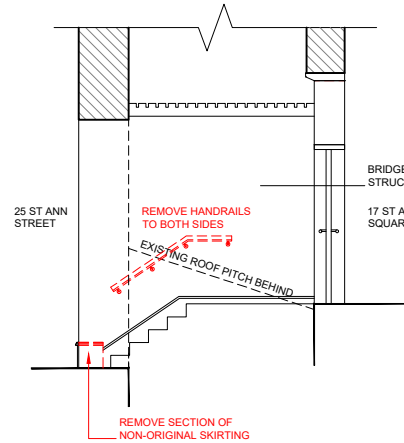


4 EXISING SECTION B-B
SCALE 1:100 @ A3

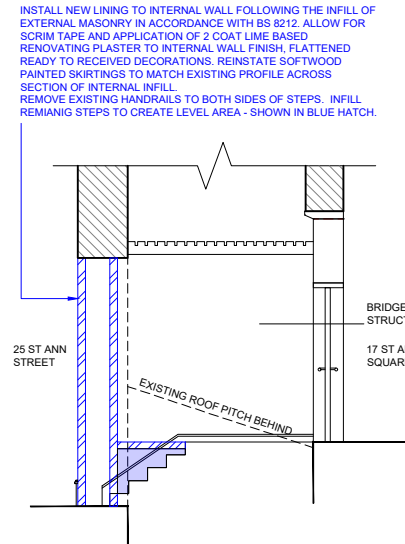


5 PROPOSED SECTION B-B
SCALE 1:100 @ A3

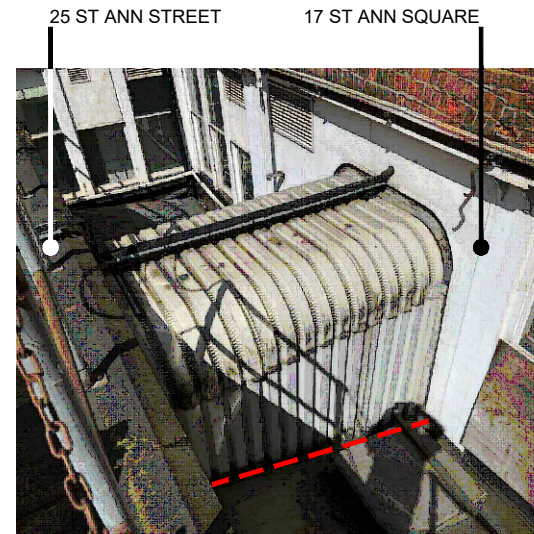

6 EXISTING PHOTOGRAPH
BRIDGE LINK

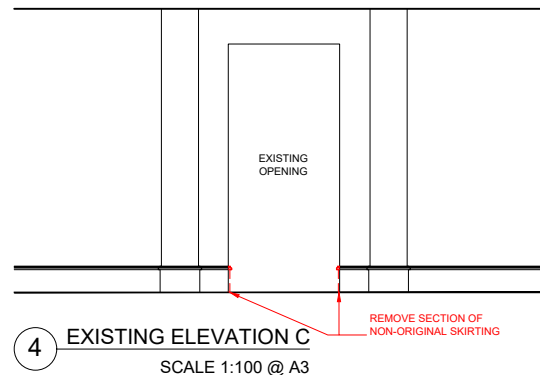

4 EXISTING ELEVATION C
SCALE 1:100 @ A3

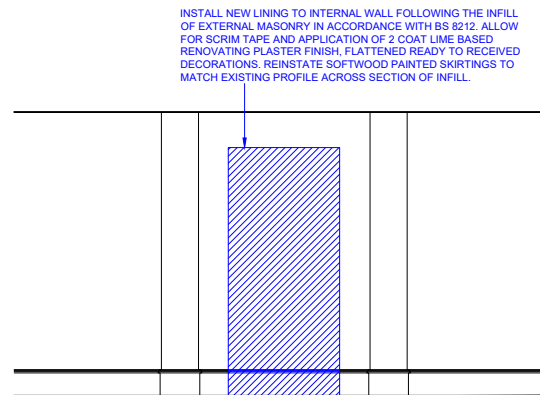

5 PROPOSED ELEVATION C
SCALE 1:100 @ A3

0 0.5 1 1.5 2 2.5m 5m

This drawing is the copyright and property of NatWest Group plc. It must not be copied or published without written consent. Only scale from this drawing for planning consent purposes.



Architecture

Lewis & Hickey Ltd
1 St. Bernard's Row
Edinburgh, EH4 1HW
0131 343 6222
edinburgh@lewishickey.com

Edinburgh | Guildford | London | Manchester | Nottingham

KEY

REMOVALS
DOWNTAKINGS / REMOVALS
REINSTATEMENTS

DRAWING TO BE READ
INCONJUNCTION WITH DRAWINGS:
E7480-EX-MZ
E7480-GA-MZ

SECTIONS AND ELEVATIONS DRAWN
FROM PHOTOGRAPHS USING SOME
DIMENSIONAL INFORMATION

D	10.02.26	REVISION CLOUD REMOVED FOR LISTED BUILDING APPLICATION. PHOTO REFERENCE ADDED.	RH	10.02.26
C	06.01.26	WALL SPECIFICATION UPDATED. LEVEL AREA FORMED OVER STEPS.	RH	06.01.26
B	10.12.25	BRIDGE LINK RETAINED. ELEVATIONS & SECTIONS AMENDED TO SUIT.	RH	10.12.25
A	27.03.25	MATERIAL SPECIFICATION ADDED. REPLACEMENT FIRE DOOR ADDED TO SCOPE. ADDRESS UPDATED.	RH	27.03.25

rev	date	description	drawn	checked
-----	------	-------------	-------	---------



address
25 ST ANN STREET
MANCHESTER
M2 7PW

ref no. - sortcode 160002

description
ELEVATIONS
EXISTING AND PROPOSED
SEPARATION WORKS

status

IPMS1	-	sqm	-
IPMS2	-	sqm	-
scale		paper size	brand
scale	AS SHOWN	paper size	A3
drn	KL	date	30/08/24
chk	RH	date	01.09.24
rev.			
nw drawing number	E7480-GA-EL		