
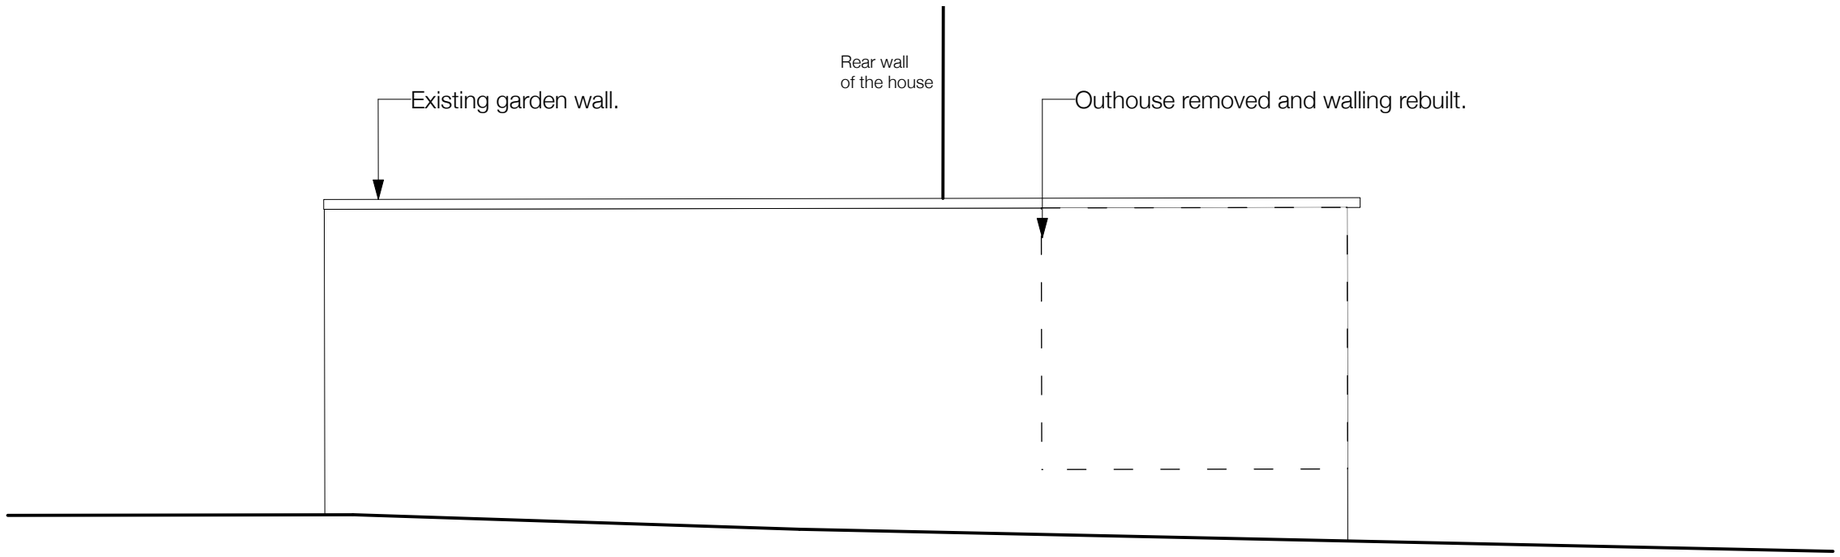


01 Exiting E/W Elevation
Scale: 1:50

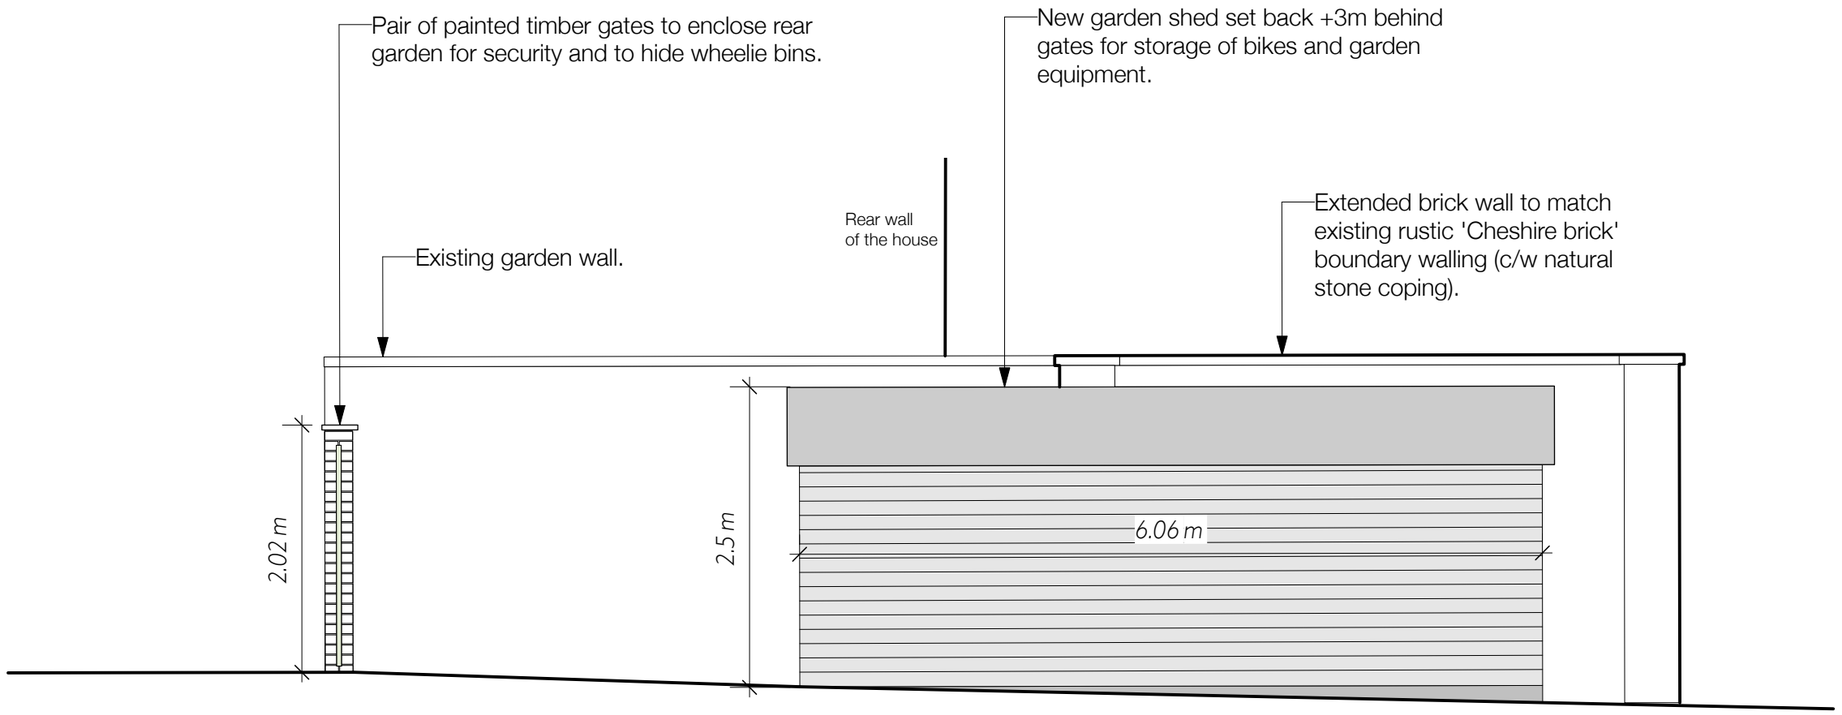

02 Proposed E/W Elevation
Scale: 1:50

All dimensions and levels are to be checked on site and discrepancies must be reported to the client or designer prior to proceeding with construction. All drawings and designs therein are the copyright of Creative Gardens and Driveways and must not be copied without the express written permission of the company.

No.	Date	By	Revision Notes

No.	Date	Issue Notes

CREATIVE
GARDENS & DRIVEWAYS

Design Firm
info@creativegardensanddriveways.co.uk

Consultant
Matt Nichol

Project Title
Mr and Mrs Mulligan
'Ellerslie', Didsbury Park, Didsbury

Sheet Title
Side Gate and Walling E/W

Status	Project ID
Drawn By: Matt Nichol	Scale: Various. USE WRITTEN DIMENSIONS ONLY
Reviewed By	807
Date: 25/11/2025	

CAD File Name
VW26-04-Mulligan-Didsbury-Planning.vwx