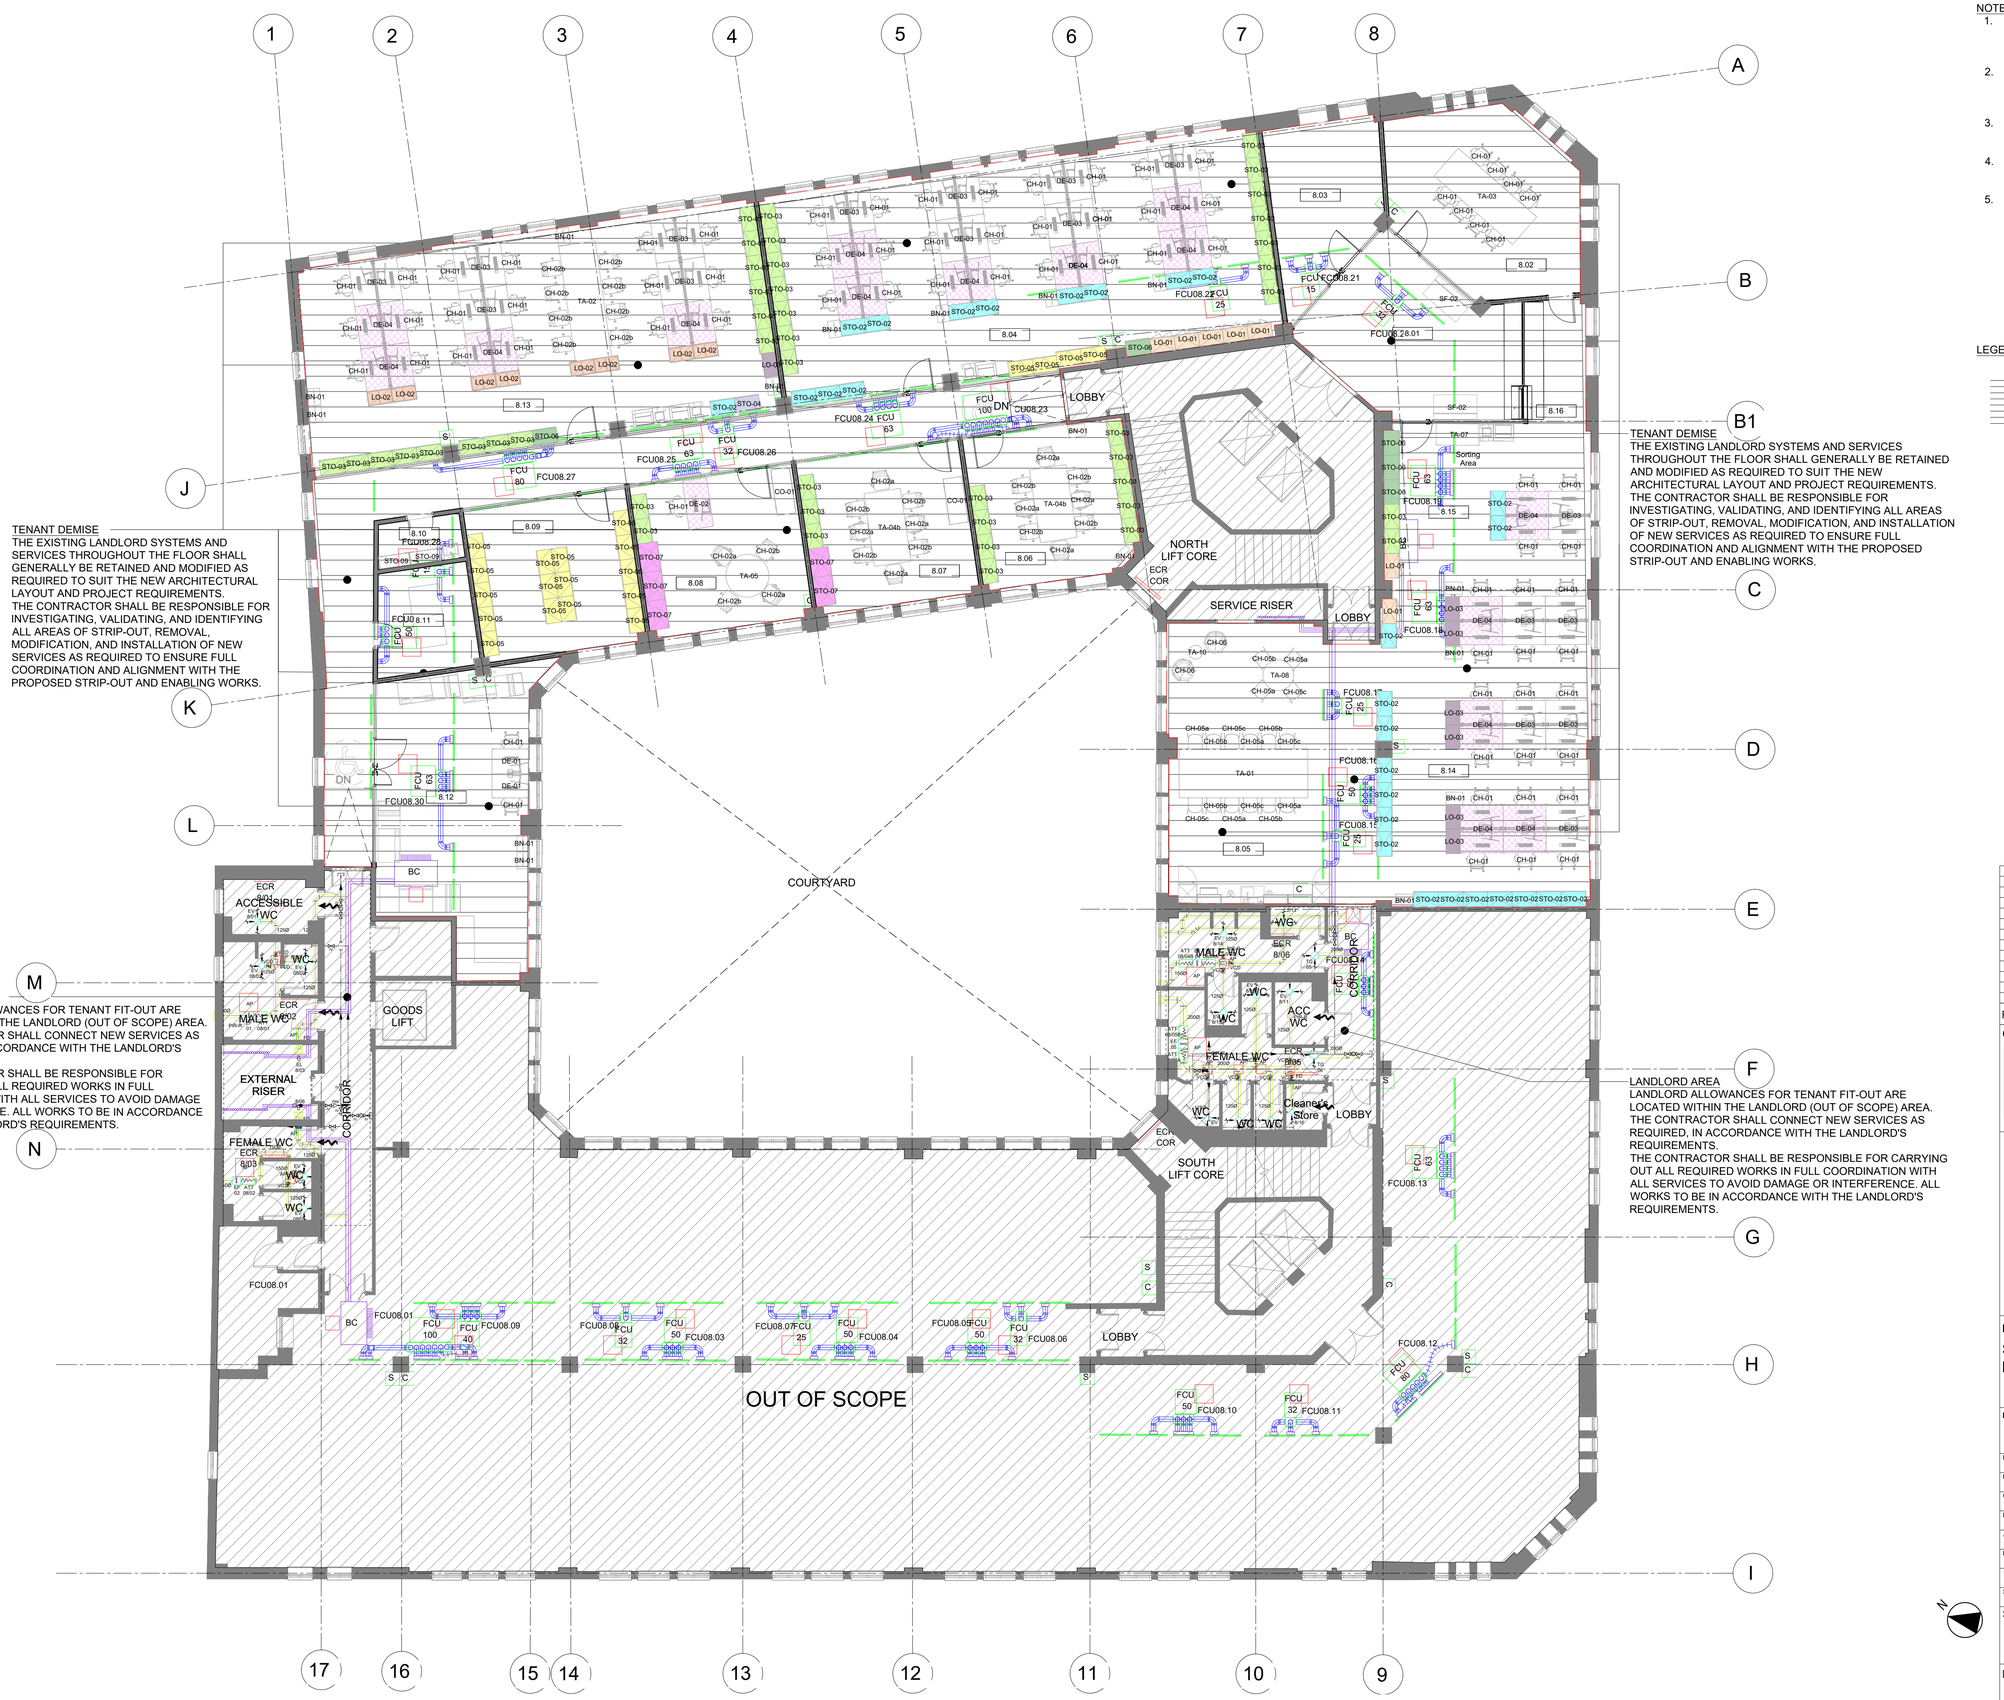


NOTES:

1. This drawing shall be read in conjunction with all relevant architectural, structural (if applicable), mechanical, electrical, public health drawings, schedules, and specifications.
2. All MEP services work shall comply with the latest relevant guides and engineering standards (such as CIBSE, BSRIA, British Standards, Institute of Plumbing, and ISO), and the project-specific engineering specifications.
3. The Contractor shall allow and provide all necessary supports for equipment, pipework, other associated services, as required.
4. The Contractor shall coordinate all works with other trades on site to avoid conflicts with architectural finishes or services from other disciplines.
5. This drawing has been produced utilising the landlord as-fitted heating and cooling system drawing, indicating the locations of fan coil units, branch controller boxes, controllers, sensors, access points and refrigerant pipework. The Contractor shall be responsible for reviewing the as-fitted information shown on the drawing against the actual site condition to verify the accuracy and ensure all required works can be carried out accordingly.

LEGEND:

Indicates area to be reviewed, verified and coordinated by the Contractor for all required works.

Rev	Date	Description	Prod.	Chk.	Rvd.	App.
L02	13.03.26	LBC Submission	ZL	DK	KB	KB
L01	03.12.25	LBC Submission	ZL	DK	KB	KB

Client:
Government Property Agency

ARCADIS

Registered office:
80 Fenchurch Street,
London
EC3M 4BT

Coordinating office:
80 Fenchurch Street,
London
EC3M 4BT

www.arcadis.com

Project:
Sunlight House - Floors 7 and 8

Site
Sunlight House,
Little Quay Street,
Manchester M3 3HP

Drawing Title:
Level 08 - Proposed Mechanical Strip-Out and Enabling Works Layout

Designed:	ARCADIS	Signed	ARCADIS	Date	03.12.2025
Drawn:	ZL	Signed	ZL	Date	03.12.2025
Checked:	DK	Signed	DK	Date	03.12.2025
Reviewed:	KB	Signed	KB	Date	03.12.2025
Approved:	KB	Signed	KB	Date	03.12.2025
Design Stage:					
Original Size:	A1	Grid:		Datum:	
Suitability Code:	A3	Scale:	1:100	Project Number:	30279810

Suitability Description: **OFFICIAL-SENSITIVE**

Listed Building Consent Submission

Drawing Number: 30279810-ARC-MAN-08-DR-ME-05500

Revision: L02

100mm on Original

© Copyright reserved