
NOTES

ALL DIMENSIONS TO BE CHECKED ON SITE PRIOR TO ANY MANUFACTURING OR FABRICATION AND ANY ANOMALIES TO BE BROUGHT TO THE ATTENTION OF THE ARCHITECT.

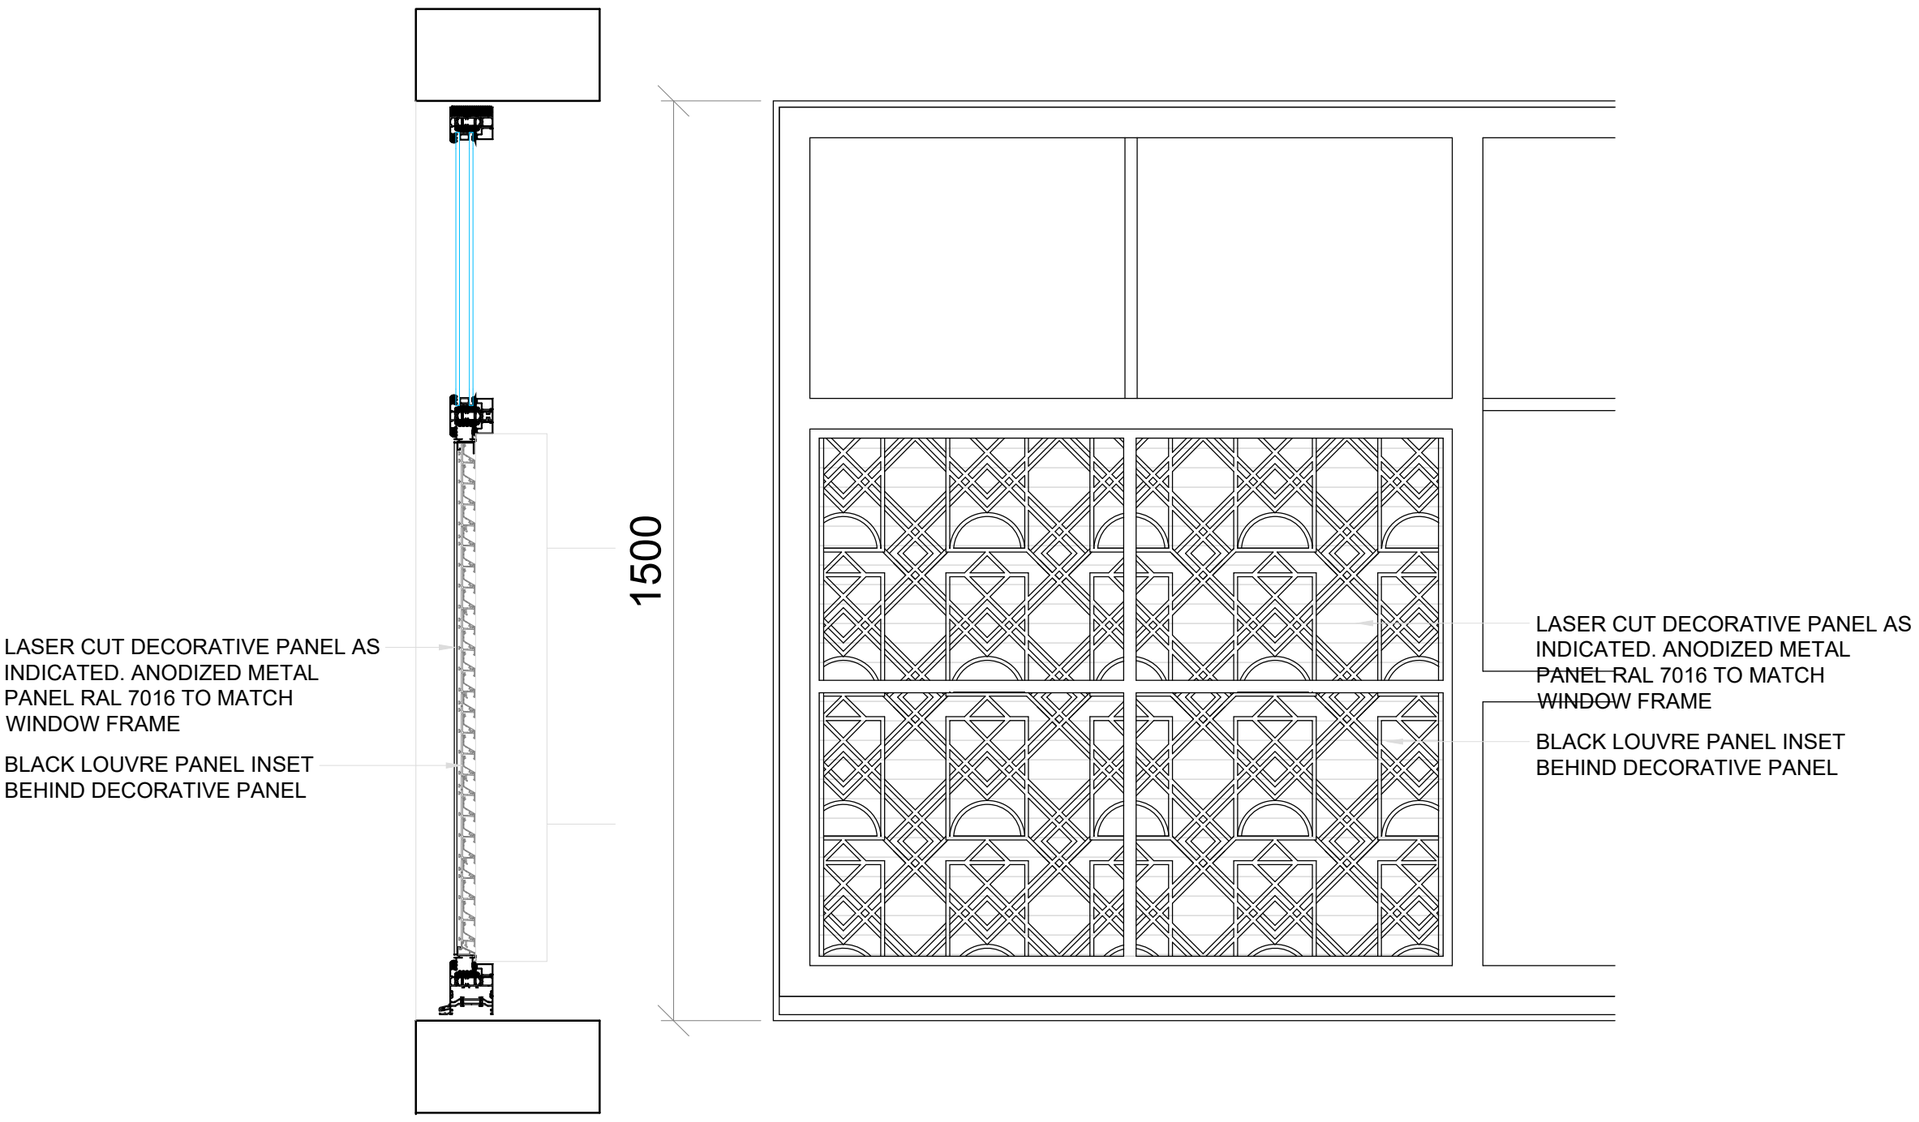


## LOUVRE WINDOW SECTION




## DECORATIVE PANEL DETAIL

0 1m

SCALE 1:20

| REV | AMENDMENTS | BY | DATE |
|---|---|---|---|
| P1 | FIRST ISSUE | SM | 14.04.26 |

BUILDING REGULATIONS ISSUE

TO BE READ IN CONJUNCTION WITH STRUCTURAL DRAWINGS & CONSTRUCTION NOTES

PROJECT

BARCLAY HOUSE
35 WHITWORTH STREET WEST
MANCHESTER
M1 5NG

CLIENT

PLP CONSTRUCTION LTD

DRAWING TITLE

PROPOSED LOUVRE WINDOW DETAIL

| | | | |
|---|---|---|---|
| DRAWN | SMcKIERNAN | DATE | 14.04.2026 |
| CHECKED | | SCALE | 1:10 (A2) |
| APPROVED | | | |

HOWARD & SEDDON A.R.I.B.A.
CHARTERED ARCHITECTS
64 WASHWAY ROAD
SALE, CHESHIRE, M33 7RE
TEL NO. 0161 - 973 8296
FAX NO. 0161 - 962 3485
E-MAIL : ADMIN@HOWARDANDSEDDON.CO.UK

| JOB No. | DRG No. | REVISION |
|---|---|---|
| 12,982 | 7006 | P1 |