
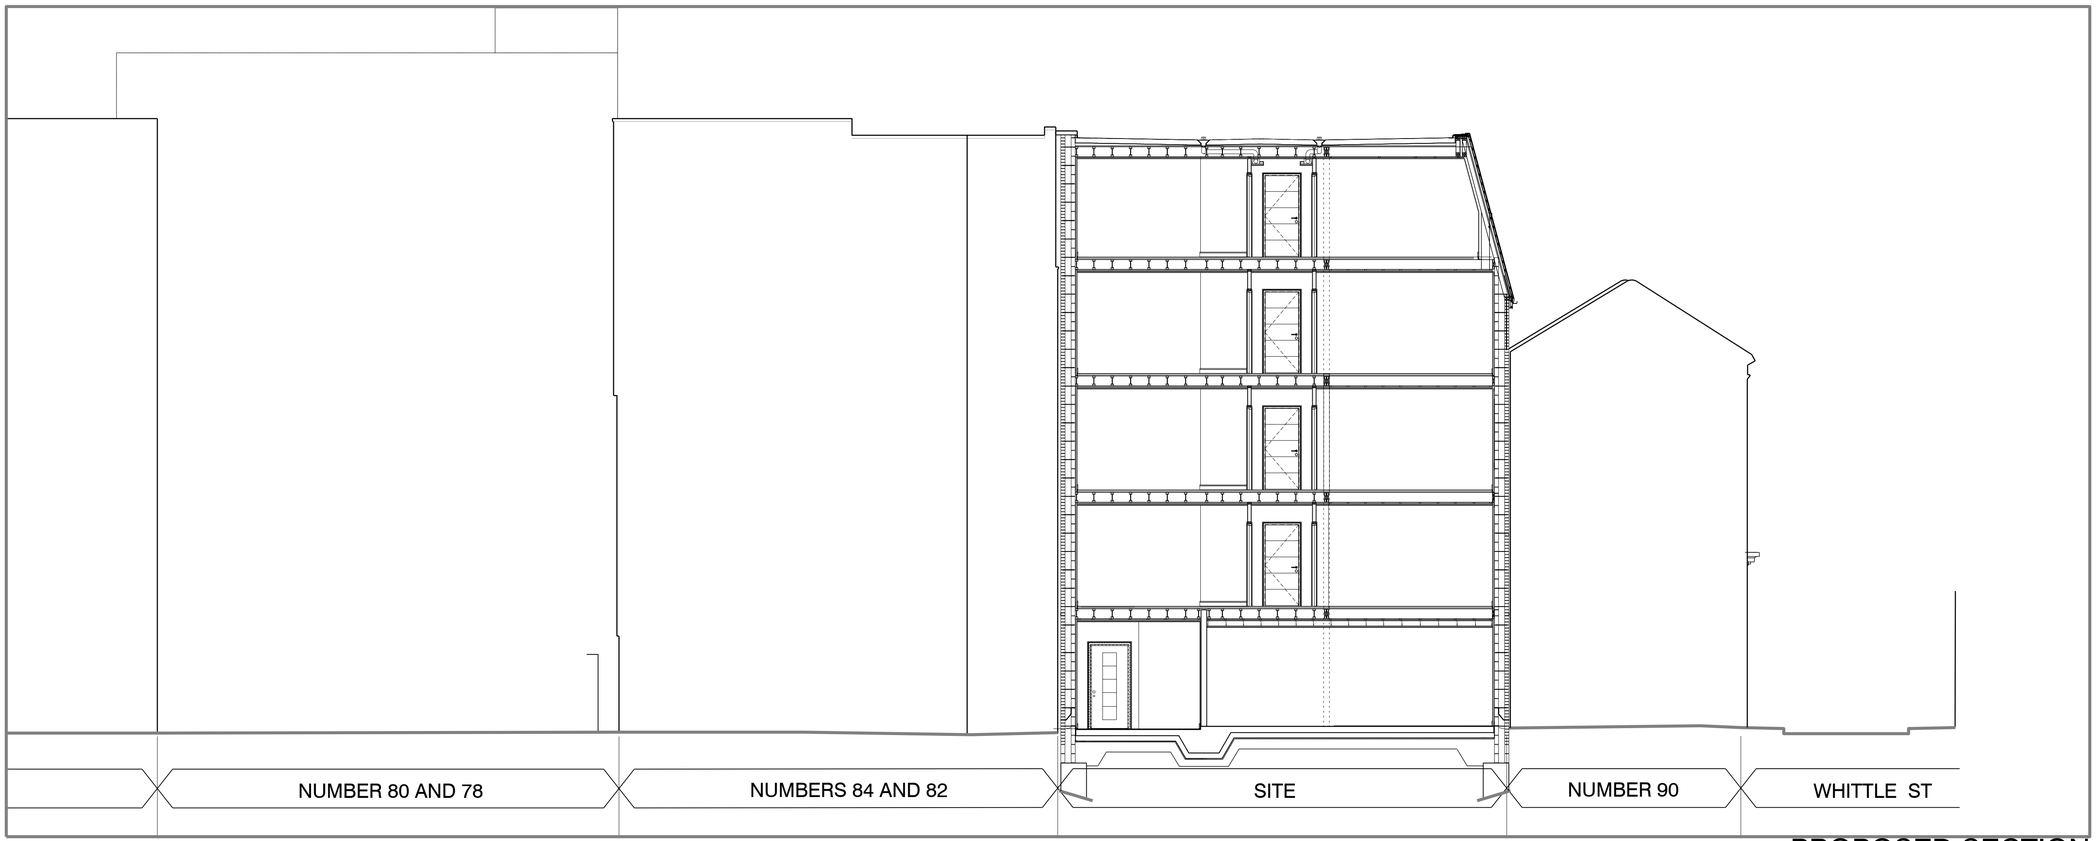


PROPOSED SECTION

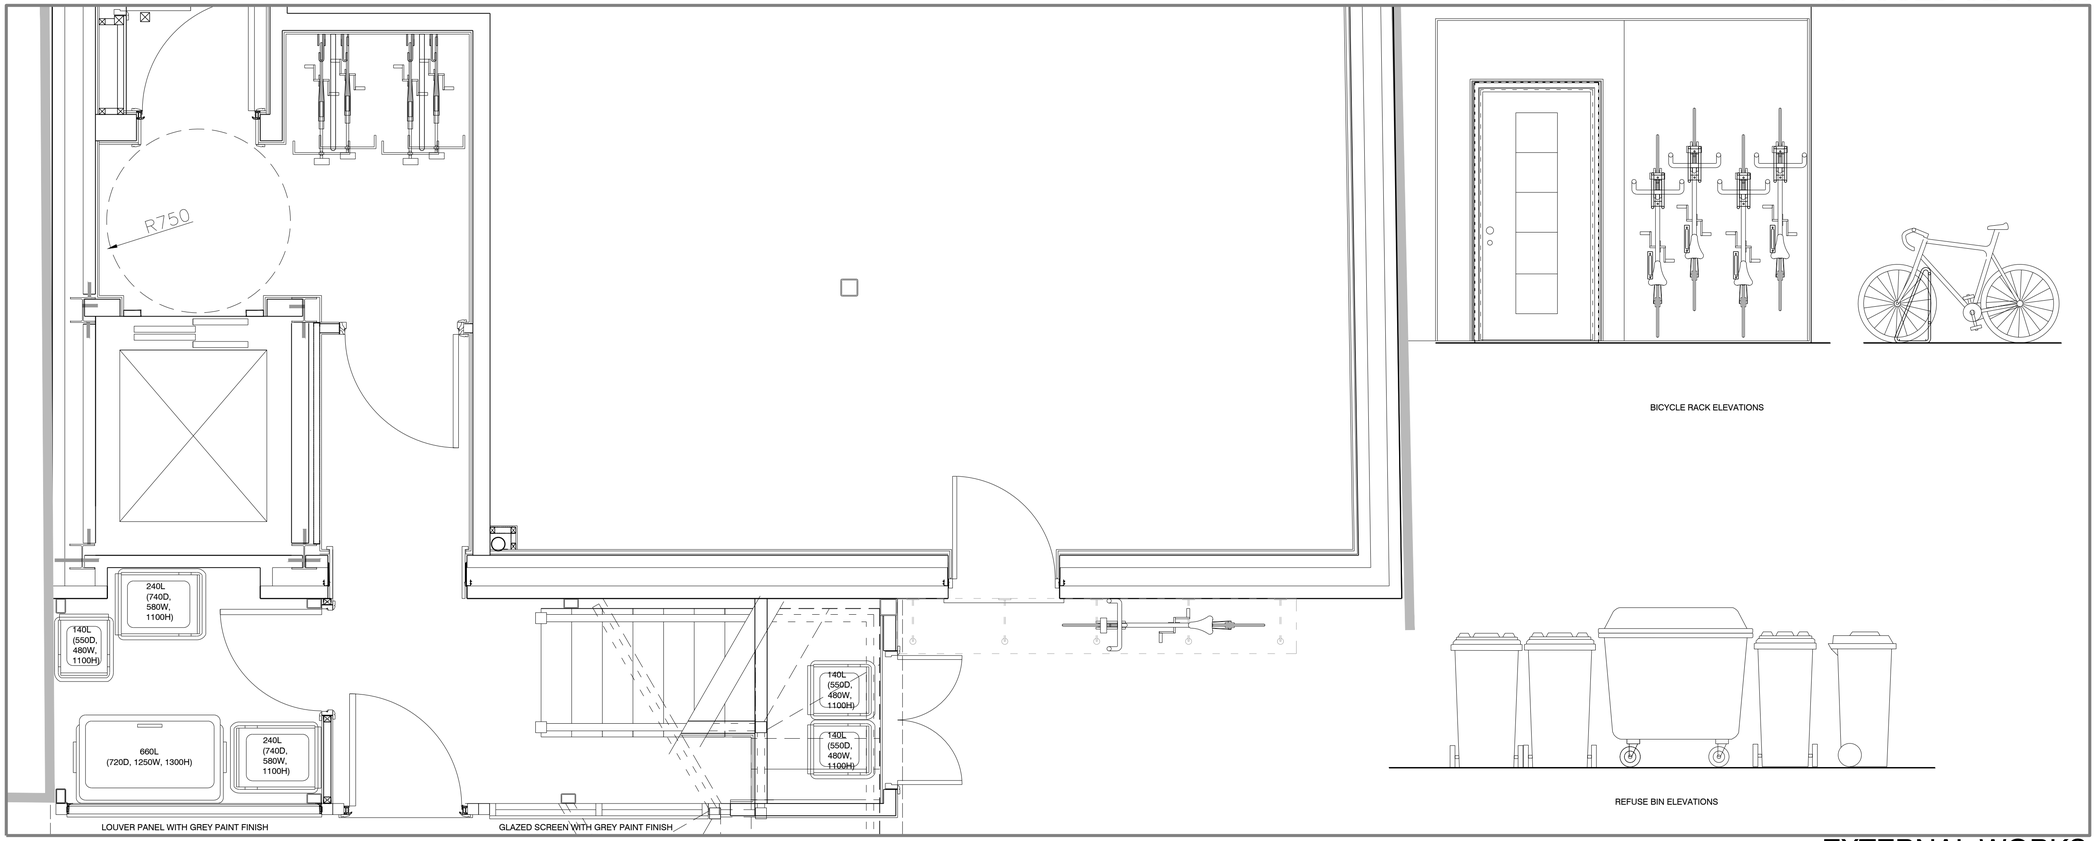

EXTERNAL WORKS

BICYCLE RACK ELEVATIONS

REFUSE BIN ELEVATIONS

Where dimensions are not given,drawings must not be scaled and the matter referred to the Architect. In the event of any detail or dimensional conflict between drawings, the matter must be referred to the Architect for clarification. Do not scale from this drawing.

This drawing is not to be copied or disclosed by or to any unauthorised persons without the prior written consent from Urbane Forms Ltd .

Notes

B	ISSUED FOR PLANNING	08,12,25 JA
A	AMENDED TO REFLECT PLANNING OFFICERS COMMENTS MORE DETAILS	30,10,25 JA

Status - PLANNING

Drawn - JA

Date - 04,04,2025

Scale @ A1 - 1:75 &1:25

Review - Review

Client - BANI PROP LIMITED

Project - 86-88 TIB STREET
MANCHESTER

Drawing Number - **25001,(0-)24B**
CAD File

Drawing Title - PROPOSED SECTIONS AND EXTERNAL WORK

URBANE forms
architects designers project managers
58 Leamington Close
Warrington
WA5 3PY
T : +44(0)1925 711061
E : info @urbaneforms.com
www.urbaneforms.com