

KEY	
	Landlords Demise
	Unit A
	Unit B
	Unit C
	Unit D
	Indicative - fabric not on measured survey
	Indicative services route/penetration of existing fabric

P	NY10/03/202	Note added re retention of entrance door/steps, and addition of platform lift.	HW
O	05/03/26	Electrical riser relocated. WC layout to unit B updated. Bulkhead extended for escape ladder. Updated to show revised lift position. Shop Front Revised. Entrance to Princess St corrected.	RG HW
N	27/08/24	Indicative kitchen zone indicated. Disabled WC indicated. Ducting updated	HW
M	12/08/24	Notes updated re film applied to glass.	RG
L	27/06/24	Ducts relocated, WCs relocated, hoist and chimney breast reinstated. Level access to main entrance.	PL HW
K	05.03.24	Fire rated enclosure included to ducting, notes added	RG
J	30.01.24	Layout updated following client comments. Lifts removed, shower added on upper floors, ducts relocated, annotations updated.	RG
I	08/01/2024	Duct enclosure revised.	HW
H	19/10/2023	Existing columns corrected.	HW HW
G	26/07/2023	Lightwell ducting updated	RG
F	21/04/2023	Title block amended. Reflected ceiling information relocated to reflected ceiling plan. Duct layout updated following Client comments.	RG HW
E	03/05/2023	Additional ducting and opening included	RG
D	28/04/2023	Stair to basement included, areas updated	RG
C	23/03/2023	Areas updated	RG
B	09/03/2023	Ducts included	RG
A	25/01/2023	Layout updated following client comments	HW HW
Rev	Note		DRN CHK


77-79 Mosley St, Manchester

Ground Floor Plan

scheme	1995
drwg no.	P(110)
revision	P
scale	1:100 @ A3
date first drawn	Feb 19
drawn	HC

SK sketch E existing P proposed T tender C construction F1 final issue

www.ateliermb.co.uk
t 0161 236 0051
e architect@ateliermb.co.uk

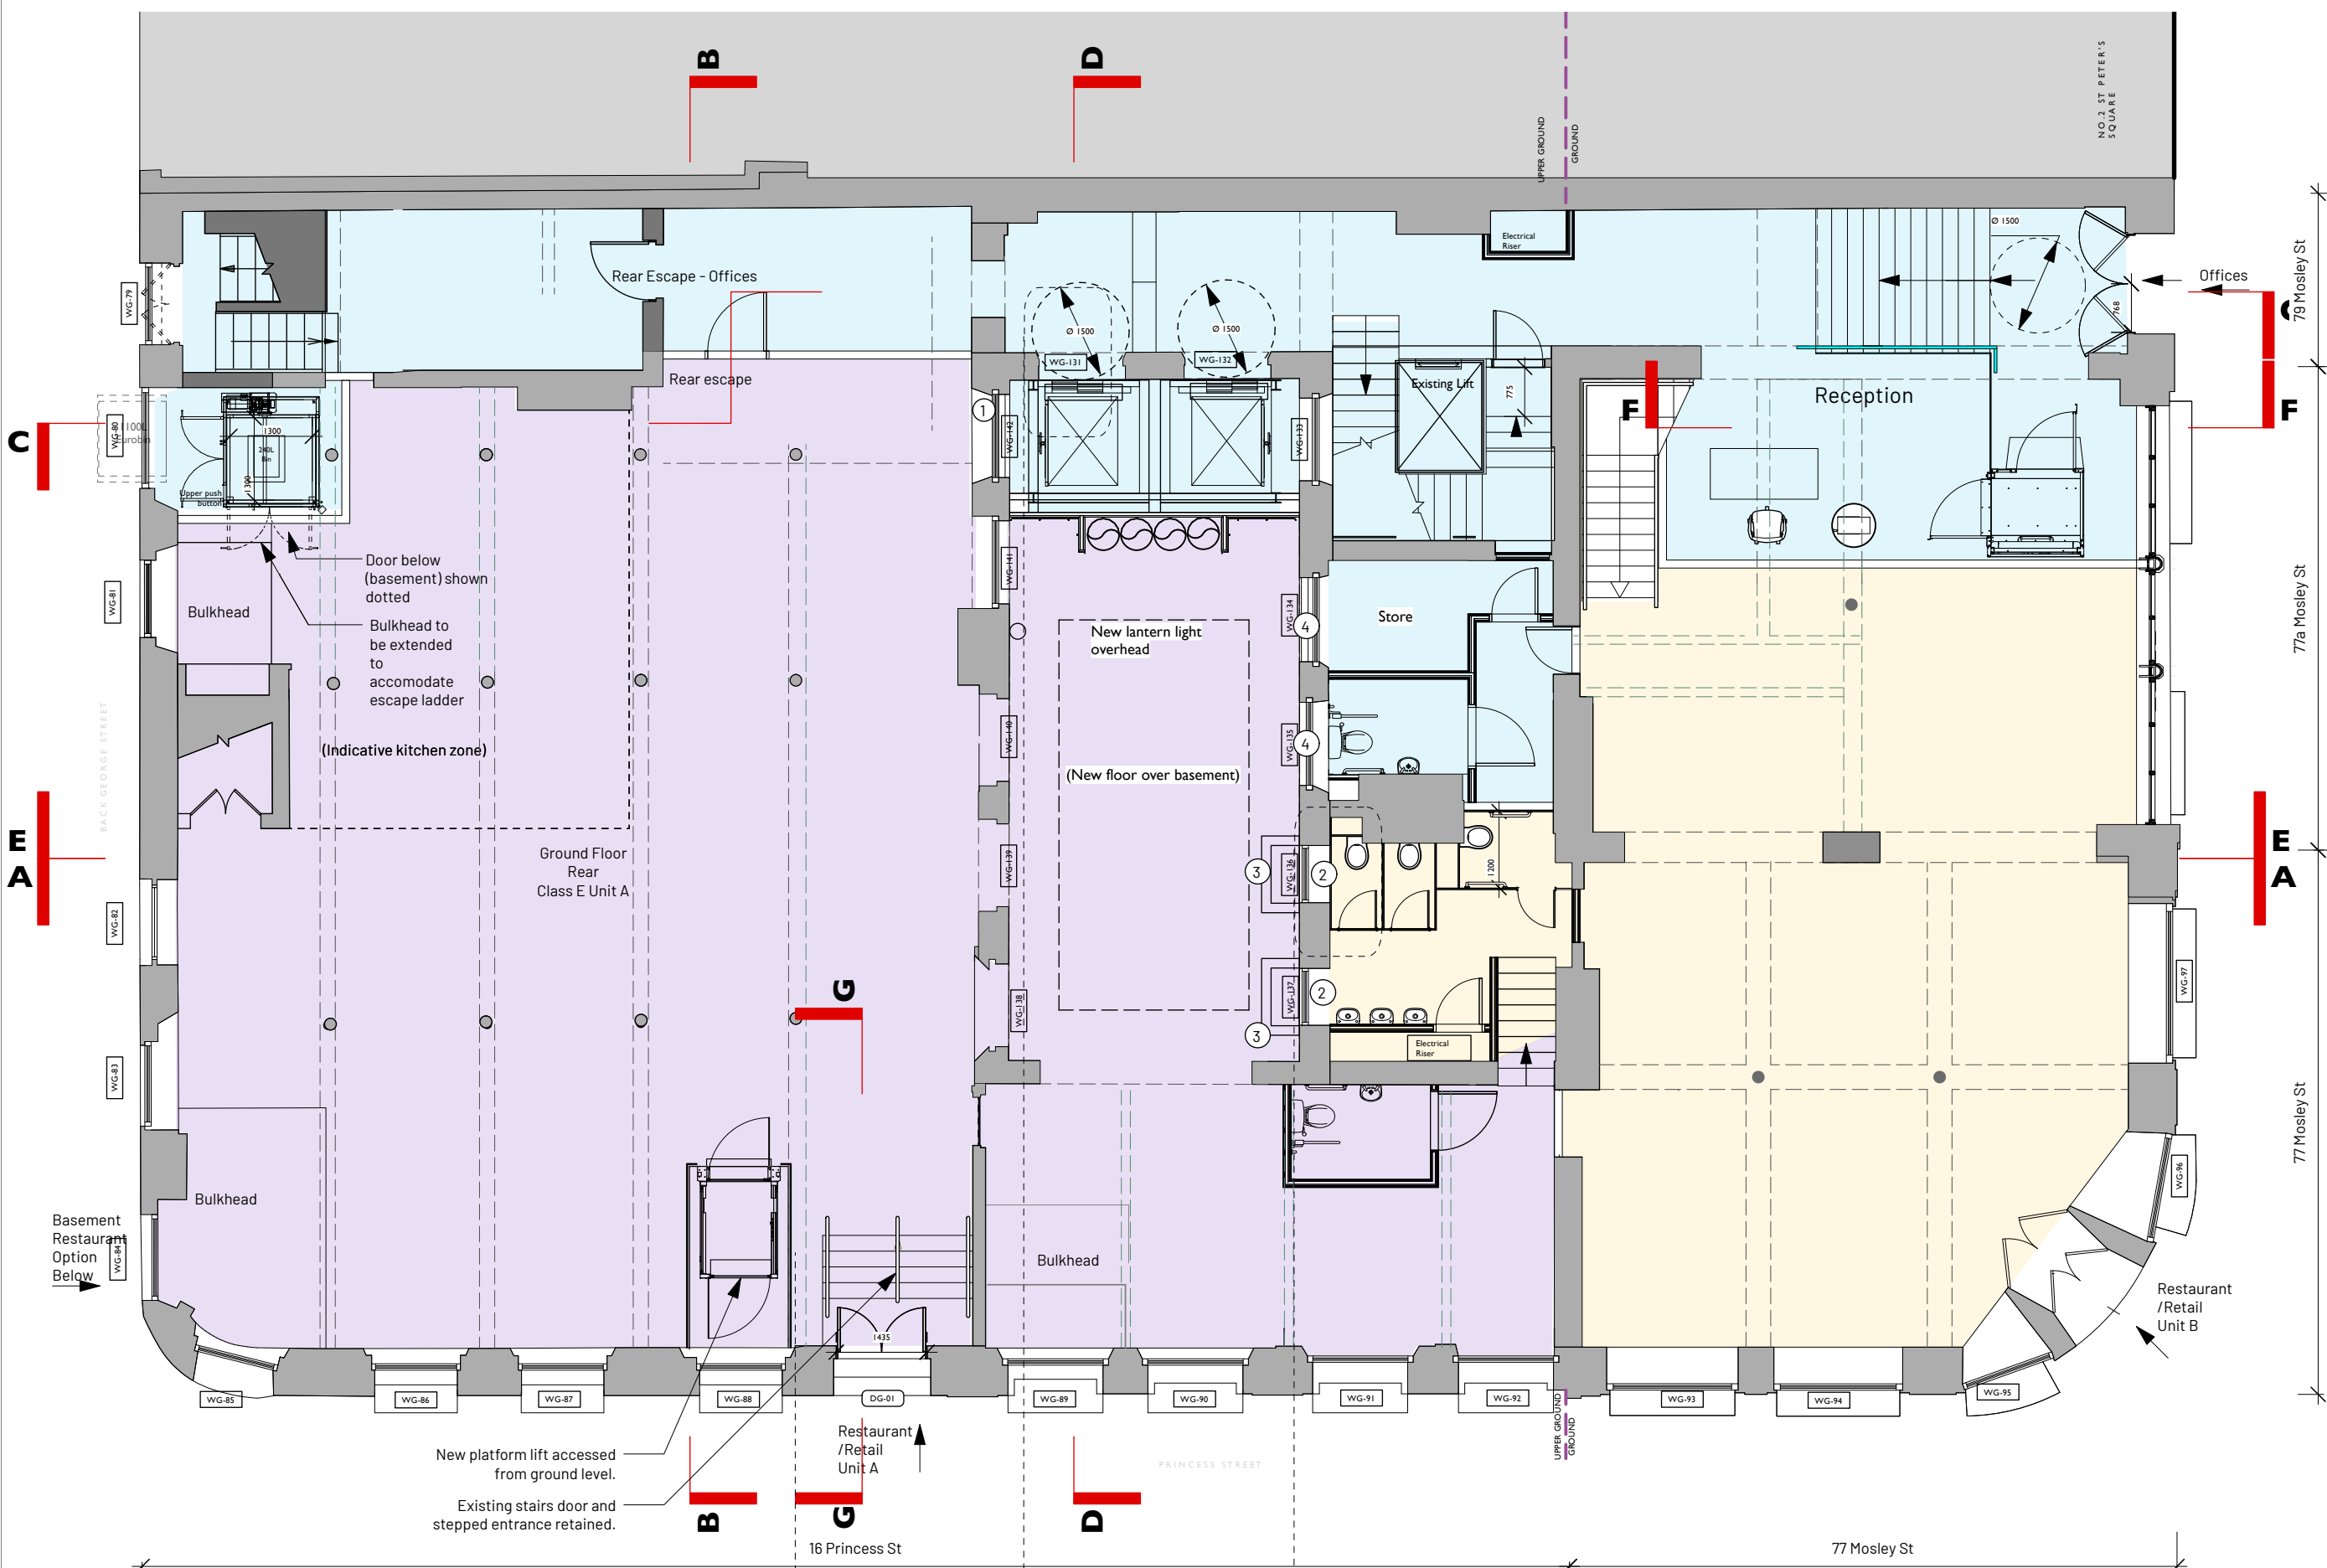

Notes

- Back LED illumination between existing window and fire rated panelling. Frosted or obscured film to be applied to window.
- Dark film applied to WC side of window.
- Localised guarding to floor area lowered to cill height.
- Dark film applied to lightwell side of windows prior to infill partition being installed.

Refer to detail 407

Refer to detail 406

Refer to detail 405