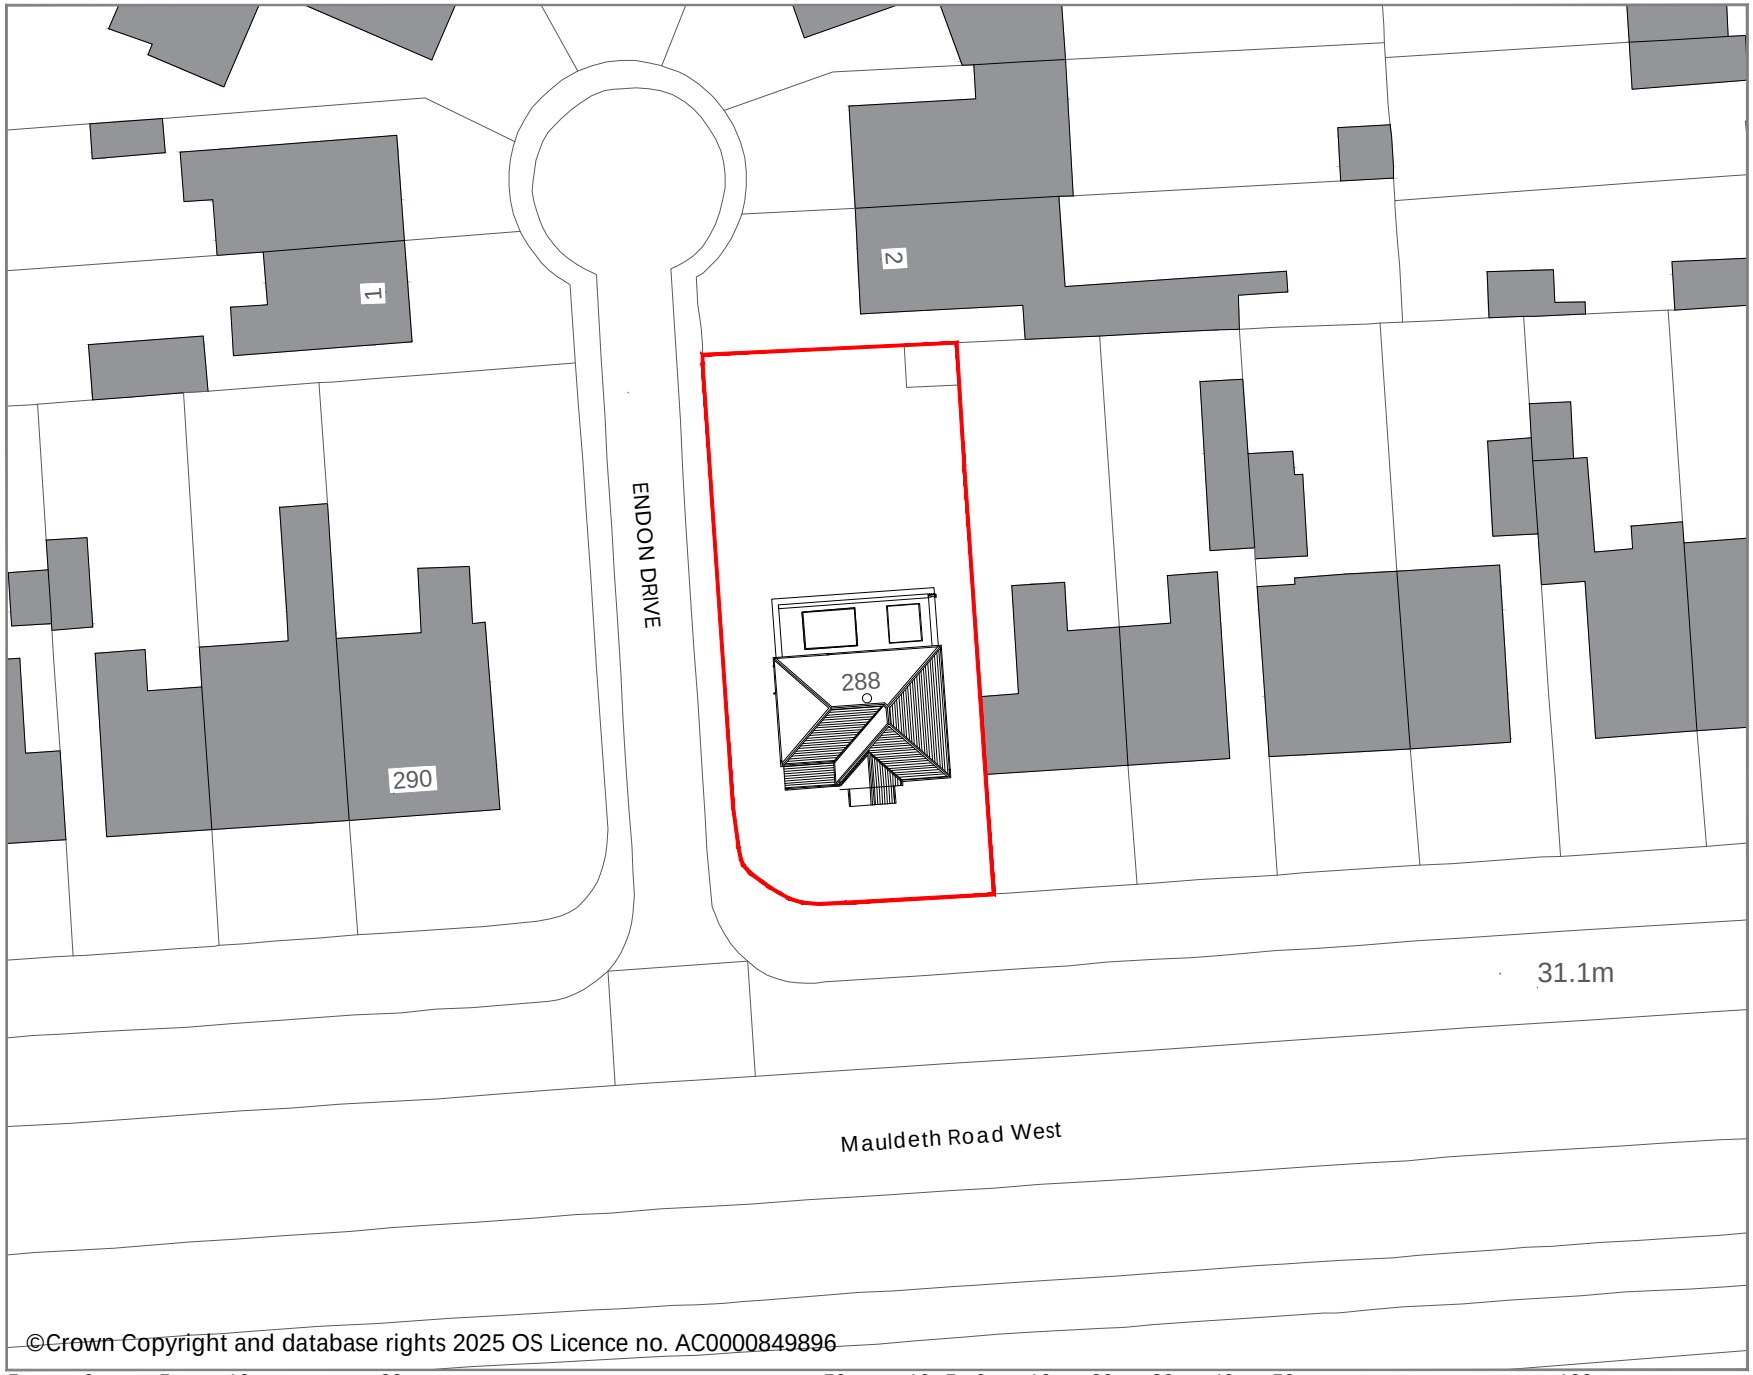


Indicative True North

Planning drawings

Legend

Site Boundary

Rev ref	Description	Date

Project	Ground & first floor side extension, ground floor rear extension and associated internal works
Site Address	288 Mauldeth Road West Manchester M21 7TG
Client	Mr Edward Ta
Drawing status	Planning
Drawing title	Proposed block plan
Date	March 2026
Scale	1:500 @ A4
Dwg No.	2025-1929A-P-106
Rev	-

Architectural Services Ltd
Manchester: 0161 460 0382 Leigh: 01942 582271
Email: enquiry@pjhas.co.uk
www.pjharchitecturalservices.co.uk