
No part of this drawing or data file may be reproduced without the prior written permission of the Strategic Director of Highways, Transport & Engineering or approved representative.
Contains OS Data © Crown copyright and database rights 2017 Ordnance Survey 100019568.

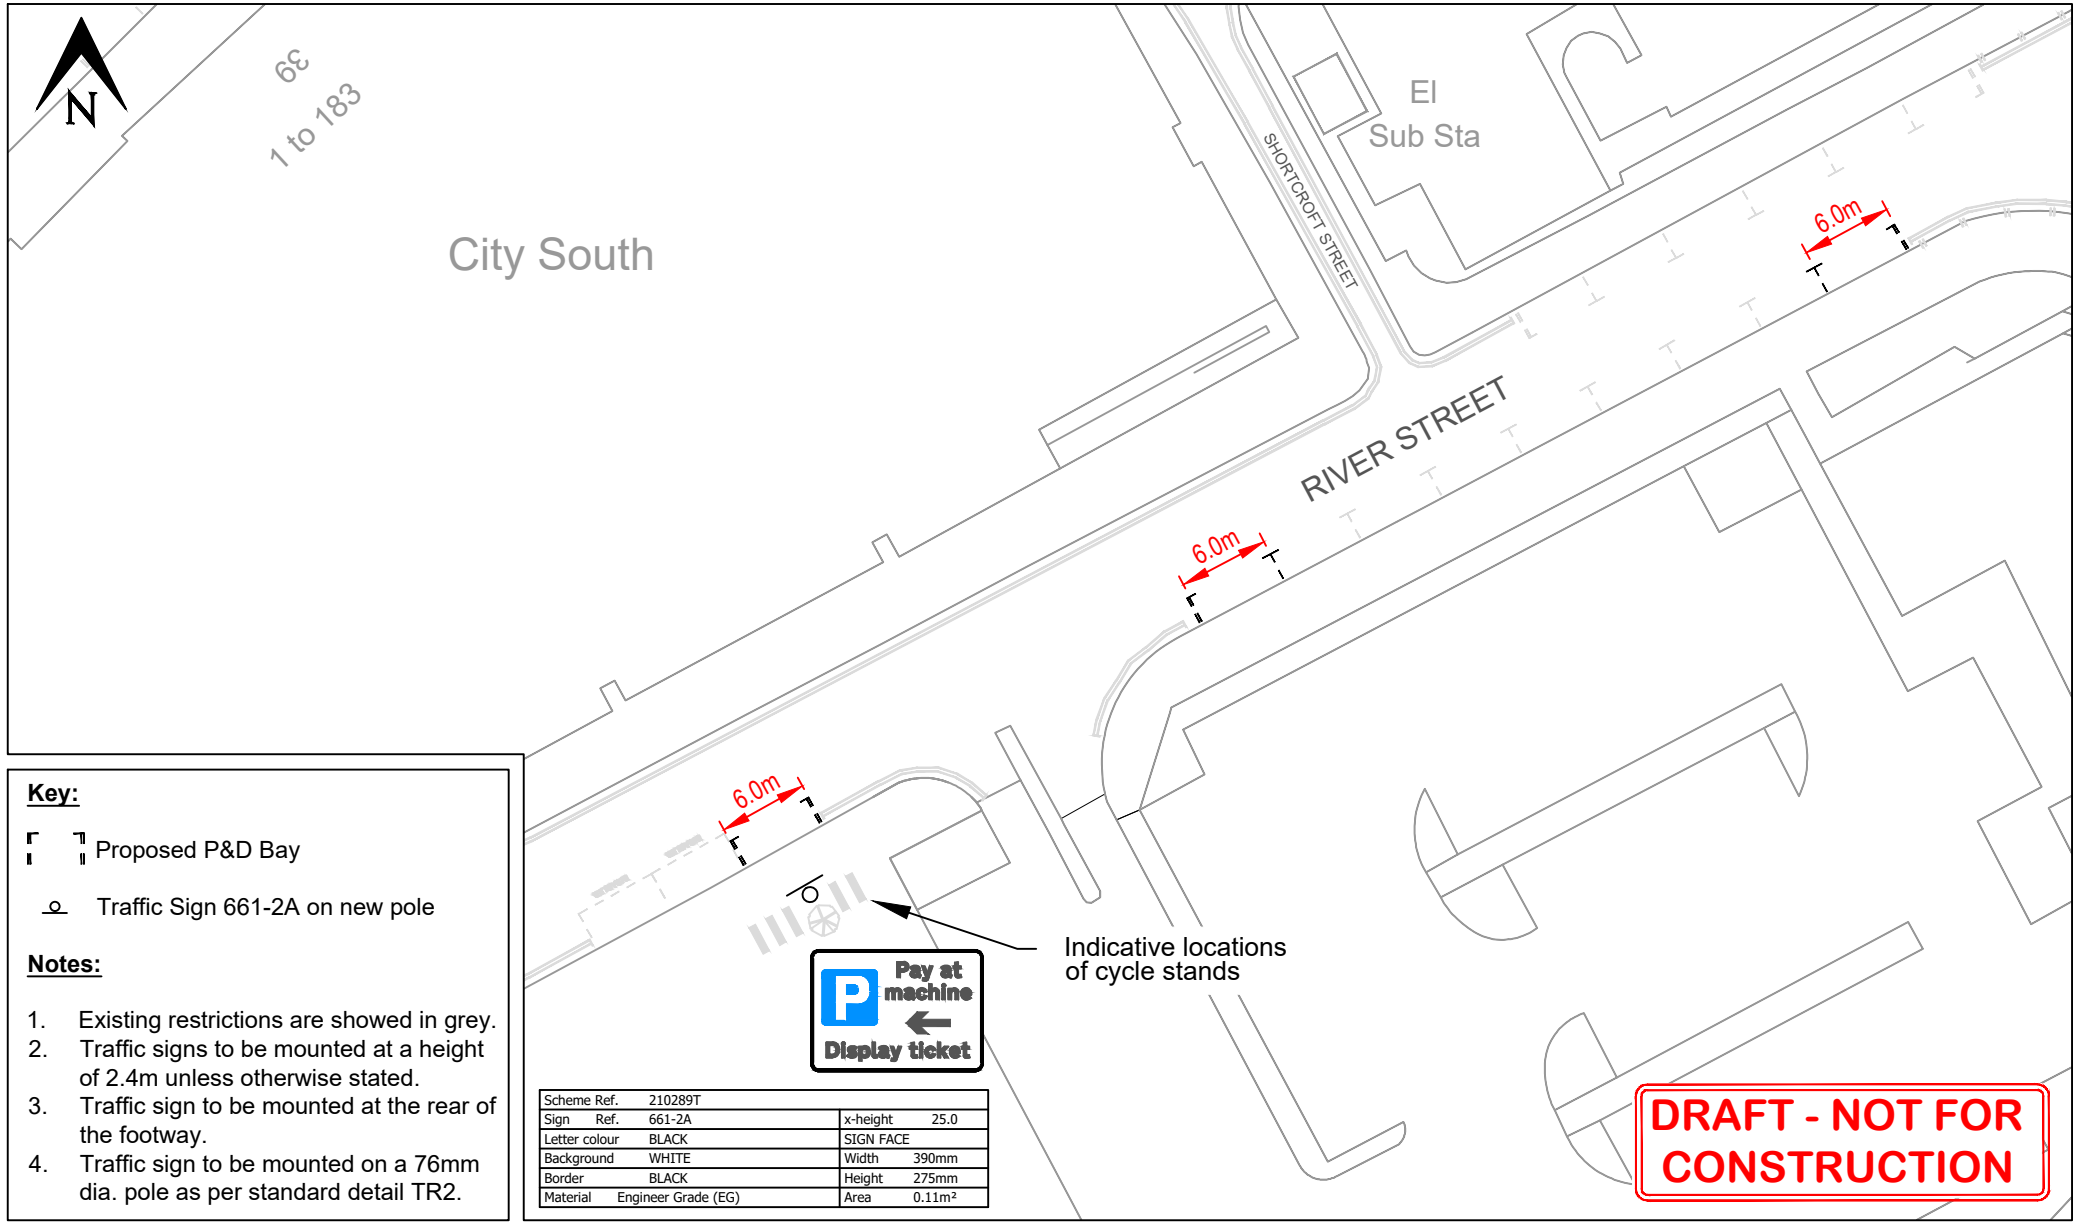

Key:

Proposed P&D Bay

Traffic Sign 661-2A on new pole

Notes:

1. Existing restrictions are showed in grey.
2. Traffic signs to be mounted at a height of 2.4m unless otherwise stated.
3. Traffic sign to be mounted at the rear of the footway.
4. Traffic sign to be mounted on a 76mm dia. pole as per standard detail TR2.

Scheme Ref.	210289T		
Sign Ref.	661-2A	x-height	25.0
Letter colour	BLACK	SIGN FACE	
Background	WHITE	Width	390mm
Border	BLACK	Height	275mm
Material	Engineer Grade (EG)	Area	0.11m²

DRAFT - NOT FOR CONSTRUCTION

PROJECT TITLE

210289T
Proposed P&D Bays

DRAWING TITLE

Proposed P&D Bays
Location 03 (River Street)

Highways
Neighbourhoods Directorate
PO Box 532
Town Hall
Manchester M60 2LA

MANCHESTER CITY COUNCIL

SIZE	SCALE	DATE	DRAWN	CHECKED	APPROVED	DRAWING NUMBER	REV
A4	1:500	26/07/2024	RD	XFLX	XSCX	210289T-MCC-MBS-DR-C-1200-003	

0 10 mm

CAD File : H:\Highways\Data\Infrastructure\Design\Projects\2022-23\210289T TRO Sec 278 Mayfield, Baring St\04 Design and Dwgs\02 Outline\P&D Bays\210289T-MCC-MD-DR-C-1200-00-Rev-B.dwg