



W/BF/01

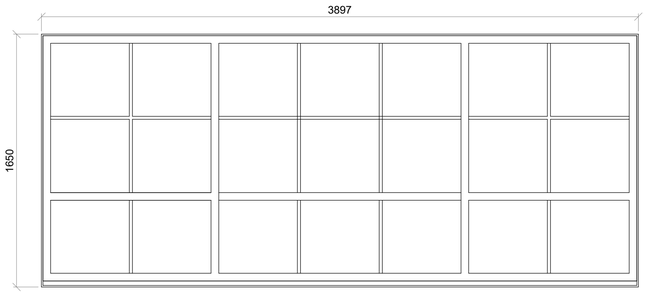


W/BF/02

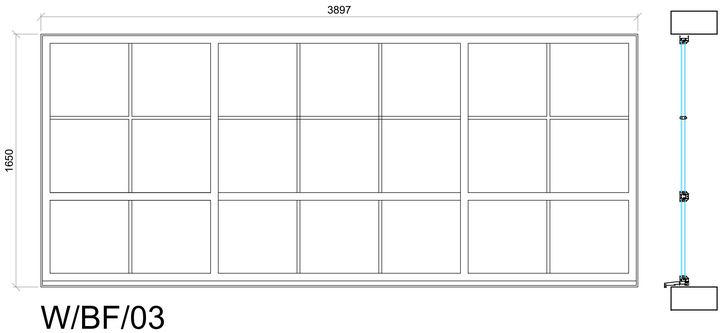


W/BF/03

NOTES


ALL DIMENSIONS TO BE CHECKED ON SITE PRIOR TO ANY MANUFACTURING OR FABRICATION AND ANY ANOMALIES TO BE BROUGHT TO THE ATTENTION OF THE ARCHITECT.

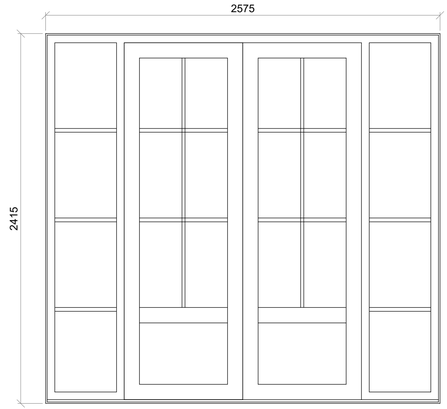


W/BF/04

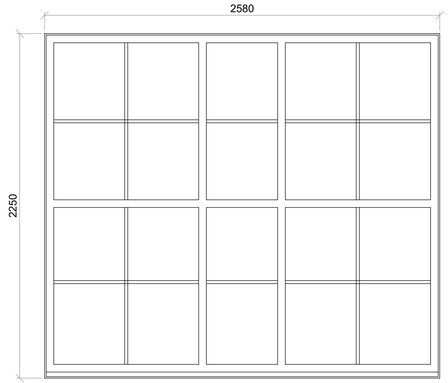


W/BF/05

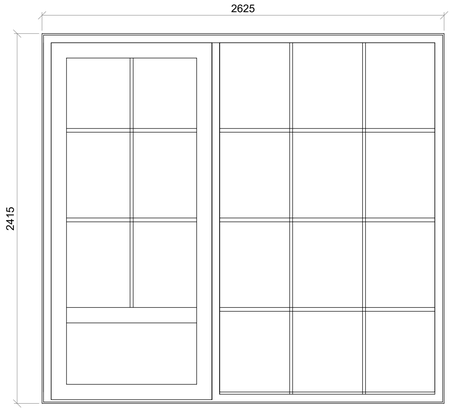


W/BF/06

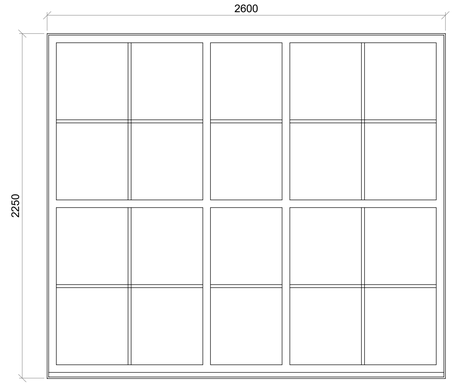


W/BF/07

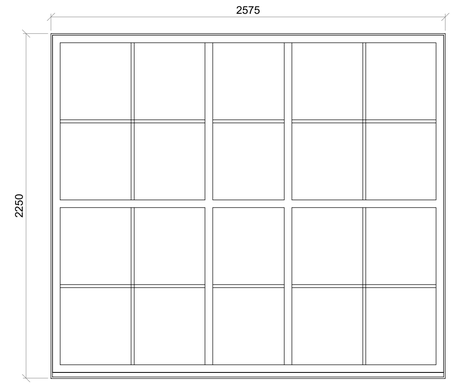


W/BF/08

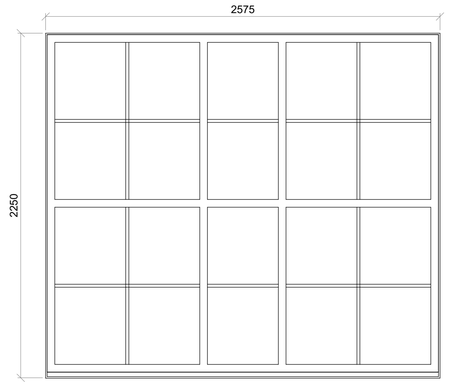


W/BF/09

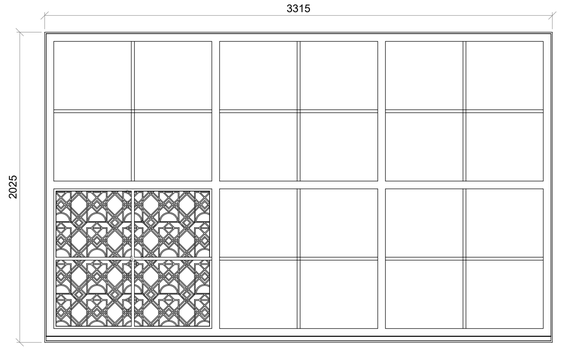

W/BF/10

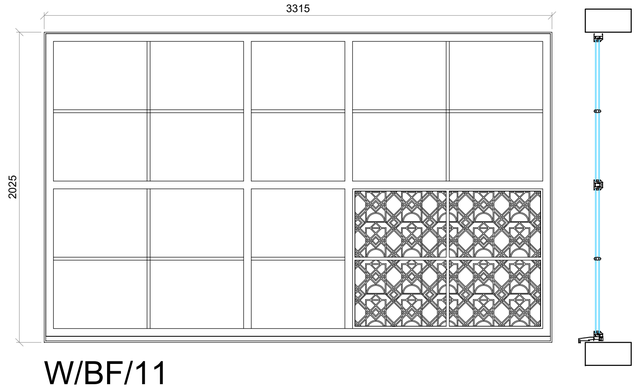

W/BF/11

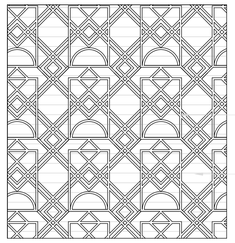

LASER CUT DECORATIVE PANEL AS INDICATED. ANODIZED METAL PANEL RAL 7016 TO MATCH WINDOW FRAME

BLACK LOUVRE PANEL INSET BEHIND DECORATIVE PANEL

DECORATIVE PANEL DETAIL

Window Schedule

ALL WINDOW TYPES TO BE CONFIRMED BY CLIENT AND BUILDING CONTROL PRIOR TO ORDER
STRUCTURAL OPENINGS TO BE MEASURED AND CONFIRMED ON SITE PRIOR TO ORDER

Level	Mark	Room Name	Structural Opening (WxH) (mm)	CILL HEIGHT ABOVE EX GROUND LEVEL (mm)	Glazing	TRICKLE VENT	Comments	PAS 24	RAL
BASEMENT	W/BF/01	BASEMENT	3897x1500	300	8.8/16/6	NOT REQ'D	2 X LOUVRE FOR INTAKE AND EXHAUST	YES	7016
BASEMENT	W/BF/02	BASEMENT	3897x1650	150	8.8/16/6	NOT REQ'D	-	YES	7016
BASEMENT	W/BF/03	BASEMENT	3897x1650	300	8.8/16/6	NOT REQ'D	-	YES	7016
BASEMENT	W/BF/04	BASEMENT	2575x2415	0	8.8/16/6	NOT REQ'D	FIRE EXIT DOORS	YES	7016
BASEMENT	W/BF/05	BASEMENT	2580x2250	150	8.8/16/6	NOT REQ'D	-	YES	7016
BASEMENT	W/BF/06	BASEMENT	2625x2415	0	8.8/16/6	NOT REQ'D	BASEMENT MAIN ENTRANCE DOOR	YES	7016
BASEMENT	W/BF/07	BASEMENT	2600x2250	150	8.8/16/6	NOT REQ'D	-	YES	7016
BASEMENT	W/BF/08	BASEMENT	2575x2250	150	8.8/16/6	NOT REQ'D	-	YES	7016
BASEMENT	W/BF/09	BASEMENT	2575x2250	150	8.8/16/6	NOT REQ'D	-	YES	7016
BASEMENT	W/BF/10	BASEMENT	3315x2025	150	8.8/16/6	NOT REQ'D	1 X LOUVRE FOR EXHAUST	YES	7016
BASEMENT	W/BF/11	BASEMENT	3315x2025	300	8.8/16/6	NOT REQ'D	1 X LOUVRE FOR INTAKE	YES	7016

0 1m
SCALE 1:20

REV	AMENDMENTS	BY	DATE
P4	LOUVRE DETAIL UPDATED	SM	13.04.26
P3	LOUVRE DETAIL ADDED	SM	10.04.26
P2	ACOUSTIC GLASS SPEC ADDED	SM	04.03.26
P1	FIRST ISSUE	SM	17.02.26

ISSUED FOR CONSTRUCTION
TO BE READ IN CONJUNCTION WITH STRUCTURAL DRAWINGS & CONSTRUCTION NOTES

PROJECT
PROPOSED RESIDENTIAL DEVELOPMENT
BARCLAY HOUSE
WHITWORTH STREET WEST
MANCHESTER

CLIENT
PLP CONSTRUCTION LTD

DRAWING TITLE
PROPOSED BASEMENT WINDOW SCHEDULE

DRAWN S MCKIERNAN
CHECKED
APPROVED
DATE 17.02.26
SCALE 1:20 (A1)

HOWARD & SEDDON A.R.I.B.A.
CHARTERED ARCHITECTS
64 WASHWAY ROAD
SALE, CHESHIRE. M33 7RE
TEL NO. 0161 - 973 8296
FAX NO. 0161 - 962 3485
E-MAIL : ADMIN@HOWARDANDSEDDON.CO.UK

JOB No. 12982
DRG No. 7004
REVISION P4