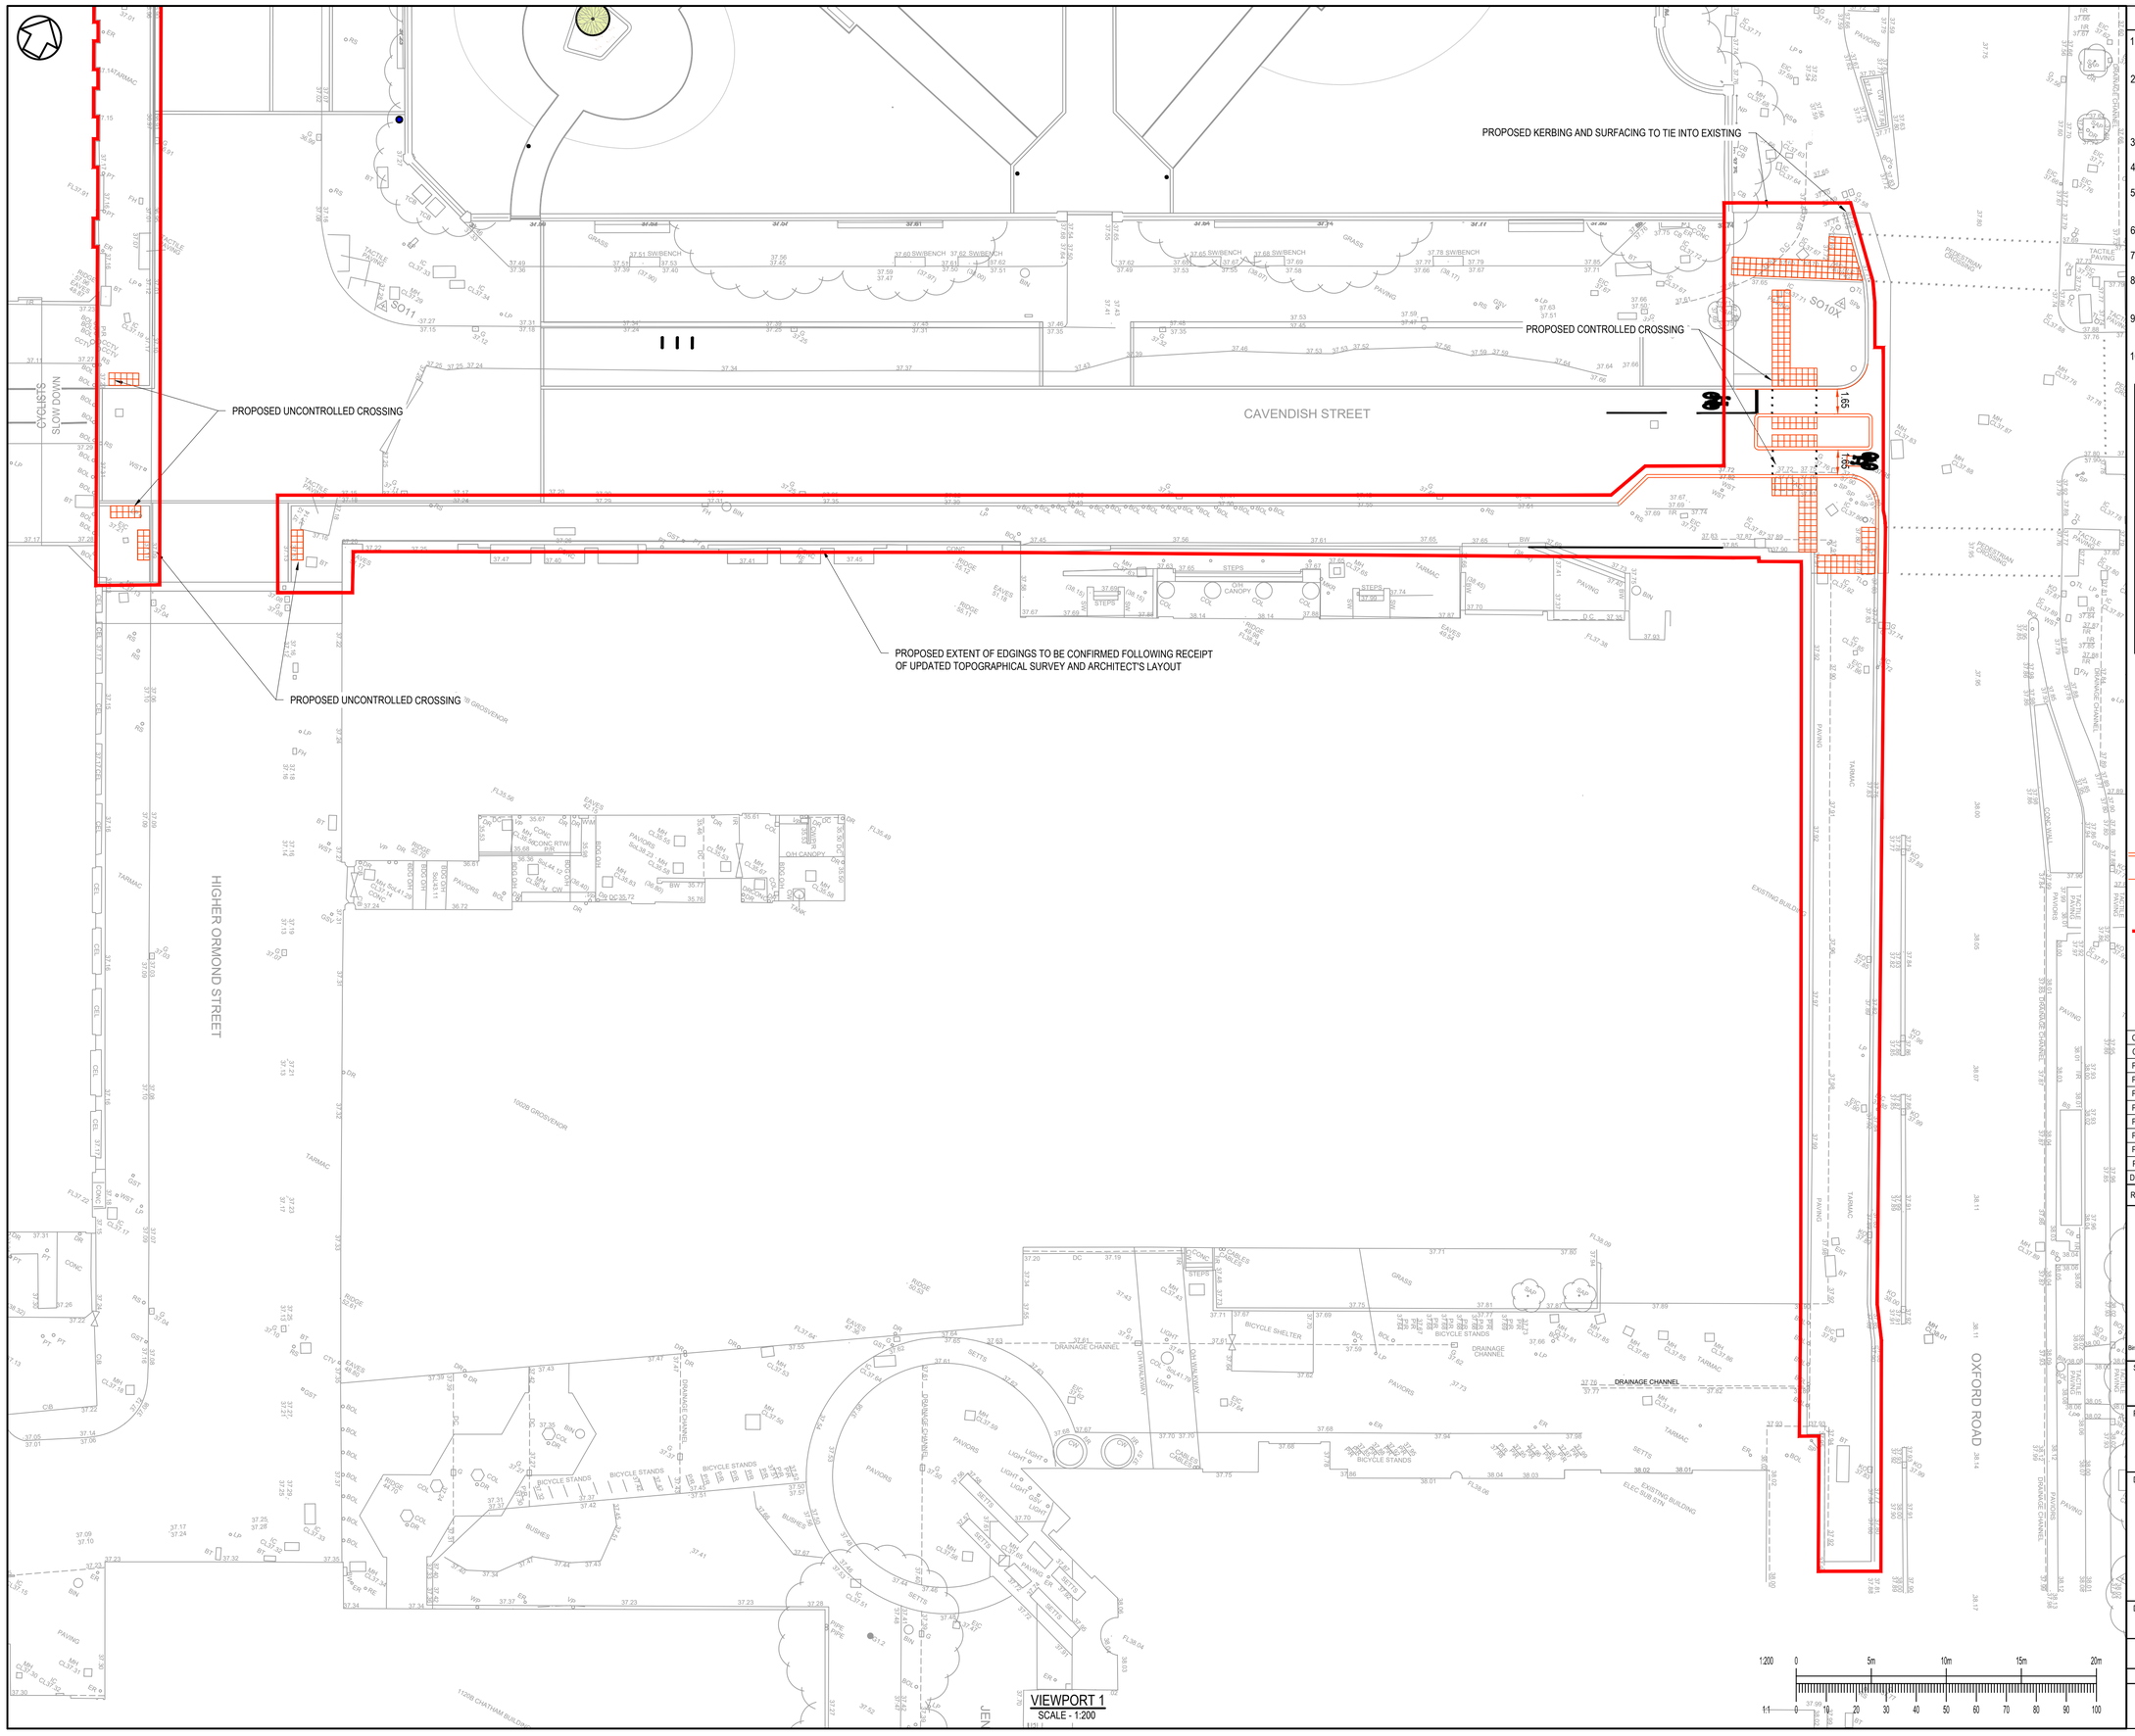

GENERAL NOTES:

1. THIS DRAWING IS TO BE READ IN CONJUNCTION WITH ALL RELEVANT ARCHITECTS AND ENGINEERS DRAWINGS AND SPECIFICATIONS.
2. DO NOT SCALE THIS DRAWING. ANY AMBIGUITIES, OMISSIONS AND ERRORS ON DRAWINGS SHALL BE BROUGHT TO THE ENGINEERS ATTENTION IMMEDIATELY. ALL DIMENSIONS MUST BE CHECKED / VERIFIED ON SITE.
3. ALL DIMENSIONS ARE IN METRES UNLESS NOTED OTHERWISE.
4. FOR GENERAL NOTES REFER TO DRAWING.
5. HIGHWAY LAYOUT SHOWN IS SUBJECT TO S278 AGREEMENT WITH THE LOCAL AUTHORITY.
6. STREET LIGHTING DESIGN TO BE UNDERTAKEN BY OTHERS.
7. ON-SITE LAYOUT TO BE CONFIRMED BY THE ARCHITECT.
8. ALL SIGNS AND ROAD MARKINGS ARE TO BE INSTALLED TO THE TRAFFIC SIGNS REGULATIONS AND GENERAL DIRECTION 2016.
9. ALL MATERIAL WITHIN 450mm OF THE FINISHED SURFACE LEVELS IS TO BE NON-FROST SUSCEPTIBLE .
10. THE LINE AND LEVEL OF ALL NEW KERBING IS TO TIE IN WITH THE EXISTING AT EACH END OF THE SCHEME EXTENTS.

VIEWPORT LAYOUT
SCALE - 1:5000

PROPOSED KERBLINE
PROPOSED EDGINGS
PROPOSED BLISTER TACTILE PAVING
SECTION 278 BOUNDARY

Rev:	Description:	Date:	By:	Chkd:
C02	UPDATED BASED ON COMMENTS	10/05/24	JS	RB
C01	ISSUED FOR CONSTRUCTION	03/04/24	JC	RB
P08	ISSUED FOR APPROVAL	21/12/23	KS	RB
P07	UPDATED TO TIGMS COMMENTS	14/12/23	RB	AR
P06	UPDATED WITH ROAD MARKINGS	13/12/23	RB	AR
P05	UPDATED KERB LAYOUT	07/12/23	KS	AR
P04	ISSUED FOR APPROVAL	28/11/23	RB	AR
P03	JUNCTION UPDATED FOR INFORMATION	24/08/23	RB	AR
P02	UPDATED BASED ON RSA COMMENTS	02/08/23	JS	RB
P01	ISSUED FOR INFORMATION	23/02/23	KS	HS
DR01	DRAFT ISSUE	WIP	EBR	AR

curtins
Merchant Exchange, 17-19 Whitworth Street West, Manchester, M1 5WG
0161 236 2394
manchester@curtins.com
www.curtins.com
Civils & Structures • Transport Planning • Environmental • Infrastructure • Geotechnical • Conservation & Heritage • Principal Designer
Birmingham • Bristol • Cambridge • Cardiff • Douglas • Dublin • Edinburgh • Glasgow • Kendal • Leeds • Liverpool • London • Manchester • Nottingham

Status: FINAL CONSTRUCTION — A6

Project: MMU PUBLIC REALM MASTERPLAN

Drg Title: GENERAL ARRANGEMENT SHEET 1 OF 2

Drawn By	Designed By	Checked By
KS	HS	AR
	Date: 23/02/2023	Scales @ A1: 1:200

Project No - Originator - Function - Spatial - Form - Discipline - Number: 075050 - CUR - 00 - XX - DR - C - 00101

Revision: C02

\\ms-fs-1\Projects\075001 - 076000\075050 - MMU Public Realm Masterplan\04-Production\4A-Models-Drawings\CCAD\S278\Construction\