





1 | Front Entrance Part Elevation
1 : 50

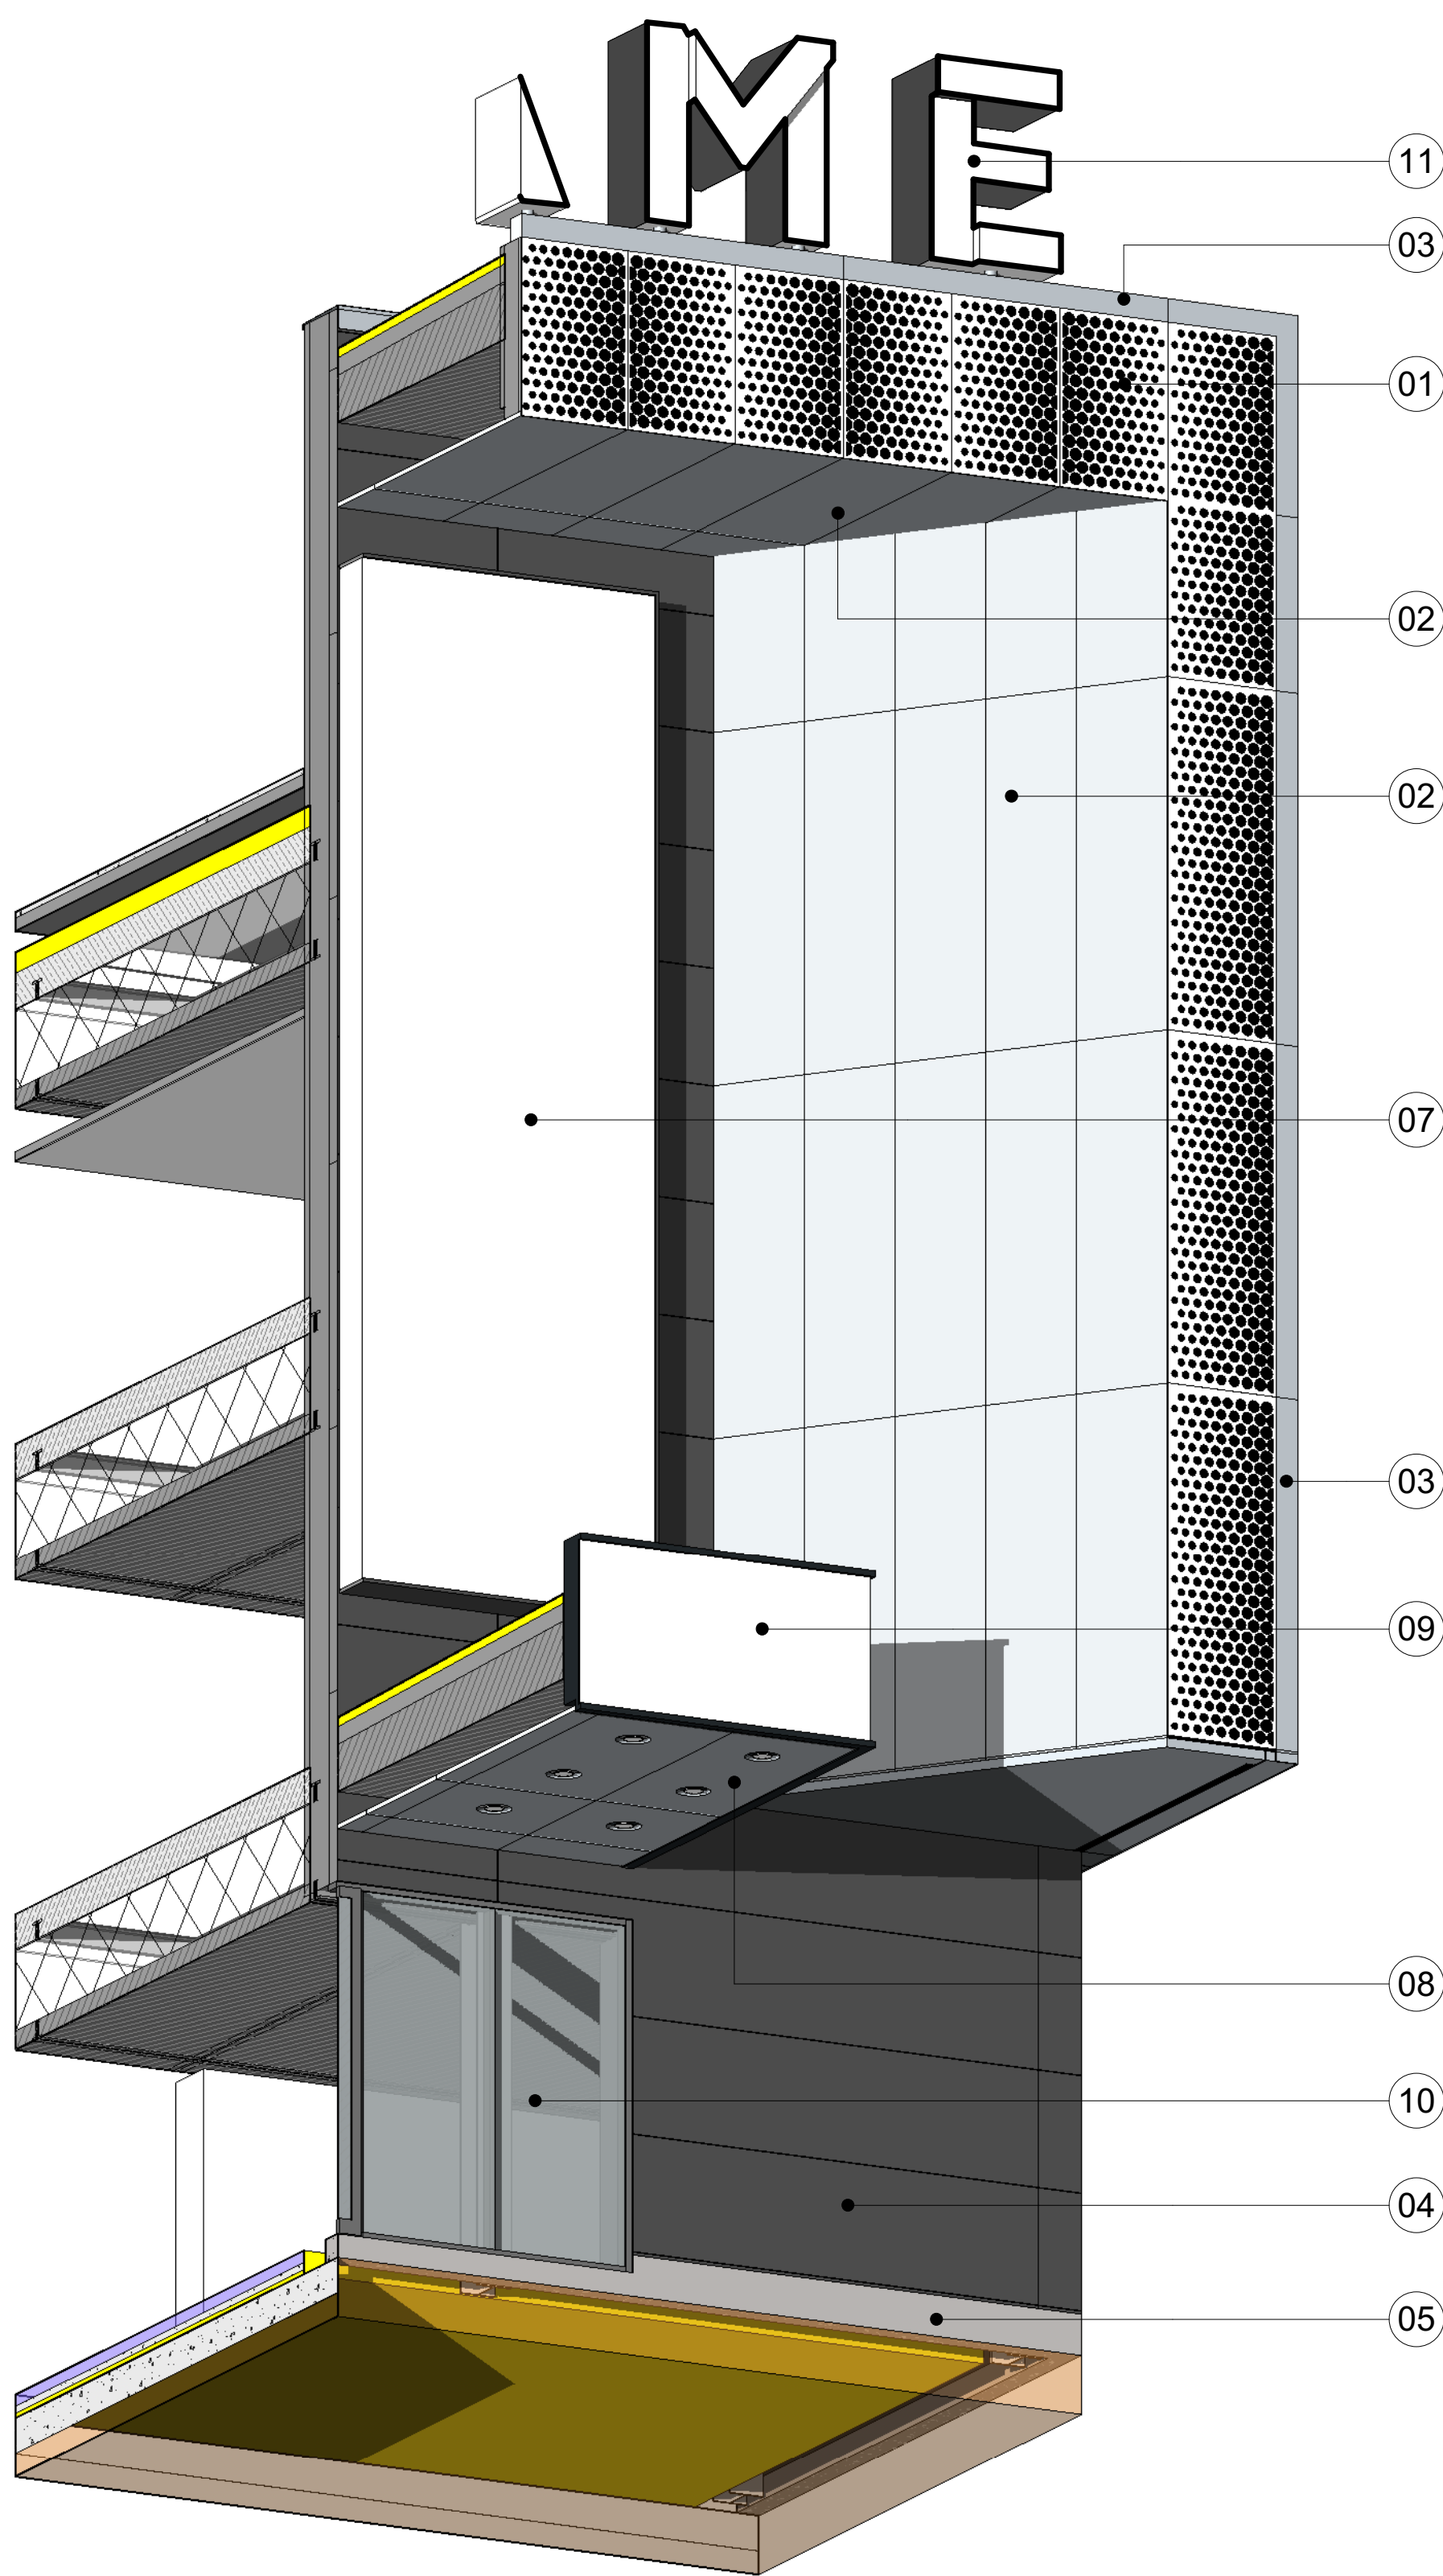

2 | Front Elevation Wing - Axonometric View

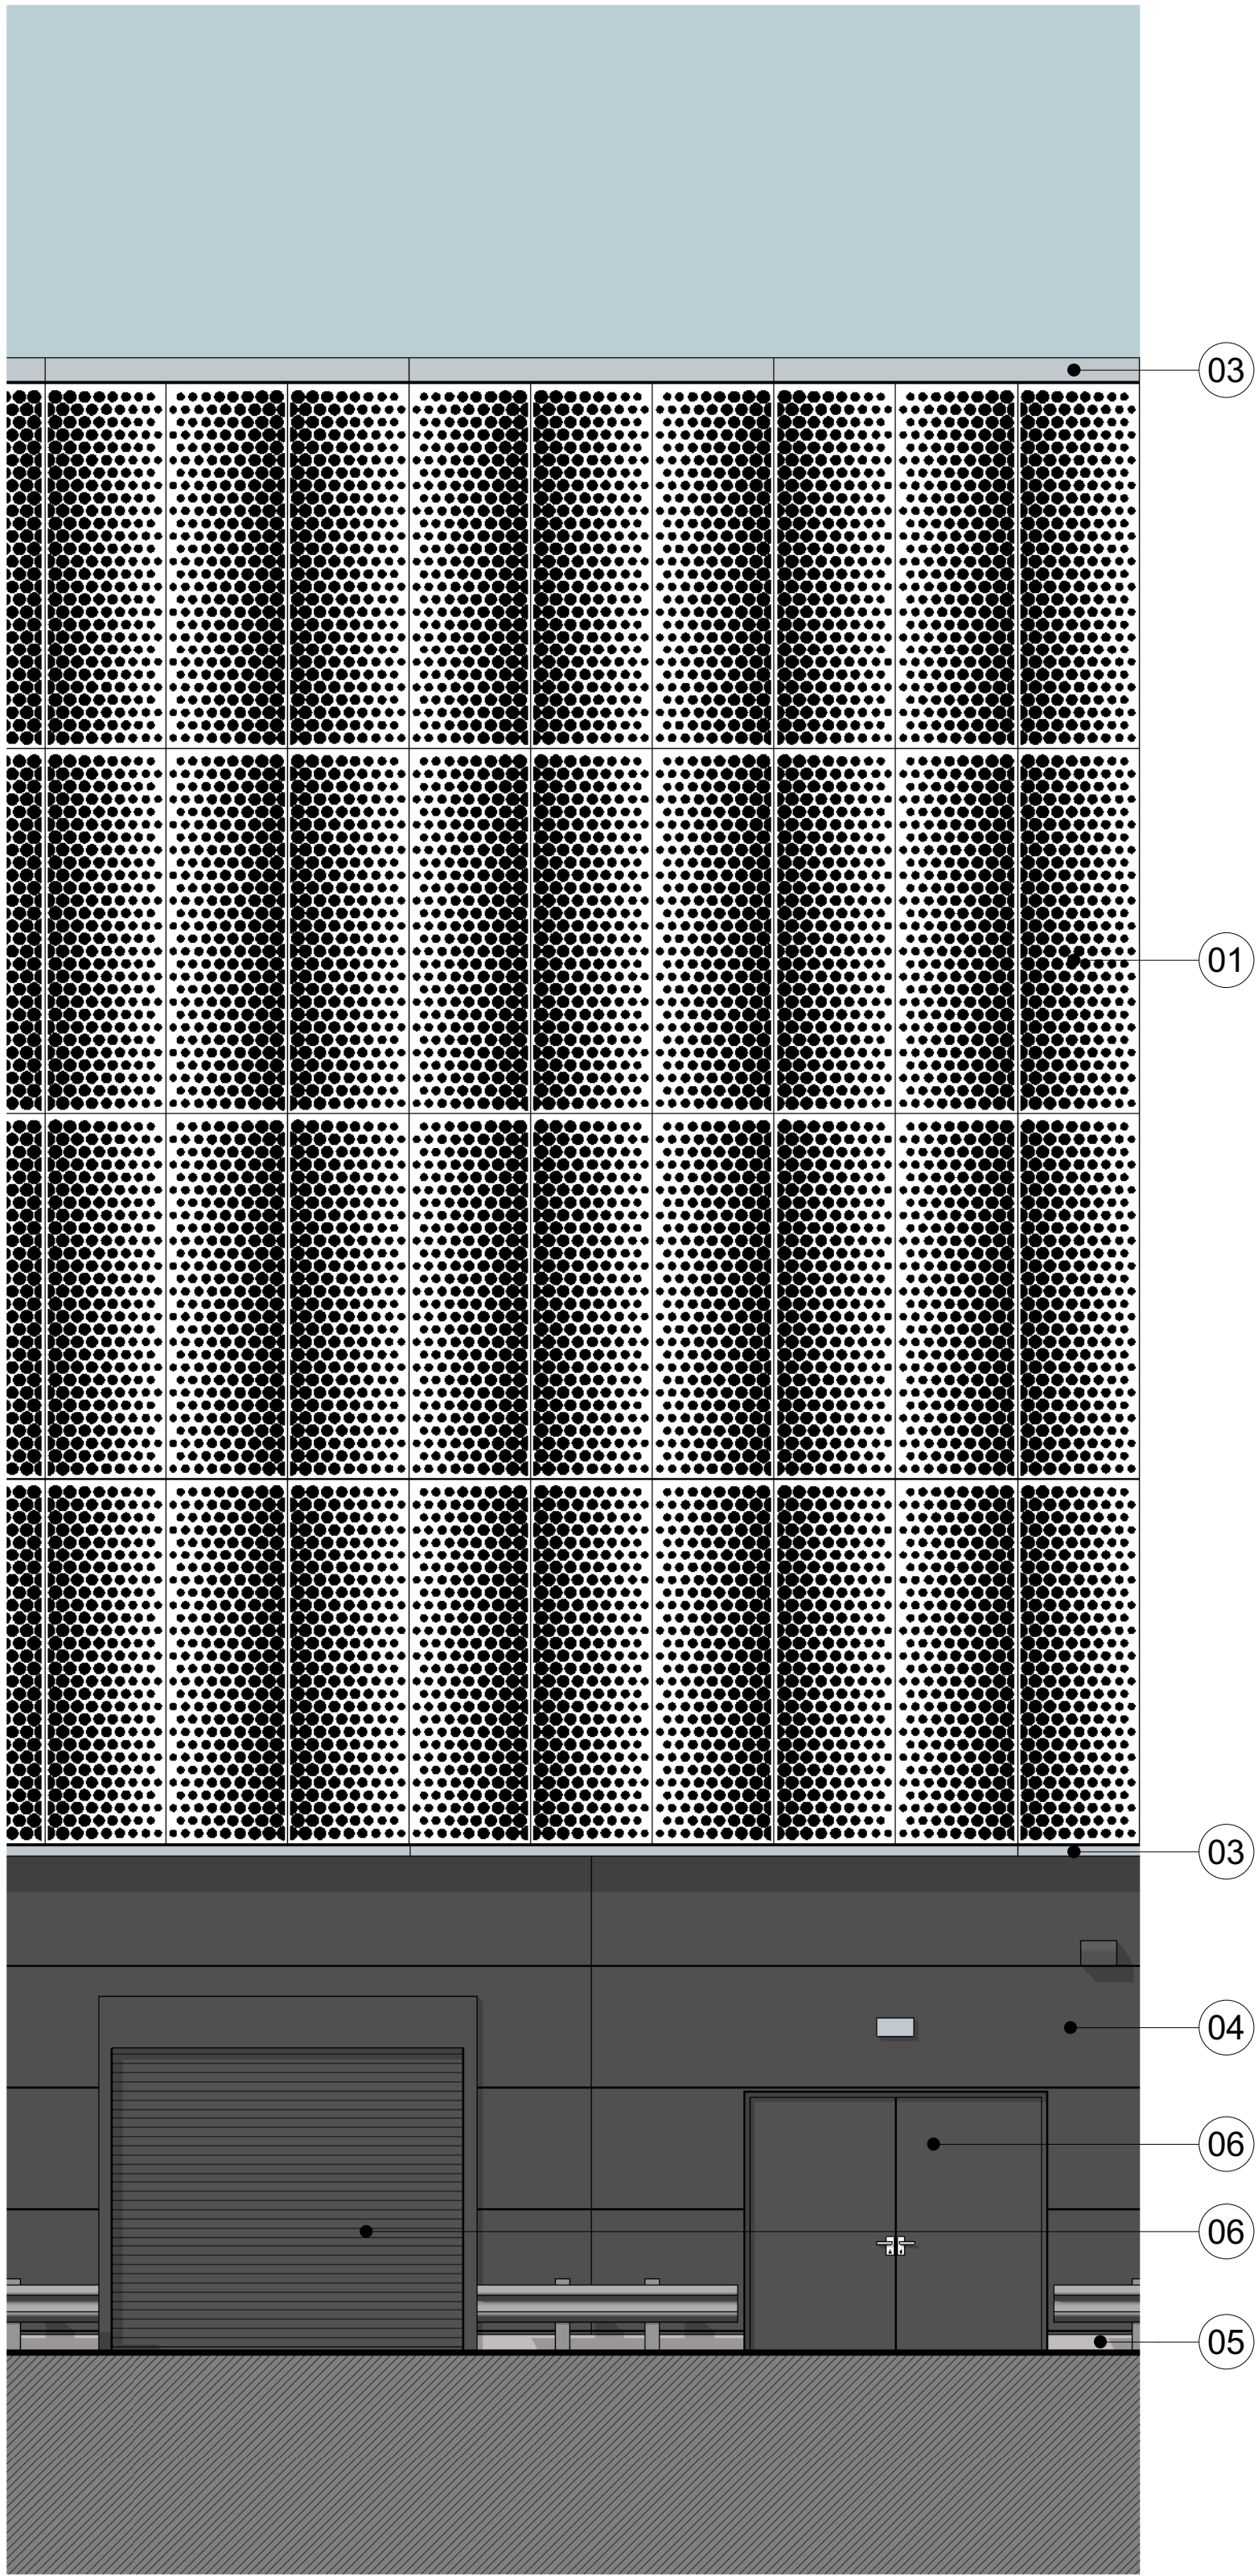

3 | Long Side Part Elevation Bay Study
1 : 50

Materials Legend	
Key	Description
01	Silver anodised perforated panels with concealed downlighting / backlighting from parapet level (pattern shown is indicative and subject to final agreement through consultation with the LPA).
02	Silver anodised flat rainscreen panel.
03	Silver anodised parapet / cill / corner flashings.
04	Black polyester powder coated metal composite insulated panel system.
05	Fair faced insitu concrete upstand.
06	Black polyester powder coated metal door set / roller shutter.
07	Backlit show branding board with fixed image. West elevation board to have concealed perimeter lighting.
08	Polyester powder coated metal soffit with downlights.
09	Illuminated fascia.
10	Curtain walling with automatic sliding doors. Specification to be determined by requirements of Secured by Design (SBD) and other relevant security / anti-terrorism reviews.
11	Placeholder for venue signage (Naming, artwork, final design and placement to be confirmed).