
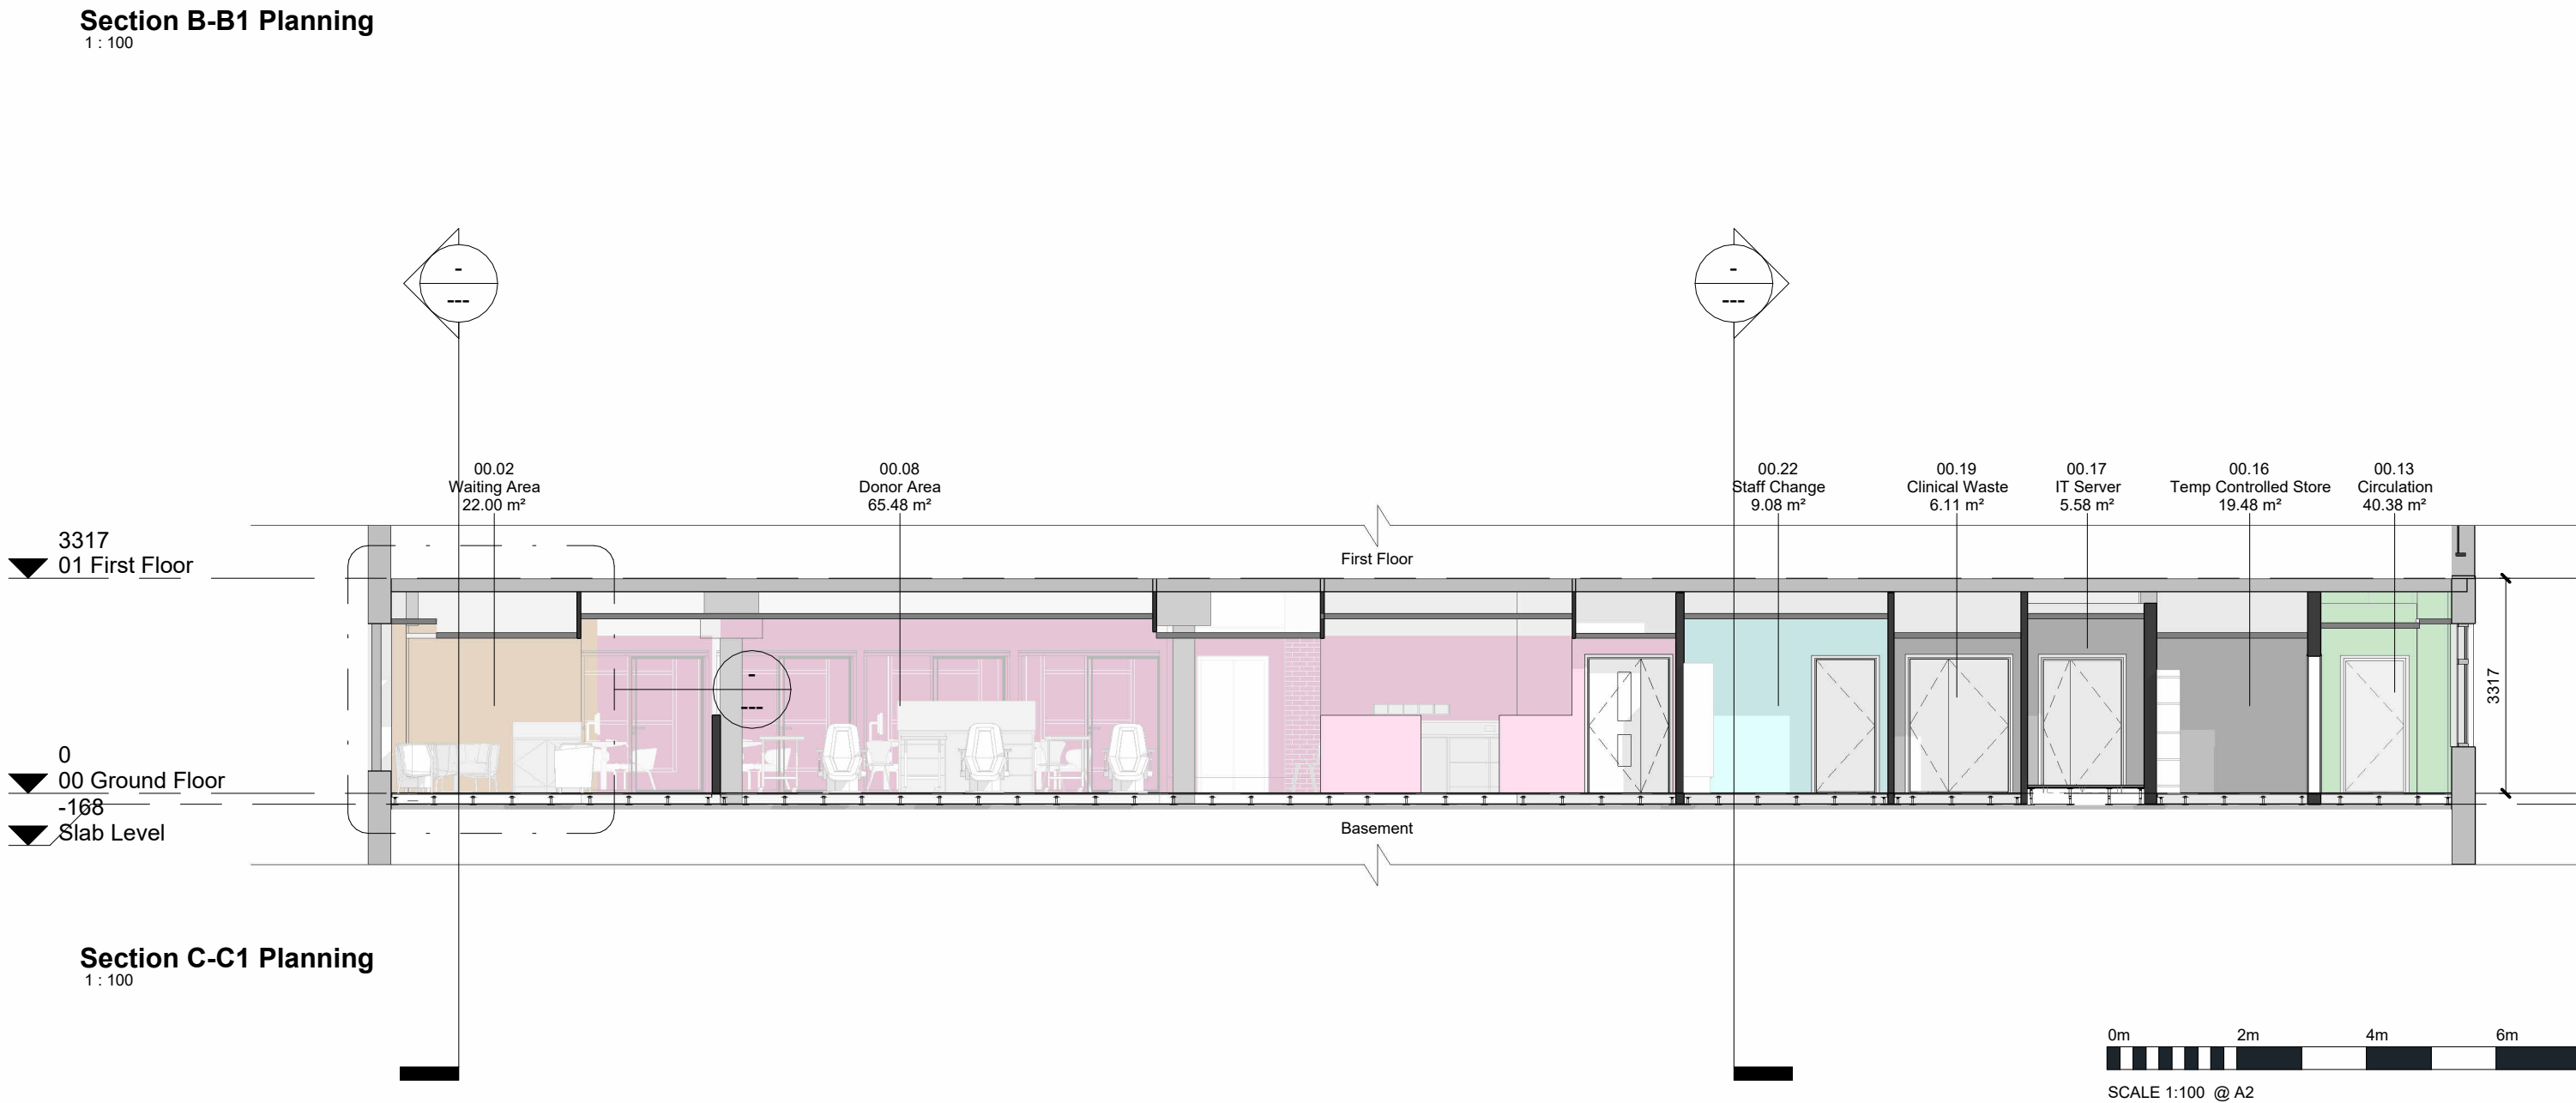
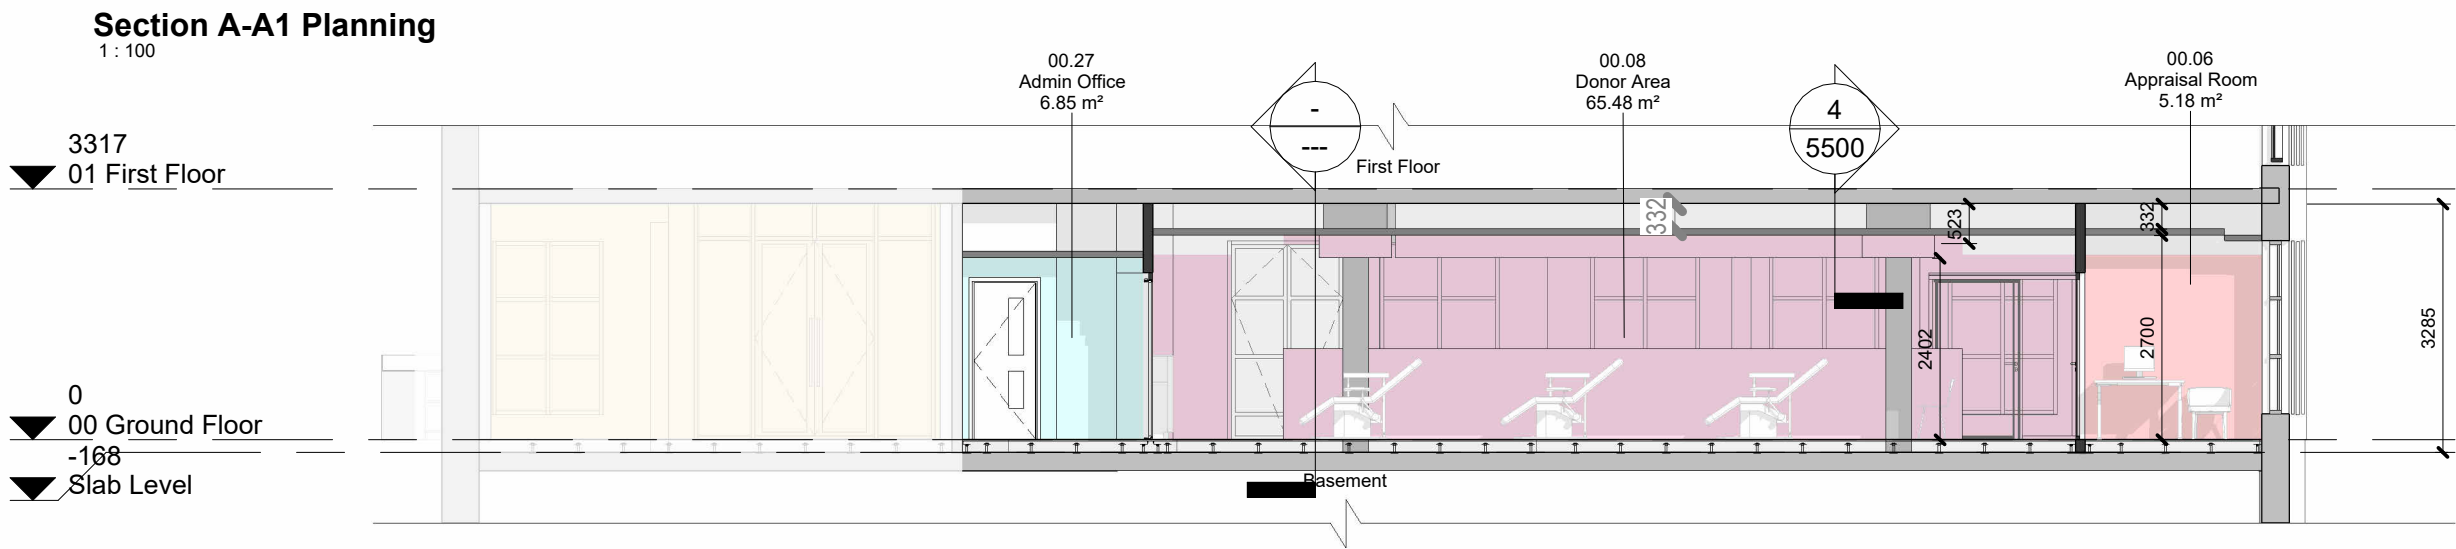
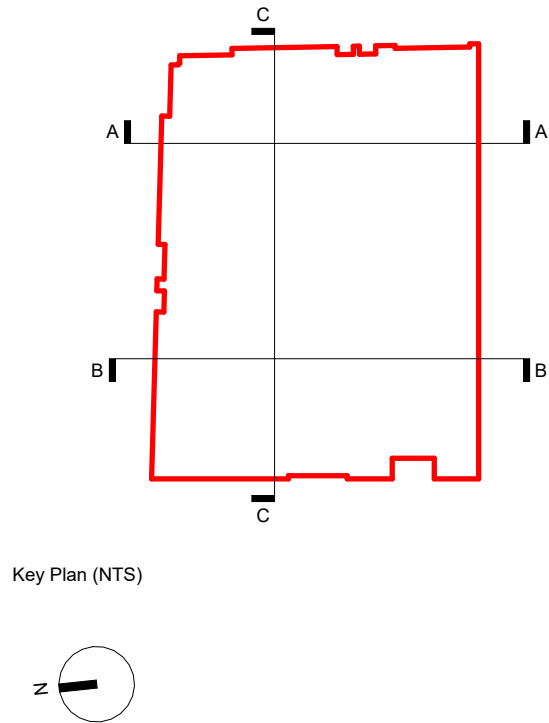


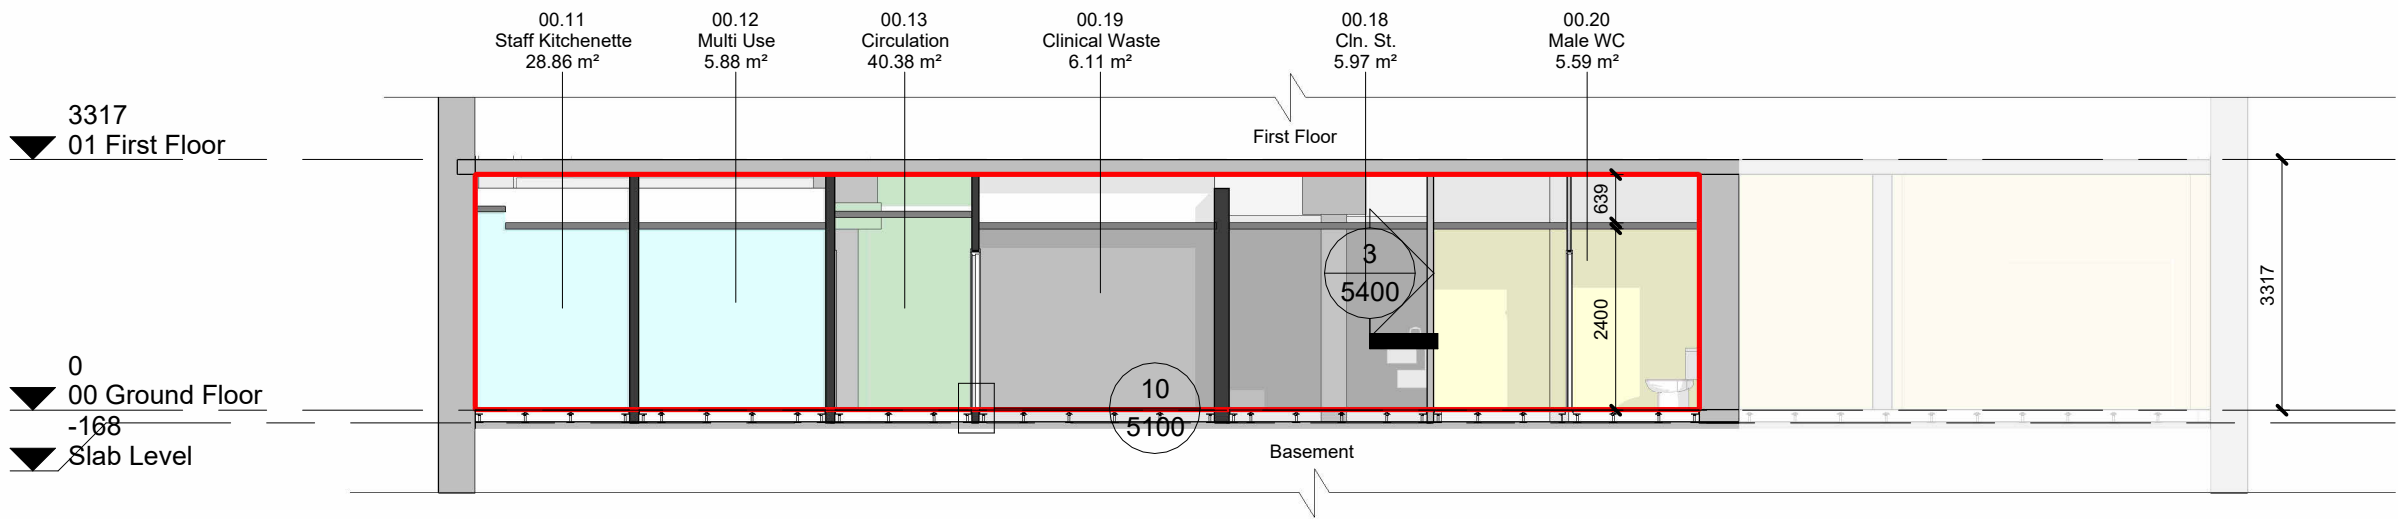

This drawing is issued for the sole and exclusive use of the intended recipient and is subject to copyright in favour of Pick Everard. Pick Everard does not accept any responsibility whatsoever for its use by a person other than the intended recipient.

No dimensions to be scaled from this drawing.

CDM - Residual Hazards: The following are considered to be significant risks relevant to this drawing, which could not be fully mitigated or removed through design:

P01	Planning Issue	23.01.2026	CPL	DOV
Revision		Date	Drn	Chk
Purpose of Issue				
Planning				
This document references the following files:-				
Reference Name		Status	Revision	
NHS011-PEV-ZZ-00-M3-A-0001				

Client

NHS Blood and Transplant

Project

Manchester Donor Centre St James Square

Drawing Title

Proposed GA Sections

Suitability Status

S2 Information suitable for information/reference by other task teams within a delivery team

Security Classification

None

Job No.	Scale	Size	Rev
250517	1 : 100	@ A2	P01
Drawn	Checked	Approved	Original Issue Date
CPL	DOV	DOV	23.01.2026

Drawing Number

NHS011-PEV-ZZ-00-D-A-9410

Project-Originator-Functional Breakdown-Spatial Breakdown-Form-Discipline-Number

PICK
EVERARD

0345 045 0050 | www.pickeverard.co.uk

Deliver better together.