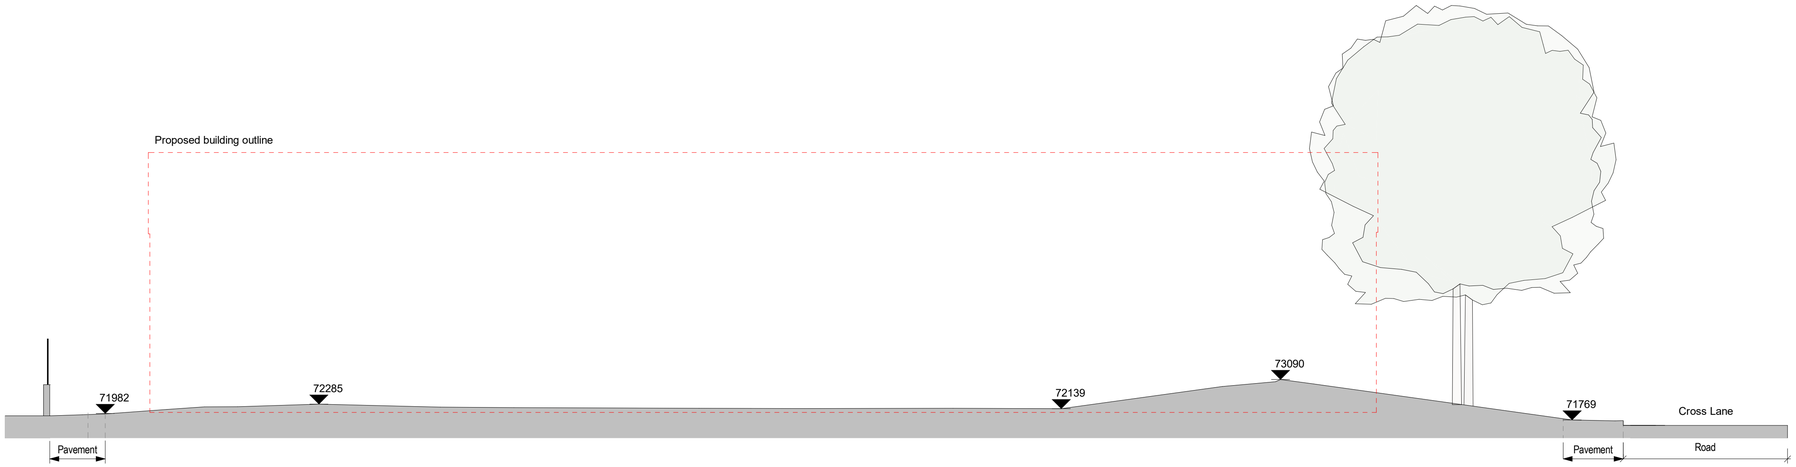

1 Existing Long Section
1 : 100

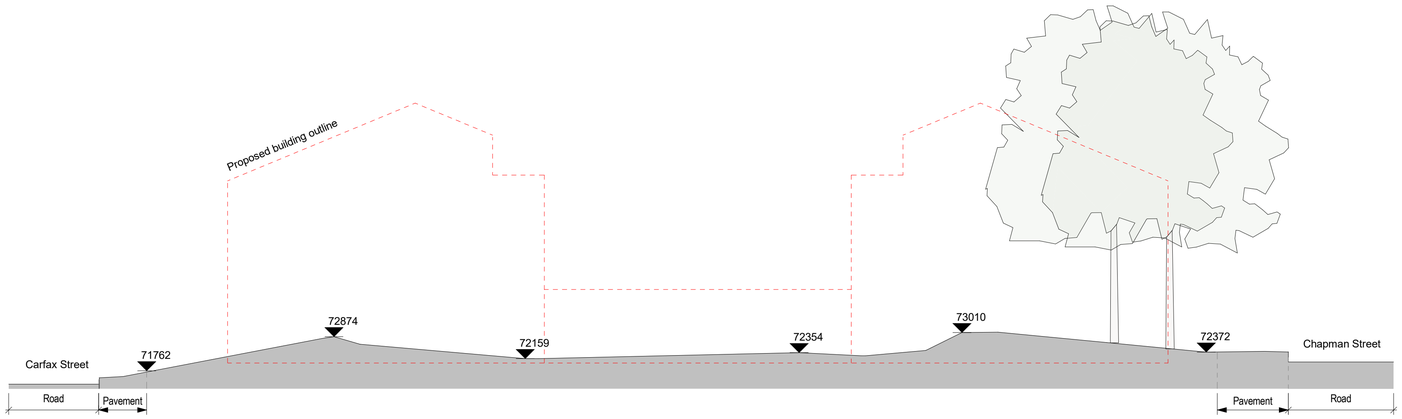

2 Existing Short Section 2
1 : 100

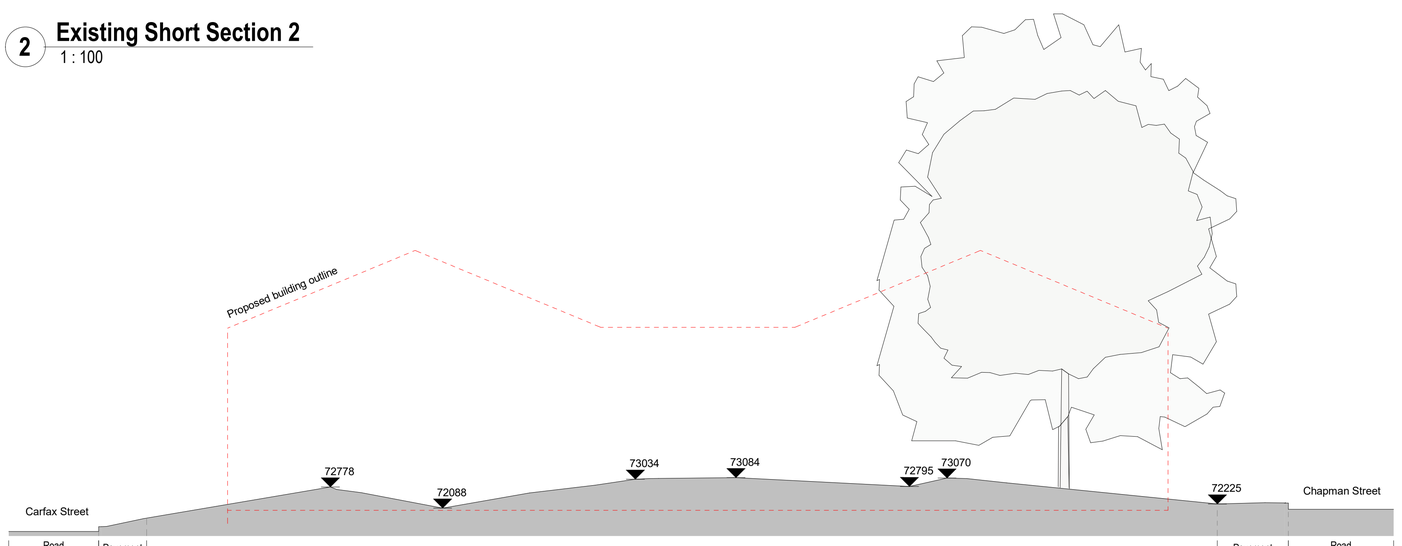

3 Existing Short Section 3
1 : 100

0 2 4 6 8 10m
SCALE 1 : 100

Notes

For Planning purposes only

Copyright reserved.

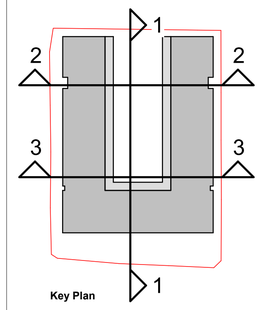

P02	09/02/26	Issue for Planning	JH
P01	23/01/26	First Issue	JH

Revisions

Purpose: Planning
Status Code: S2

Client: Centrepoint

Project: Land at Chapman Street, Gorton

Title: Existing Site Sections

Scale	Size	Date	Drawn	Checked
As indicated	A1	23/01/26	JH	GL

3DReid
www.3DReid.com
Architecture Interiors Masterplanning

Drawing No.: 250128-3DR-ZZ-XX-DR-A-08200
Rev.: P02

Time Stamp: 06/02/2026 17:15:27