


DO NOT SCALE
Work to annotated dimensions only. Read drawings in conjunction with relevant specification, Structural Engineers' and Services Engineers' drawings. Confirm all dimensions before commencement of any work on site or fabrication.

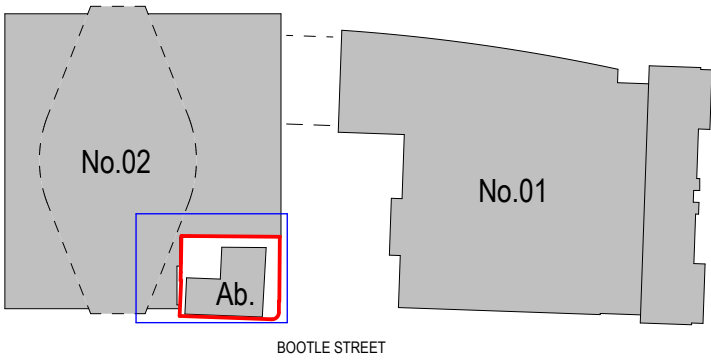

P5	Planning Submission Package	05.03.26
P4	Planning Draft Pack Update	02.03.26
P3	Planning Draft Pack Issue	25.02.26
P2	DTM Full Pack Reissue	05.02.26
P1	Updated for Planning Draft	02.02.26
Rev:	Details:	Date:


client:
S.T.M.
project:
Abercromby Pub
job number:
0662
status:
Stage 3

title:
Planning Level B1 GA Plan

scale: 1:50 @ A1 / 1:100 @ A3
drawn by: HOD

drawing number:
20208

current revision date: 05.03.26
revision: P5

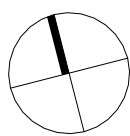

SGI Studios
1 Kileo Place
Manchester M15 4LE
t: +44(0)161 832 9842
e: mail@hodderandpartners.com
w: www.hodderandpartners.com

hodder+partners