




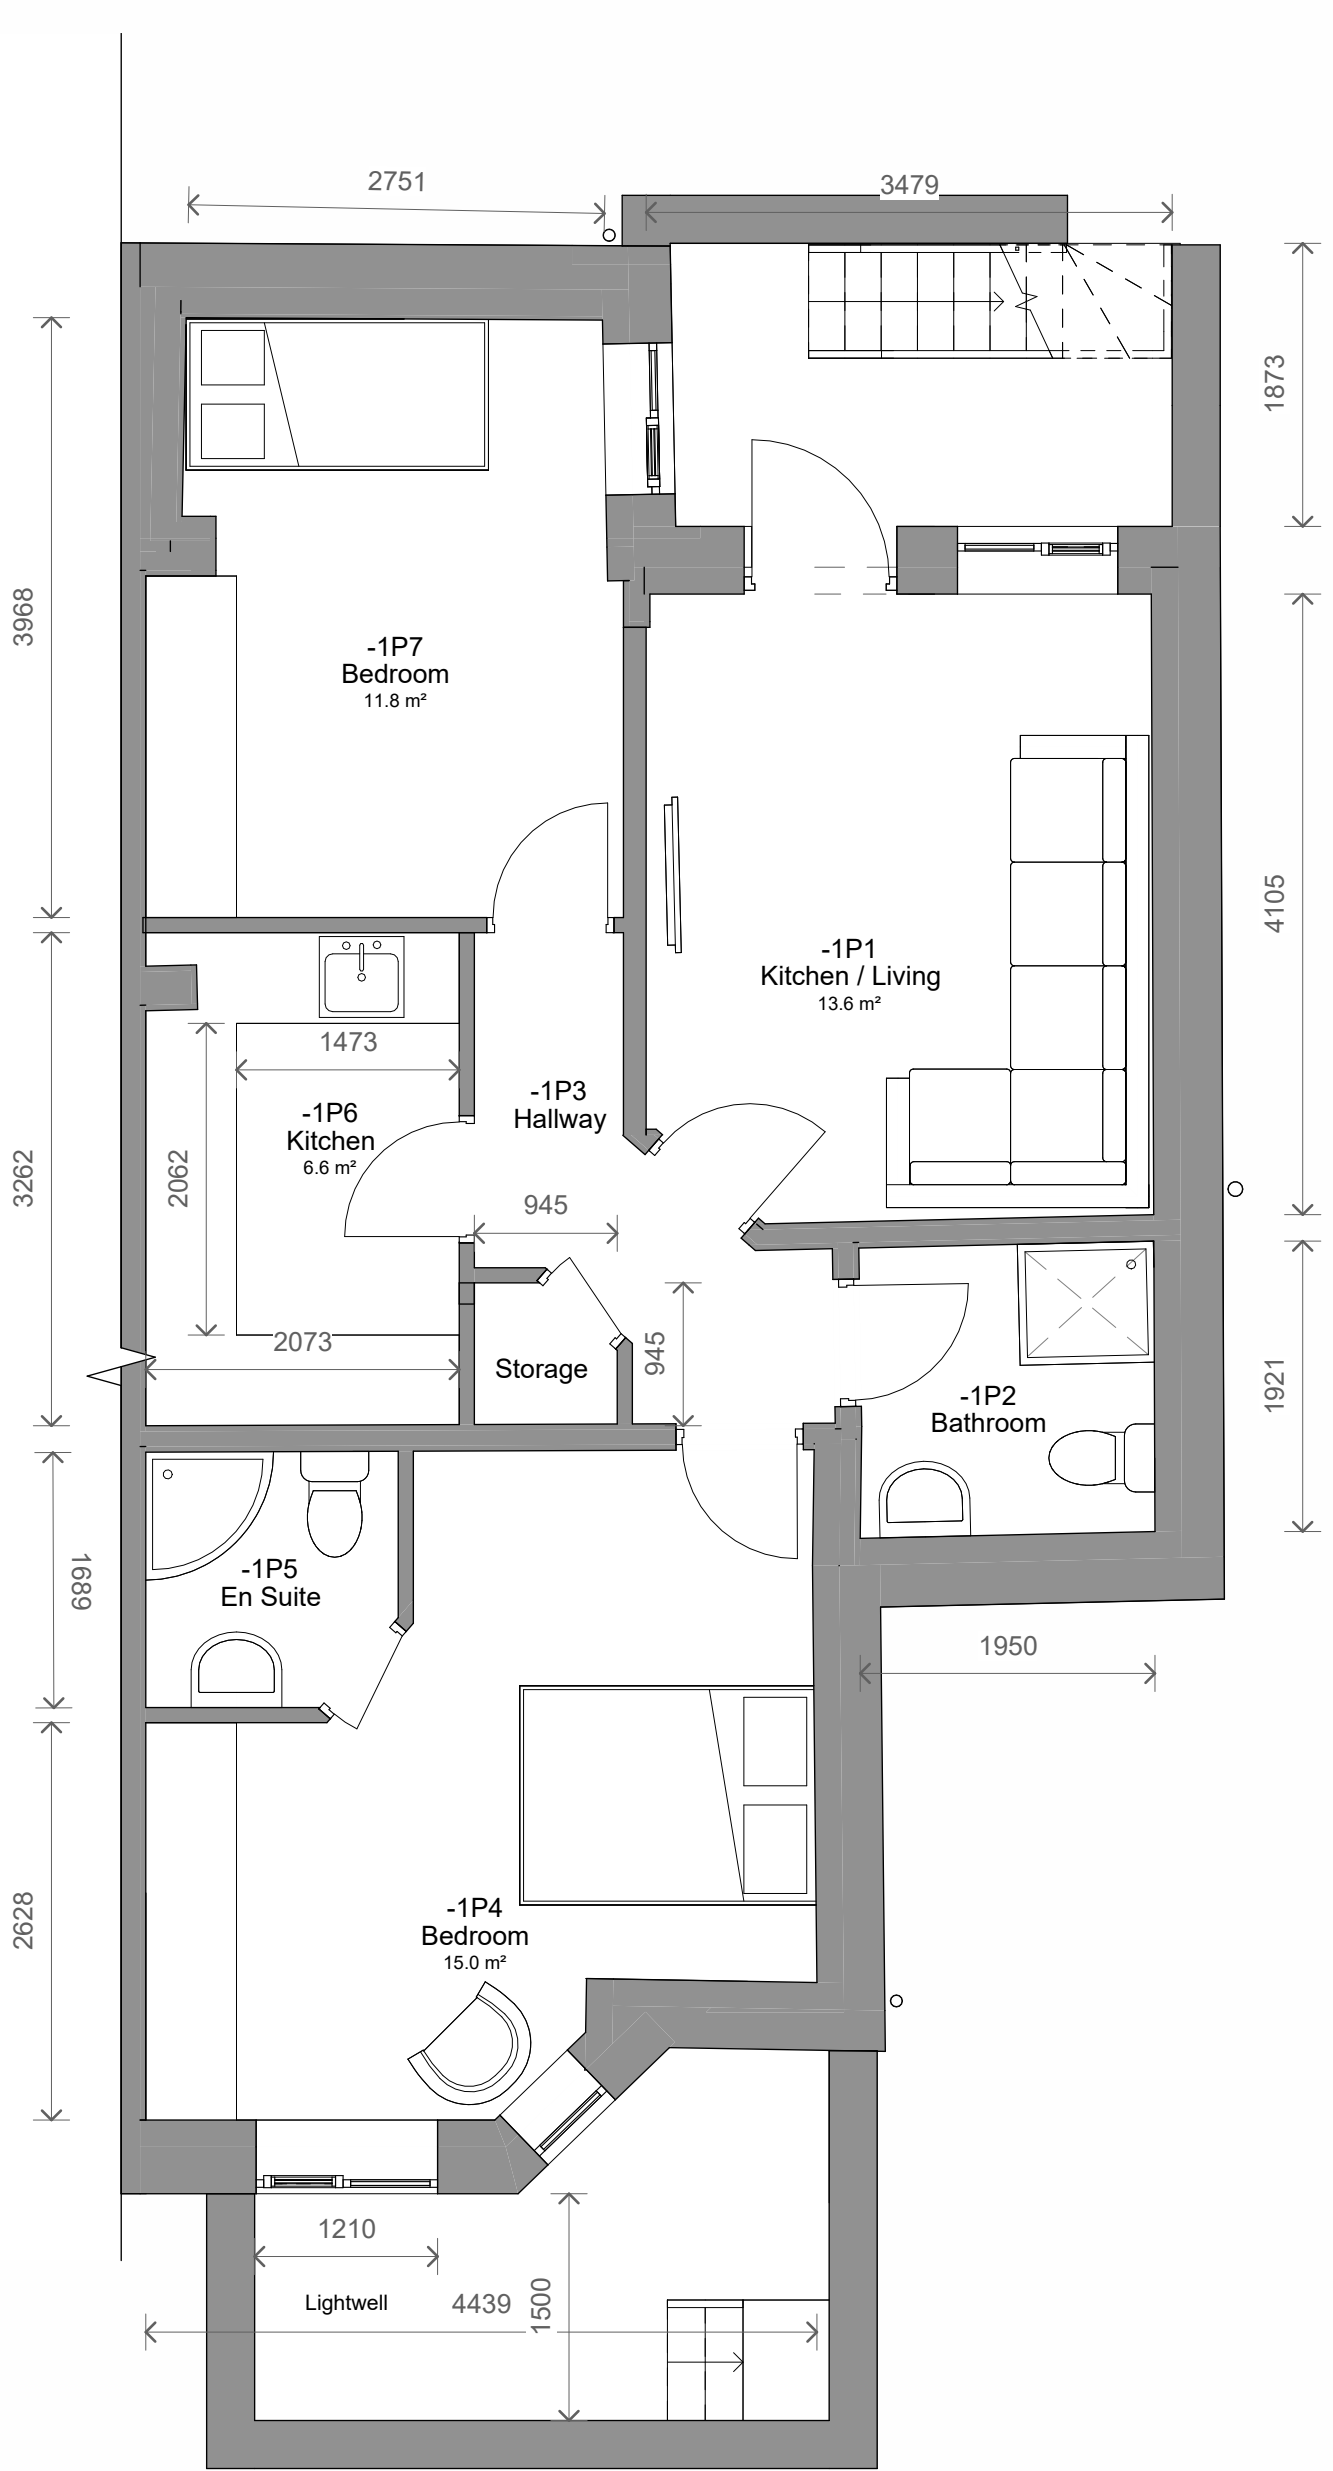


1 Level -1 - Proposed
1 : 50

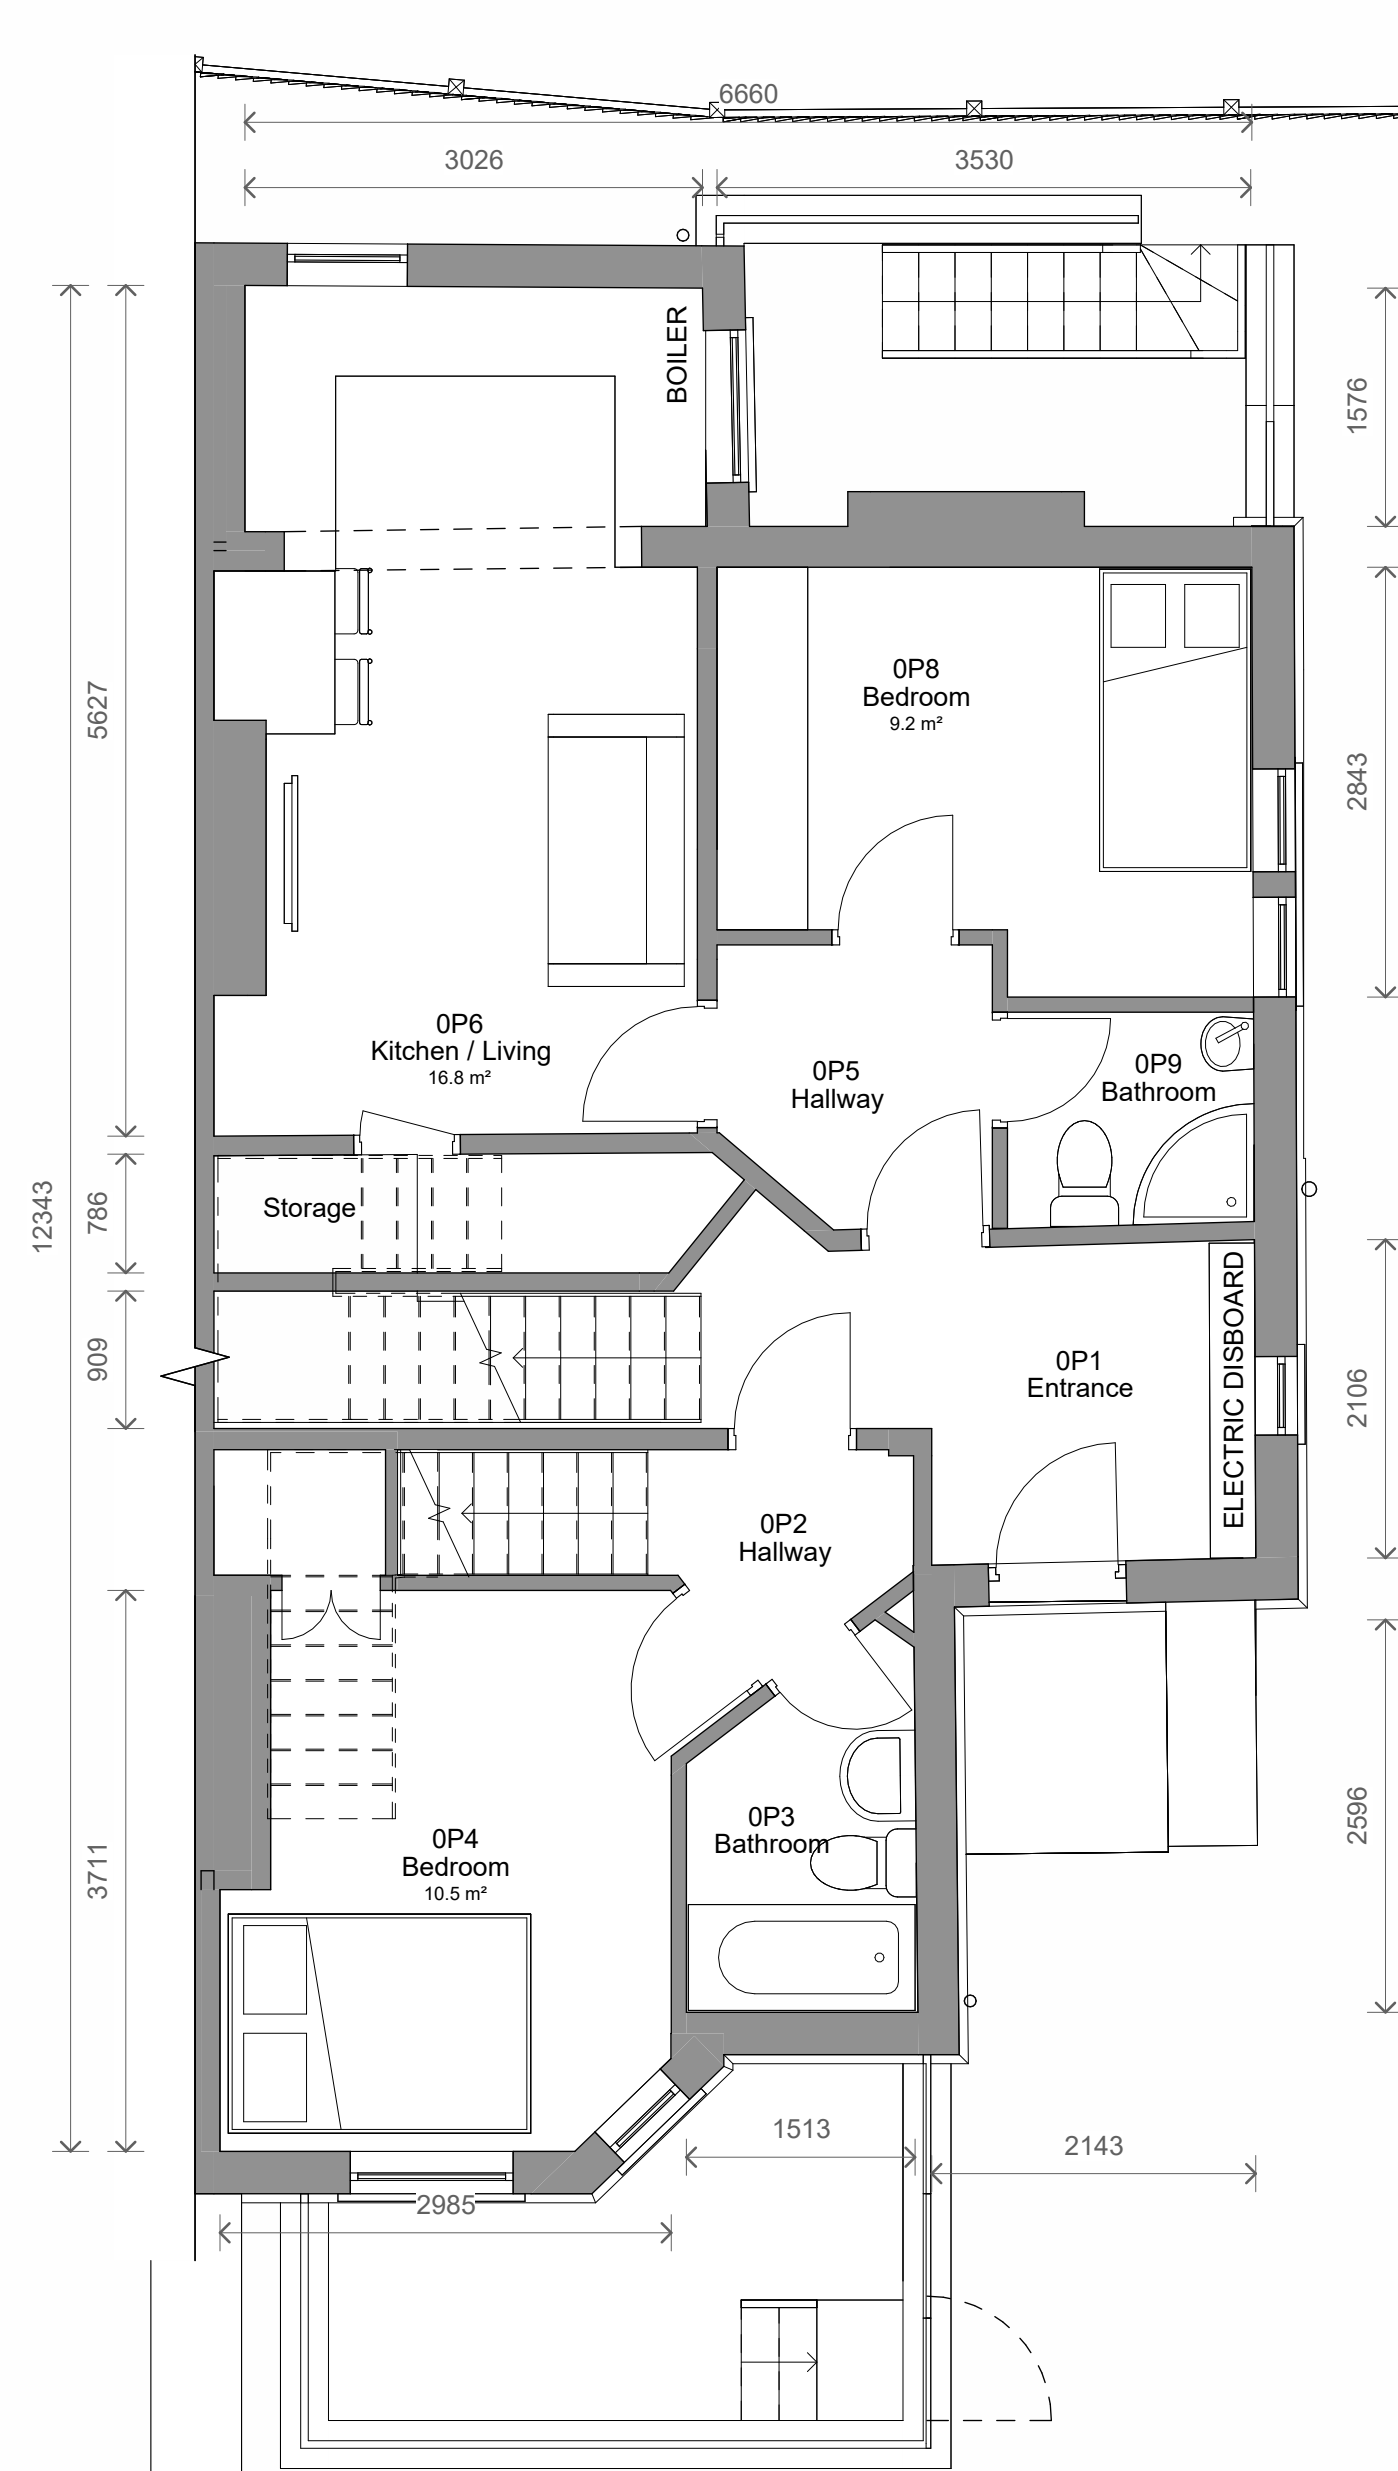



2 Level 0 - Proposed
1 : 50

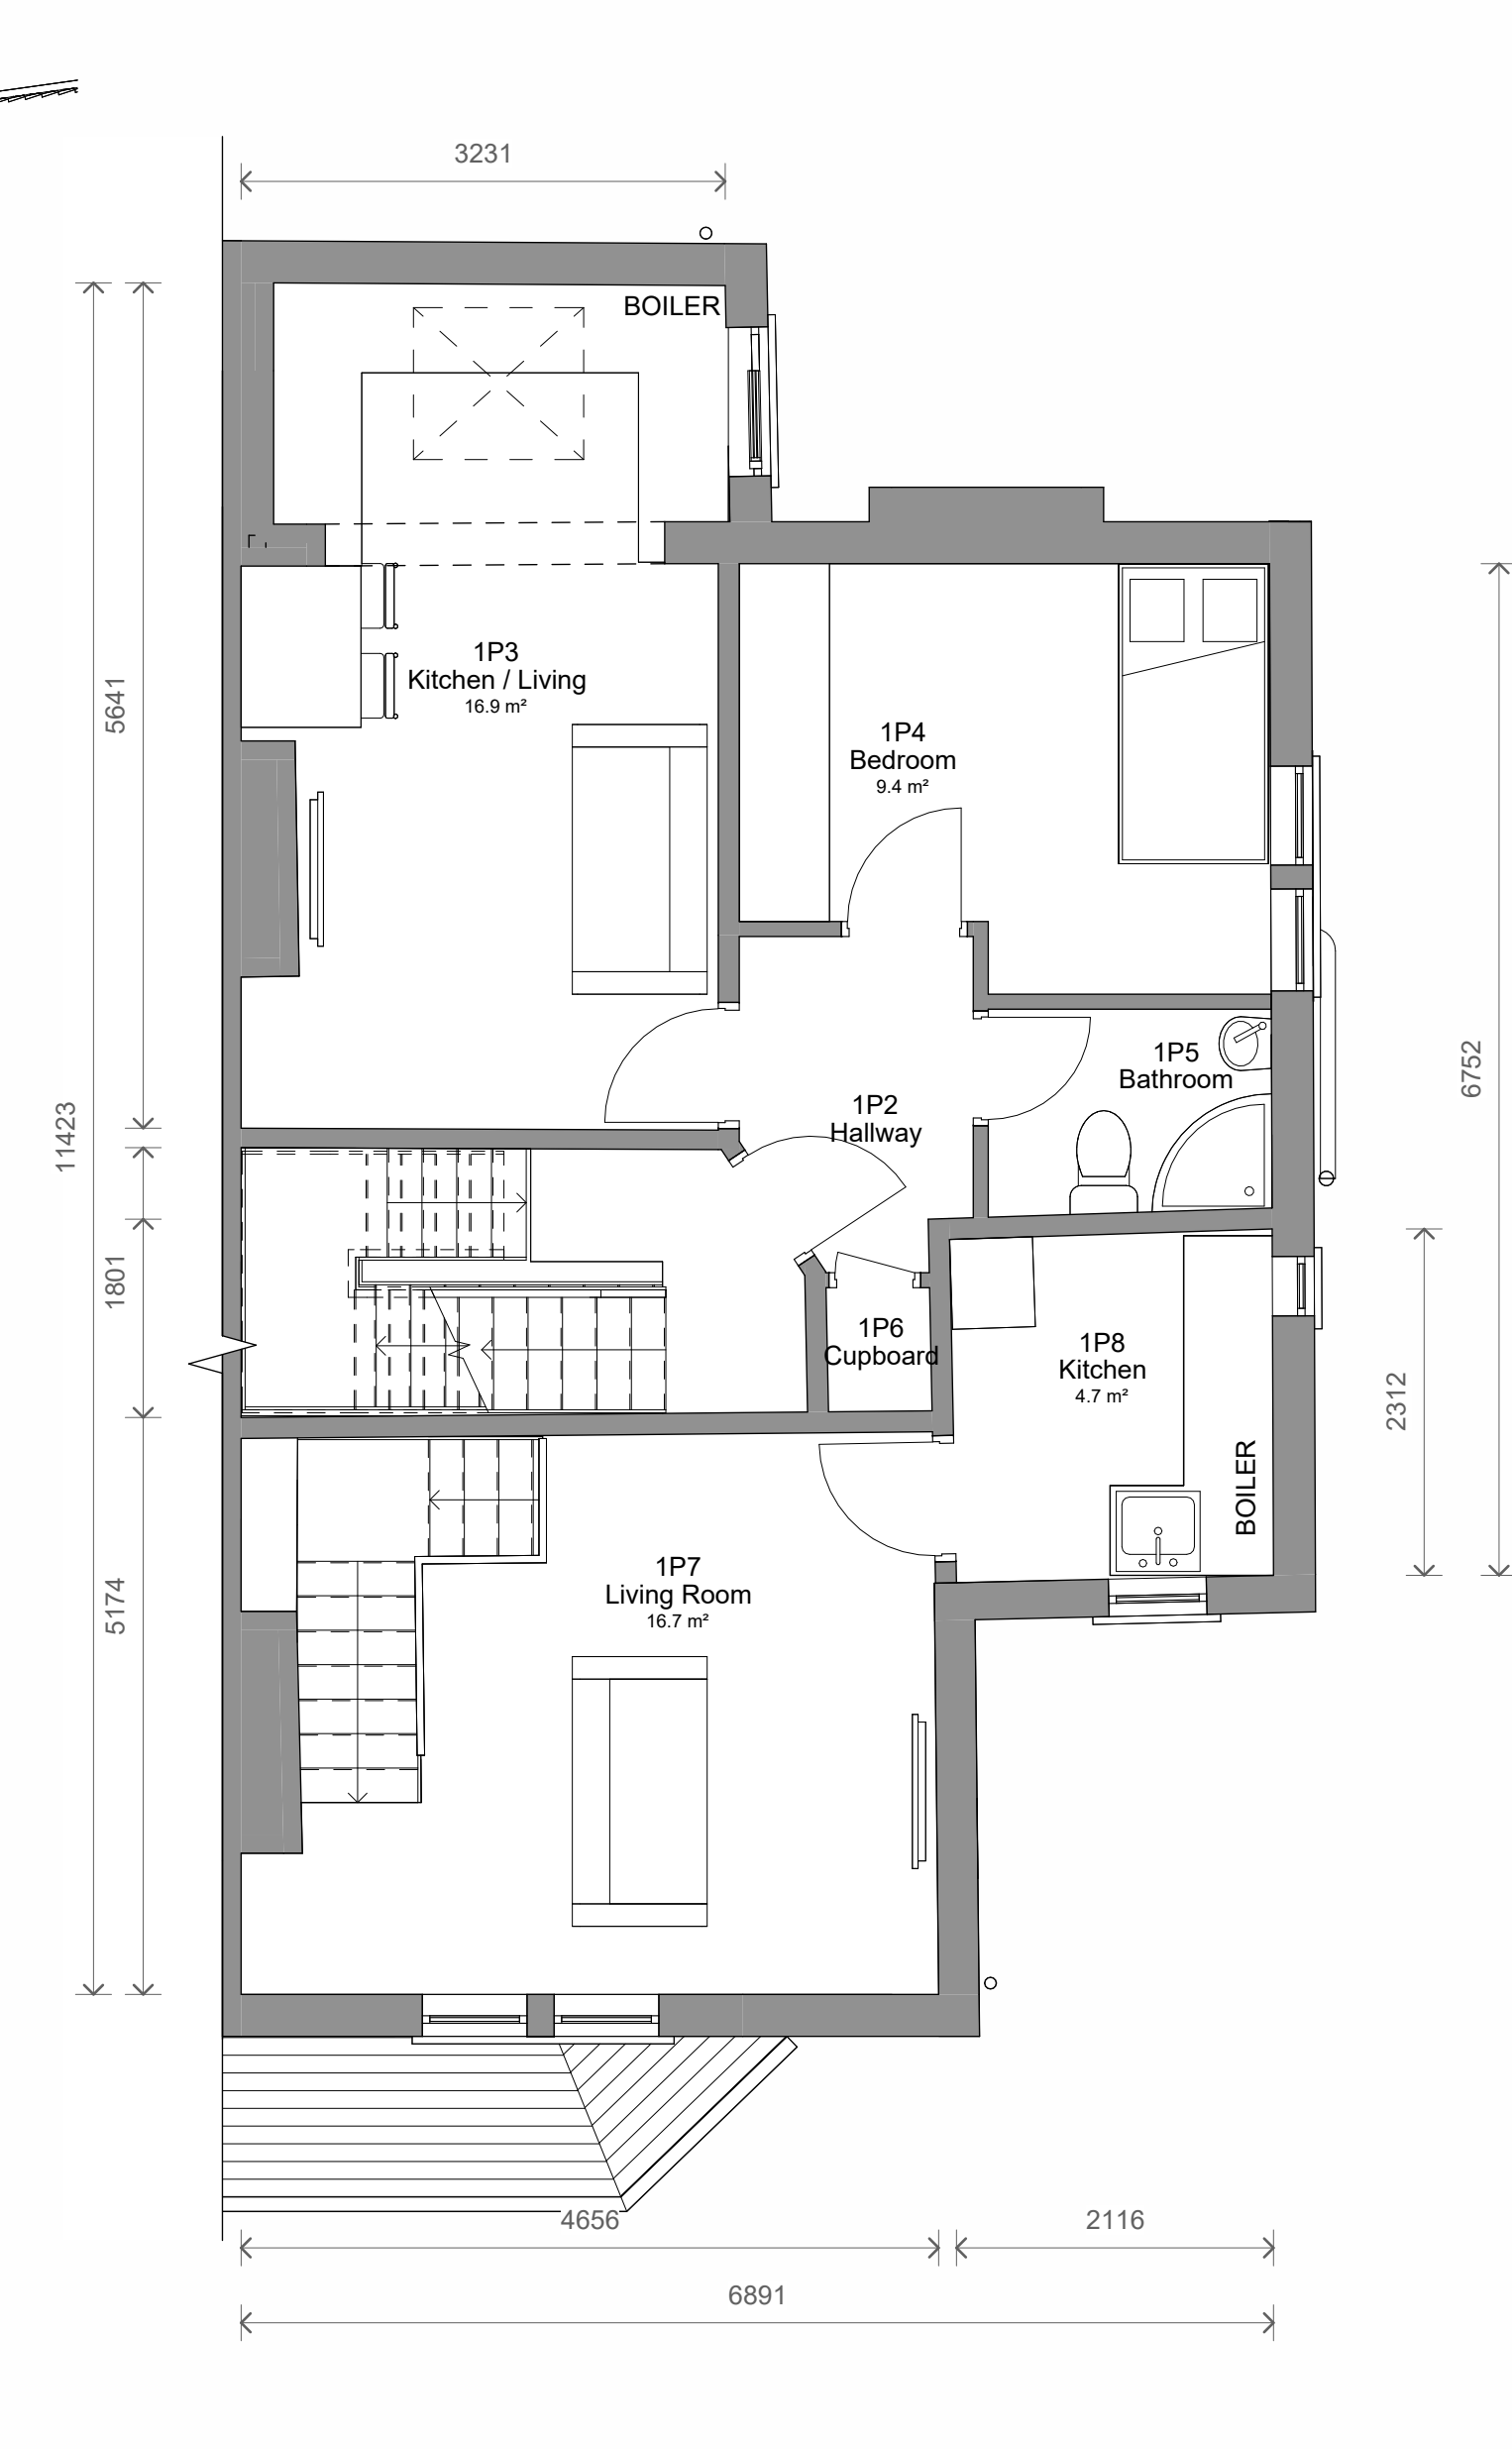


3 Level 1 - Proposed
1 : 50

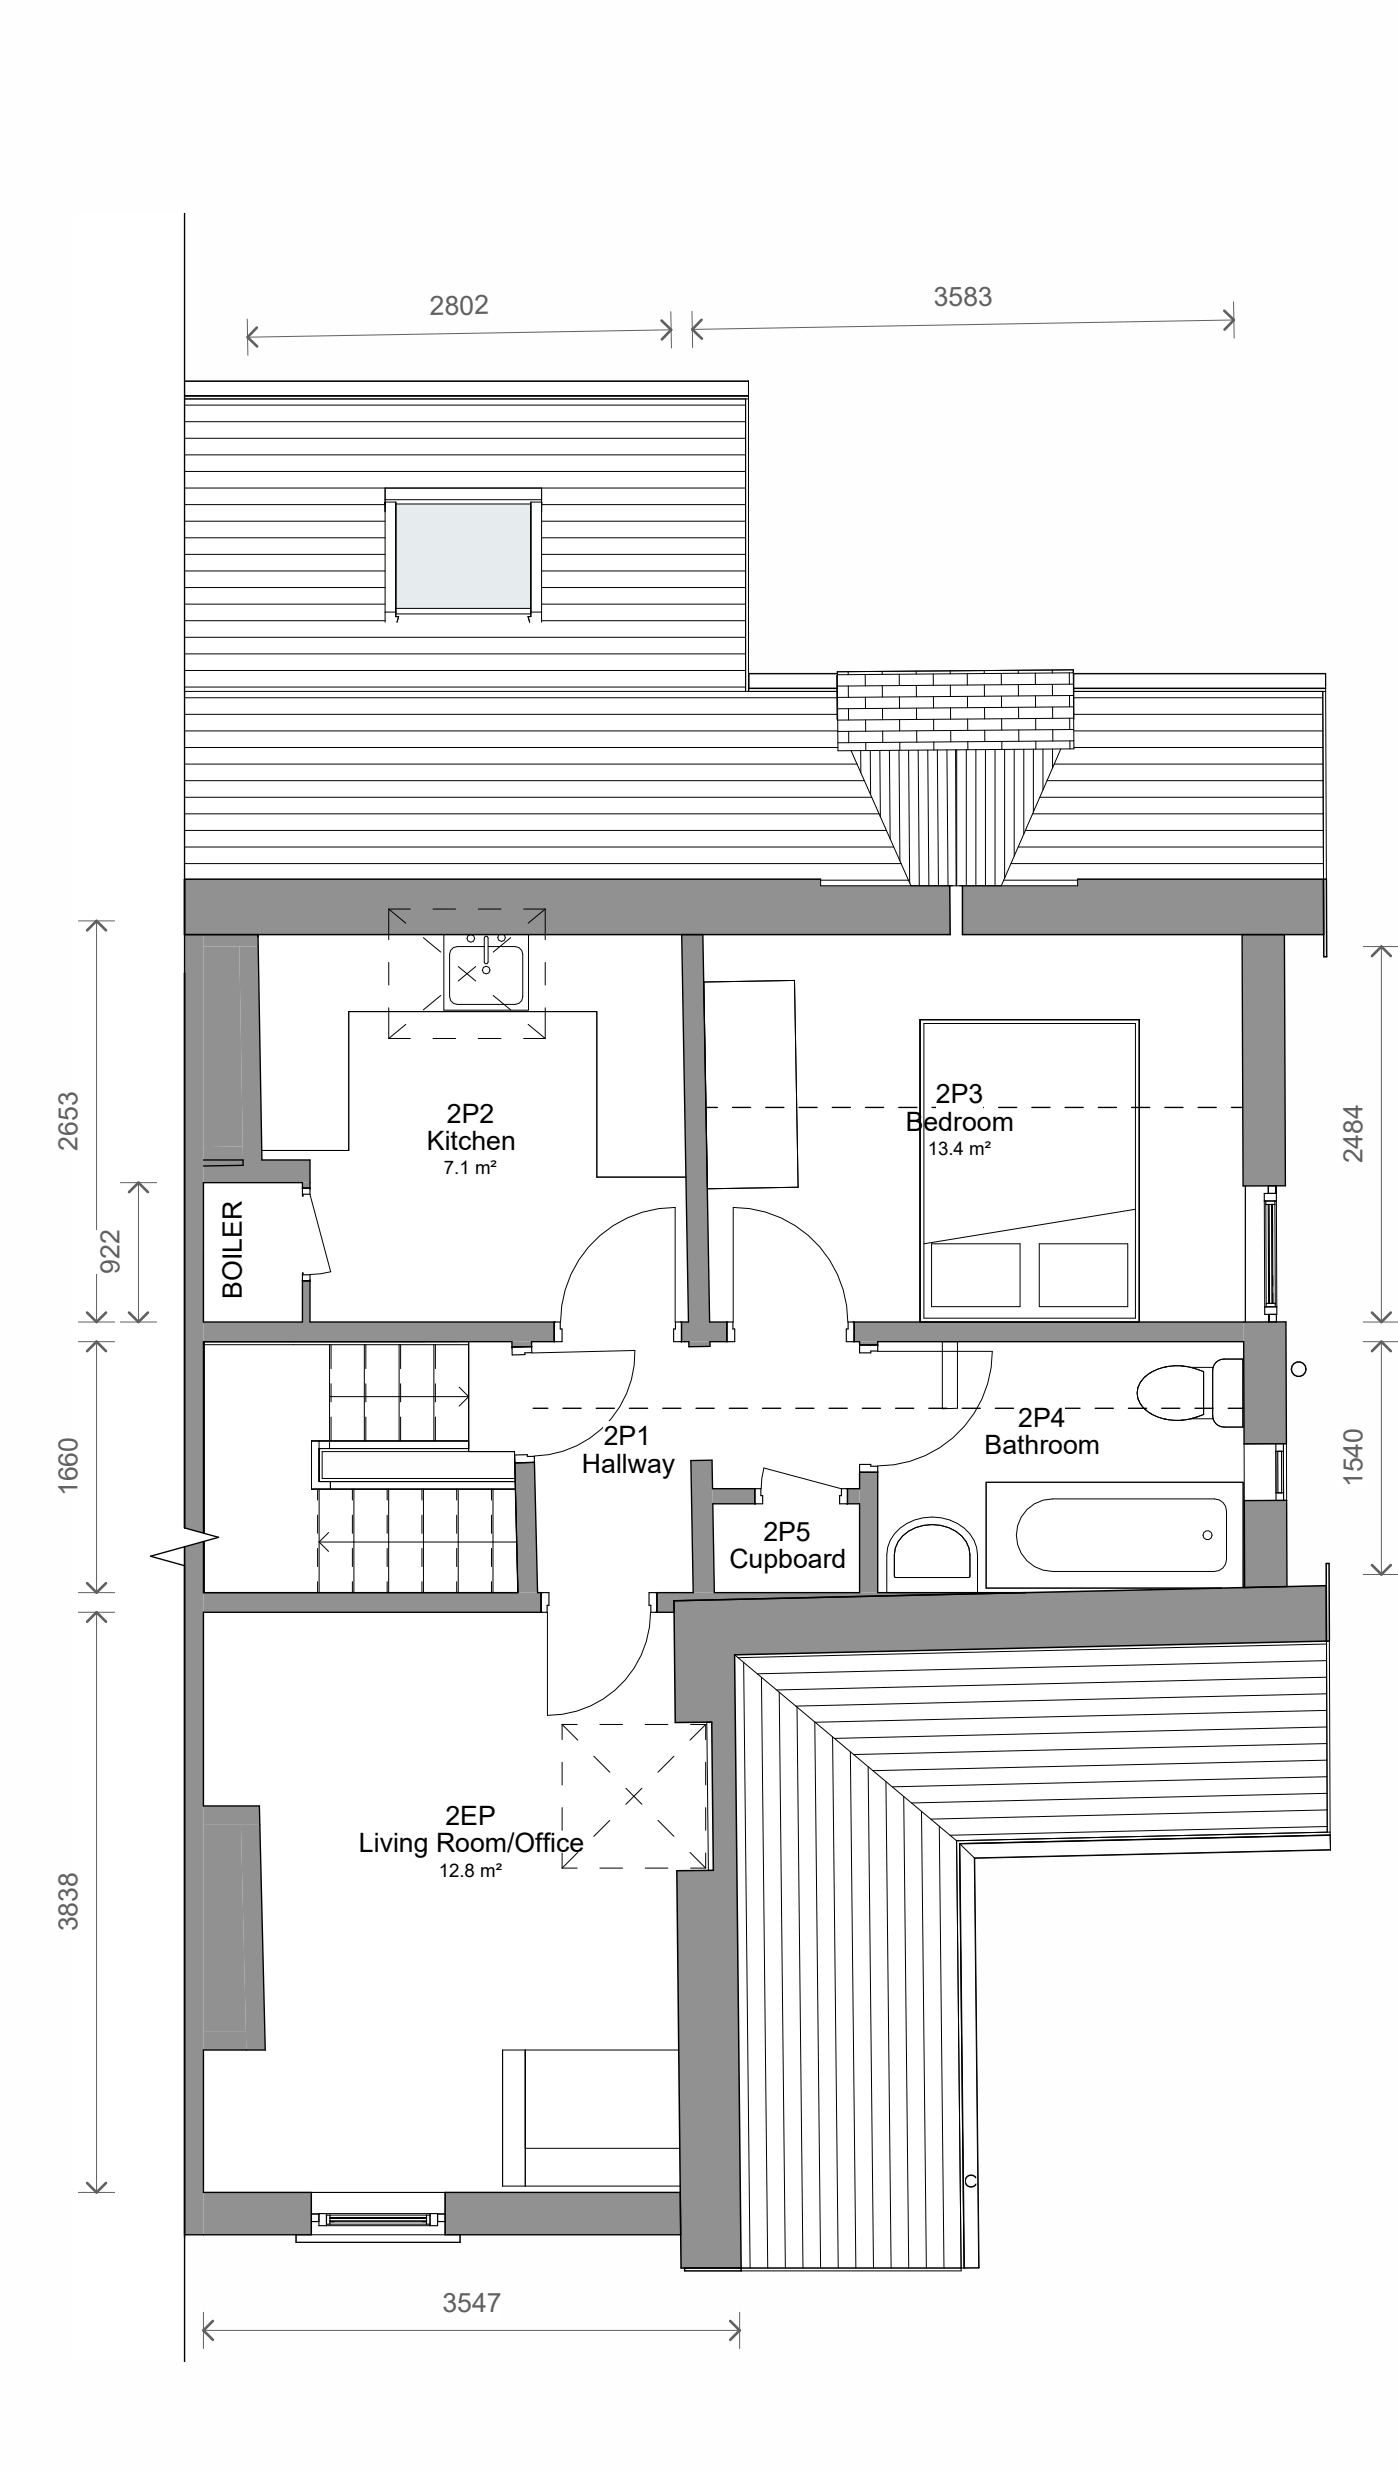


4 Level 2 - Proposed
1 : 50

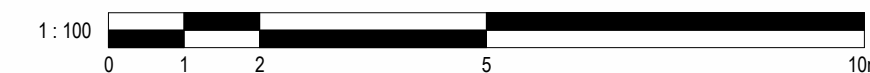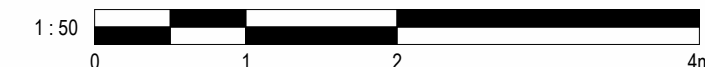

5 Front - Proposed
1 : 100

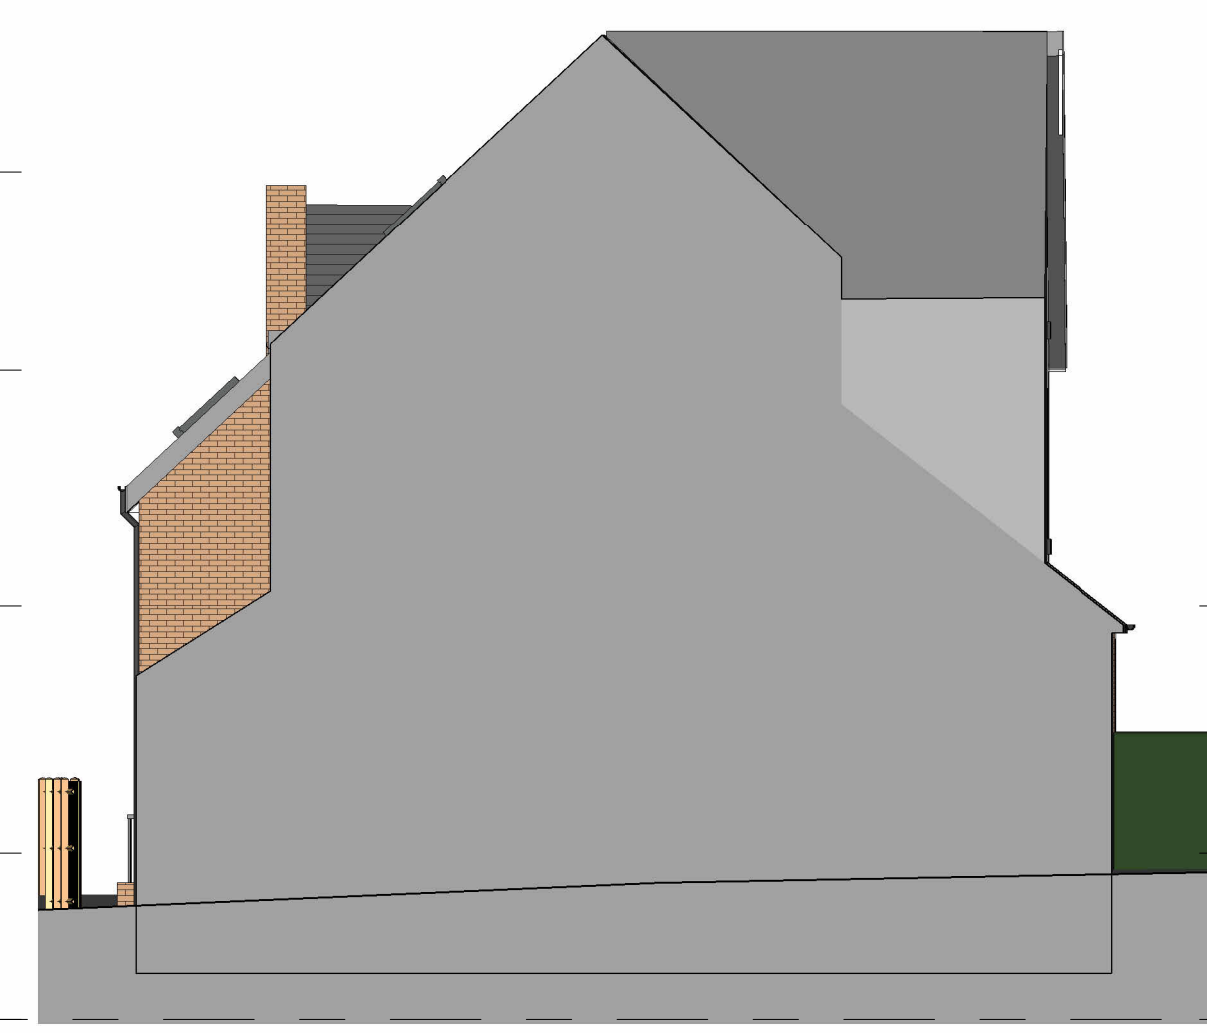

6 Left Side - Proposed
1 : 100

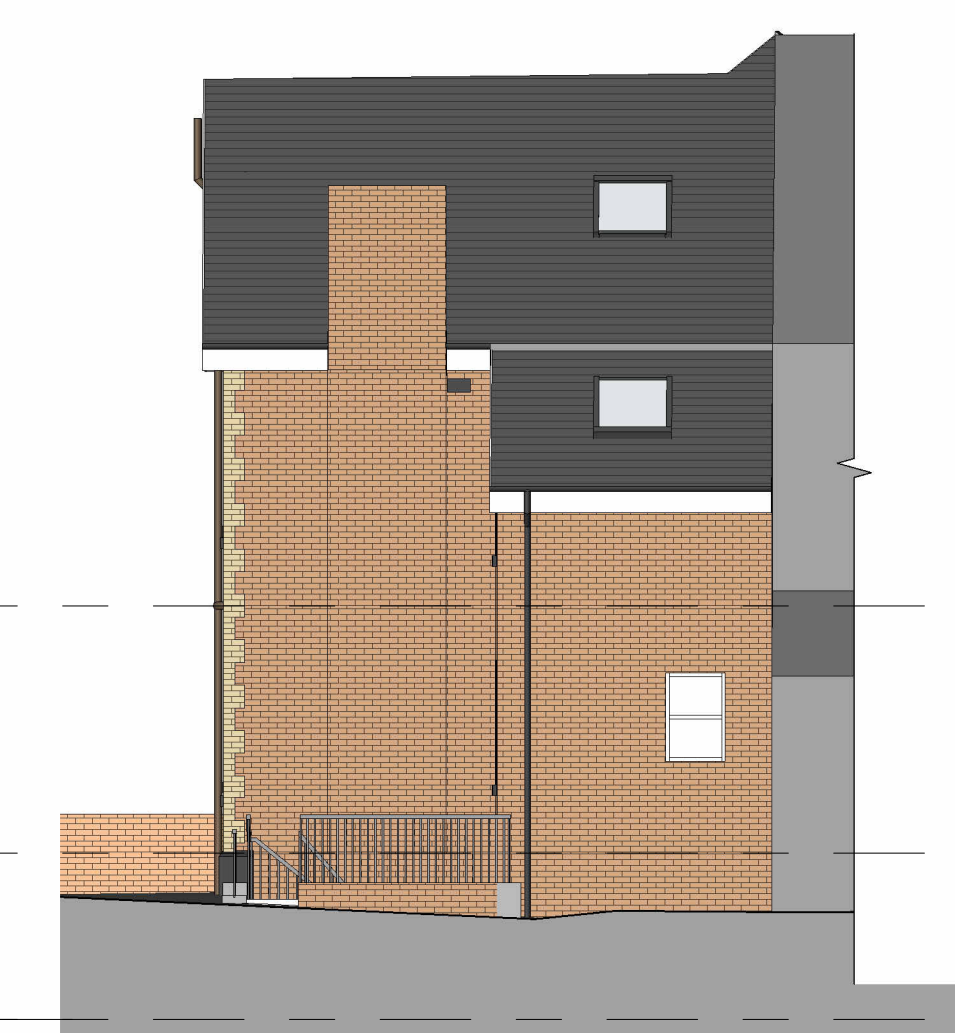

7 Rear - Proposed
1 : 100



8 Right Side - Proposed
1 : 100

5	Planning - Revised	10/03/2026	JB
4	Planning	08/12/2025	CB
3	Revised Cupboard	14/11/2025	CB
2	Added Cupboard	12/11/2025	CB
1	Revised Design	10/11/2025	CB
No.	Description	Date	Initial

PROJECT			1 Chatham Grove, Withington		
TITLE					
Proposed Plans and Elevations					
STATUS					
DESIGN					
DRAWN BY		DATE		SCALE (@ A1)	
CB		11/09/2025		As indicated	
PROJECT NUMBER		DRAWING NUMBER			REV
GSS25135		003			5
GOLD SKETCH					
S		T		U	
D		I		O	
S					
www.goldsketch.co.uk		info@goldsketch.co.uk		0161 792 9595	
NOTES					
©COPYRIGHT - ALL RIGHTS RESERVED.					
THIS DRAWING HAS NOT BEEN REPRODUCED WITHOUT PRIOR WRITTEN CONSENT.					
DRAWING TO BE USED FOR THE STATUS INDICATED ONLY.					
ALL DIMENSIONS AND SETTING OUT SHALL BE VERIFIED AND CONFIRMED ON SITE. ANY DISCREPANCIES TO BE REPORTED TO THE					
LEGISLATION RELEVANT CODES OF PRACTICE AND BRITISH STANDARDS. ALL DIMENSIONS ON THIS DRAWING ARE IN MILLIMETRES UNLESS					
OTHERWISE STATED.					