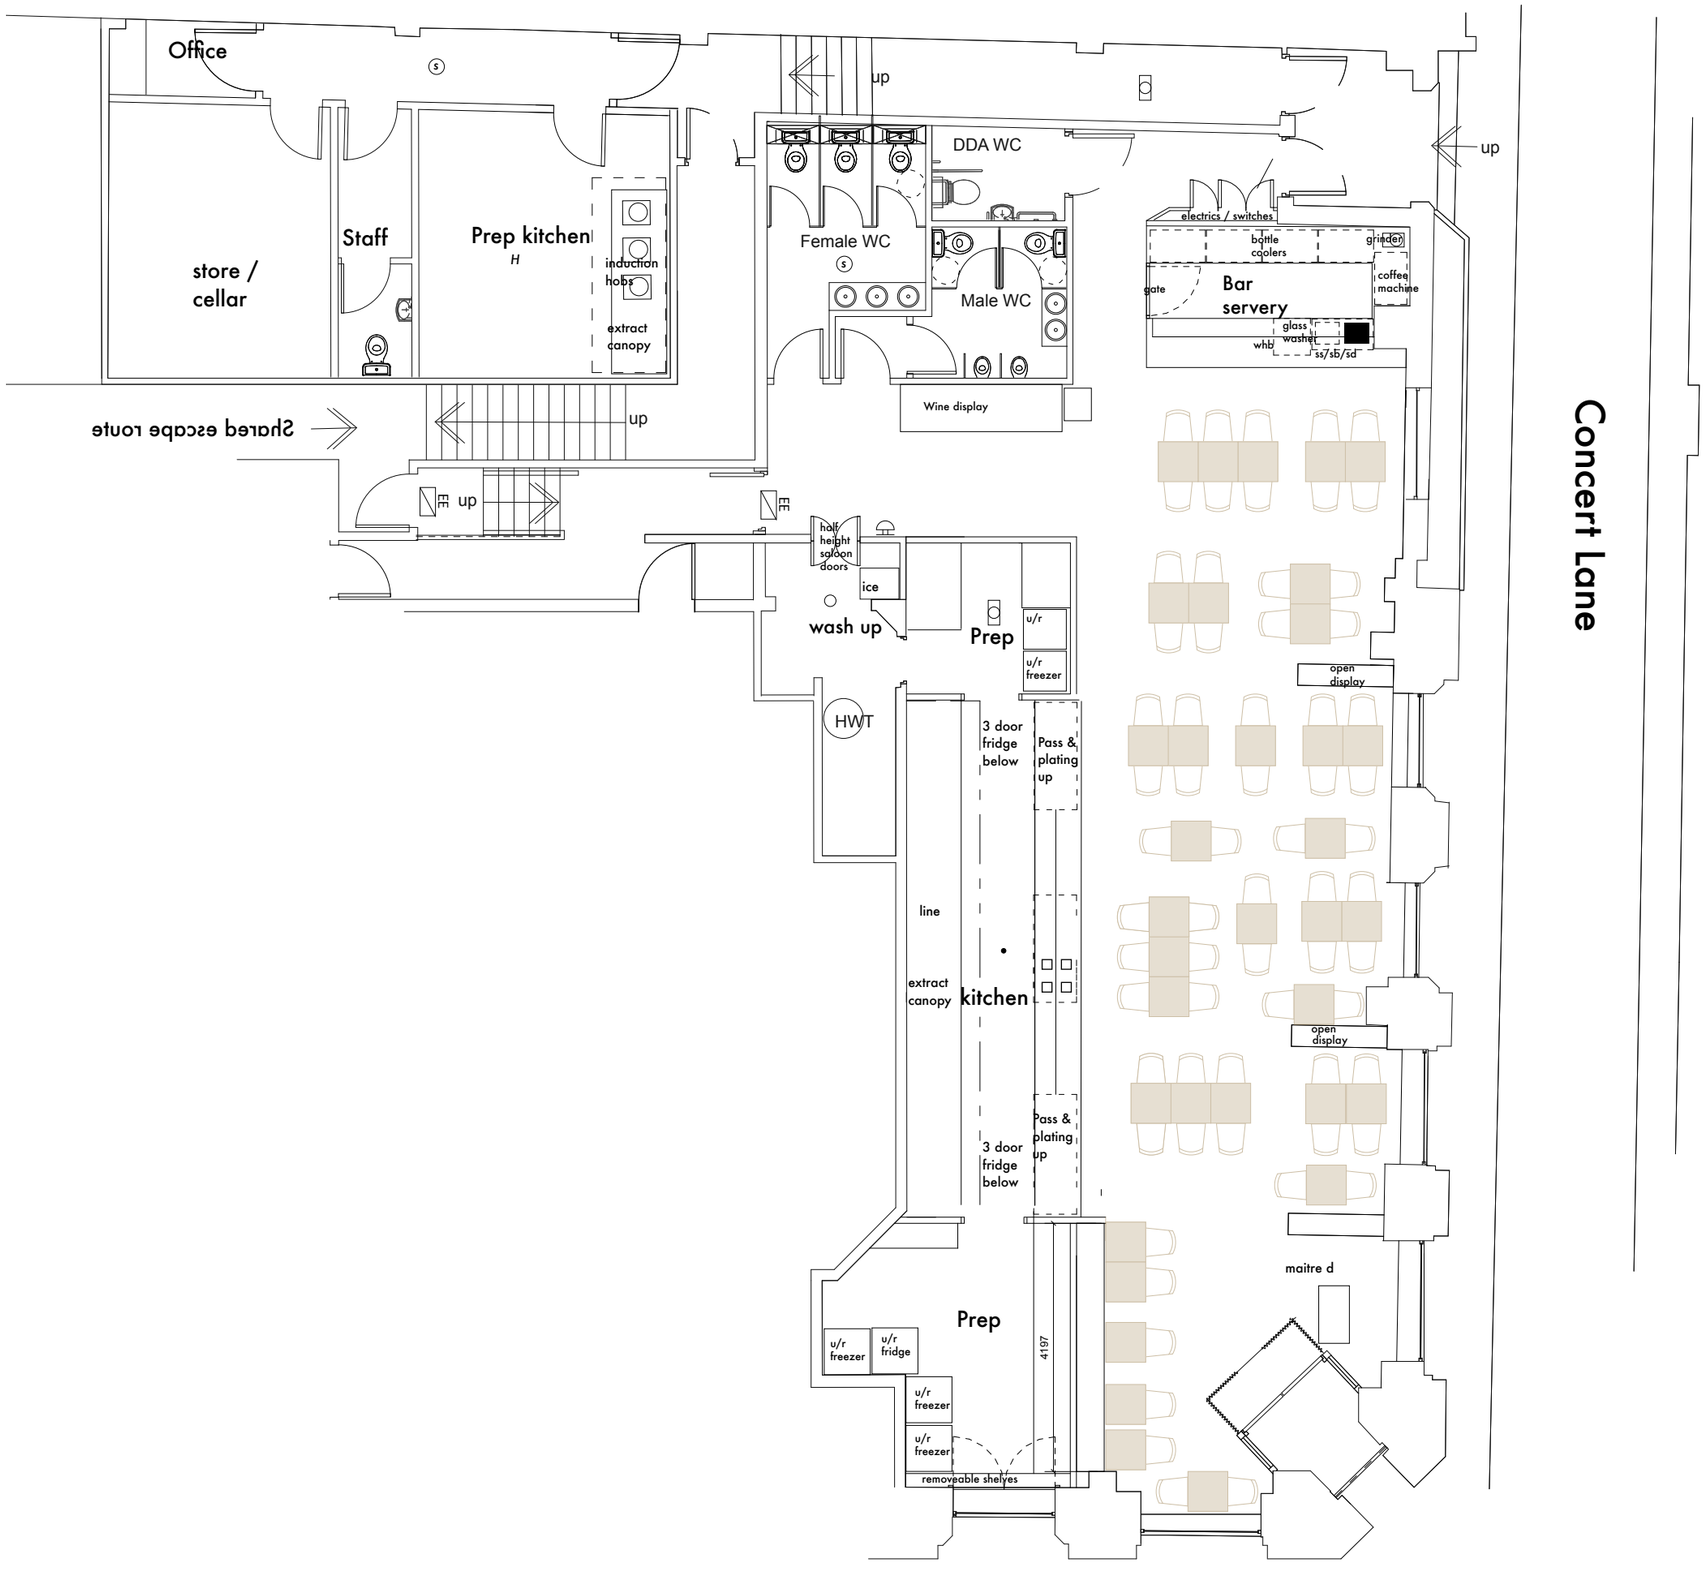


TENDER

Rev No	Date	Revision	Rev by
A			

interior design

The Design Studio
West of Scotland Cricket Ground
40 - 44 Peel Street
Glasgow
G11 5LU

(T) 0141 341 0343
(E) info@cmdesignconsultants.com
(W) www.cmdesignconsultants.com

Restaurant & Bar Design Awards Winner

THE DRUM SCOTTISH DESIGN AWARDS WINNER

Client
Nico Simeone

Project
Six by Nico,
Spring Gardens, Manchester

Drawing
Existing Layout

Drawn By	Checked By
-	

Date	Scale	
OCT 2025	1:50@A1 1:100@A3	
Job No. 1893	DWG. No. 01	Rev.