




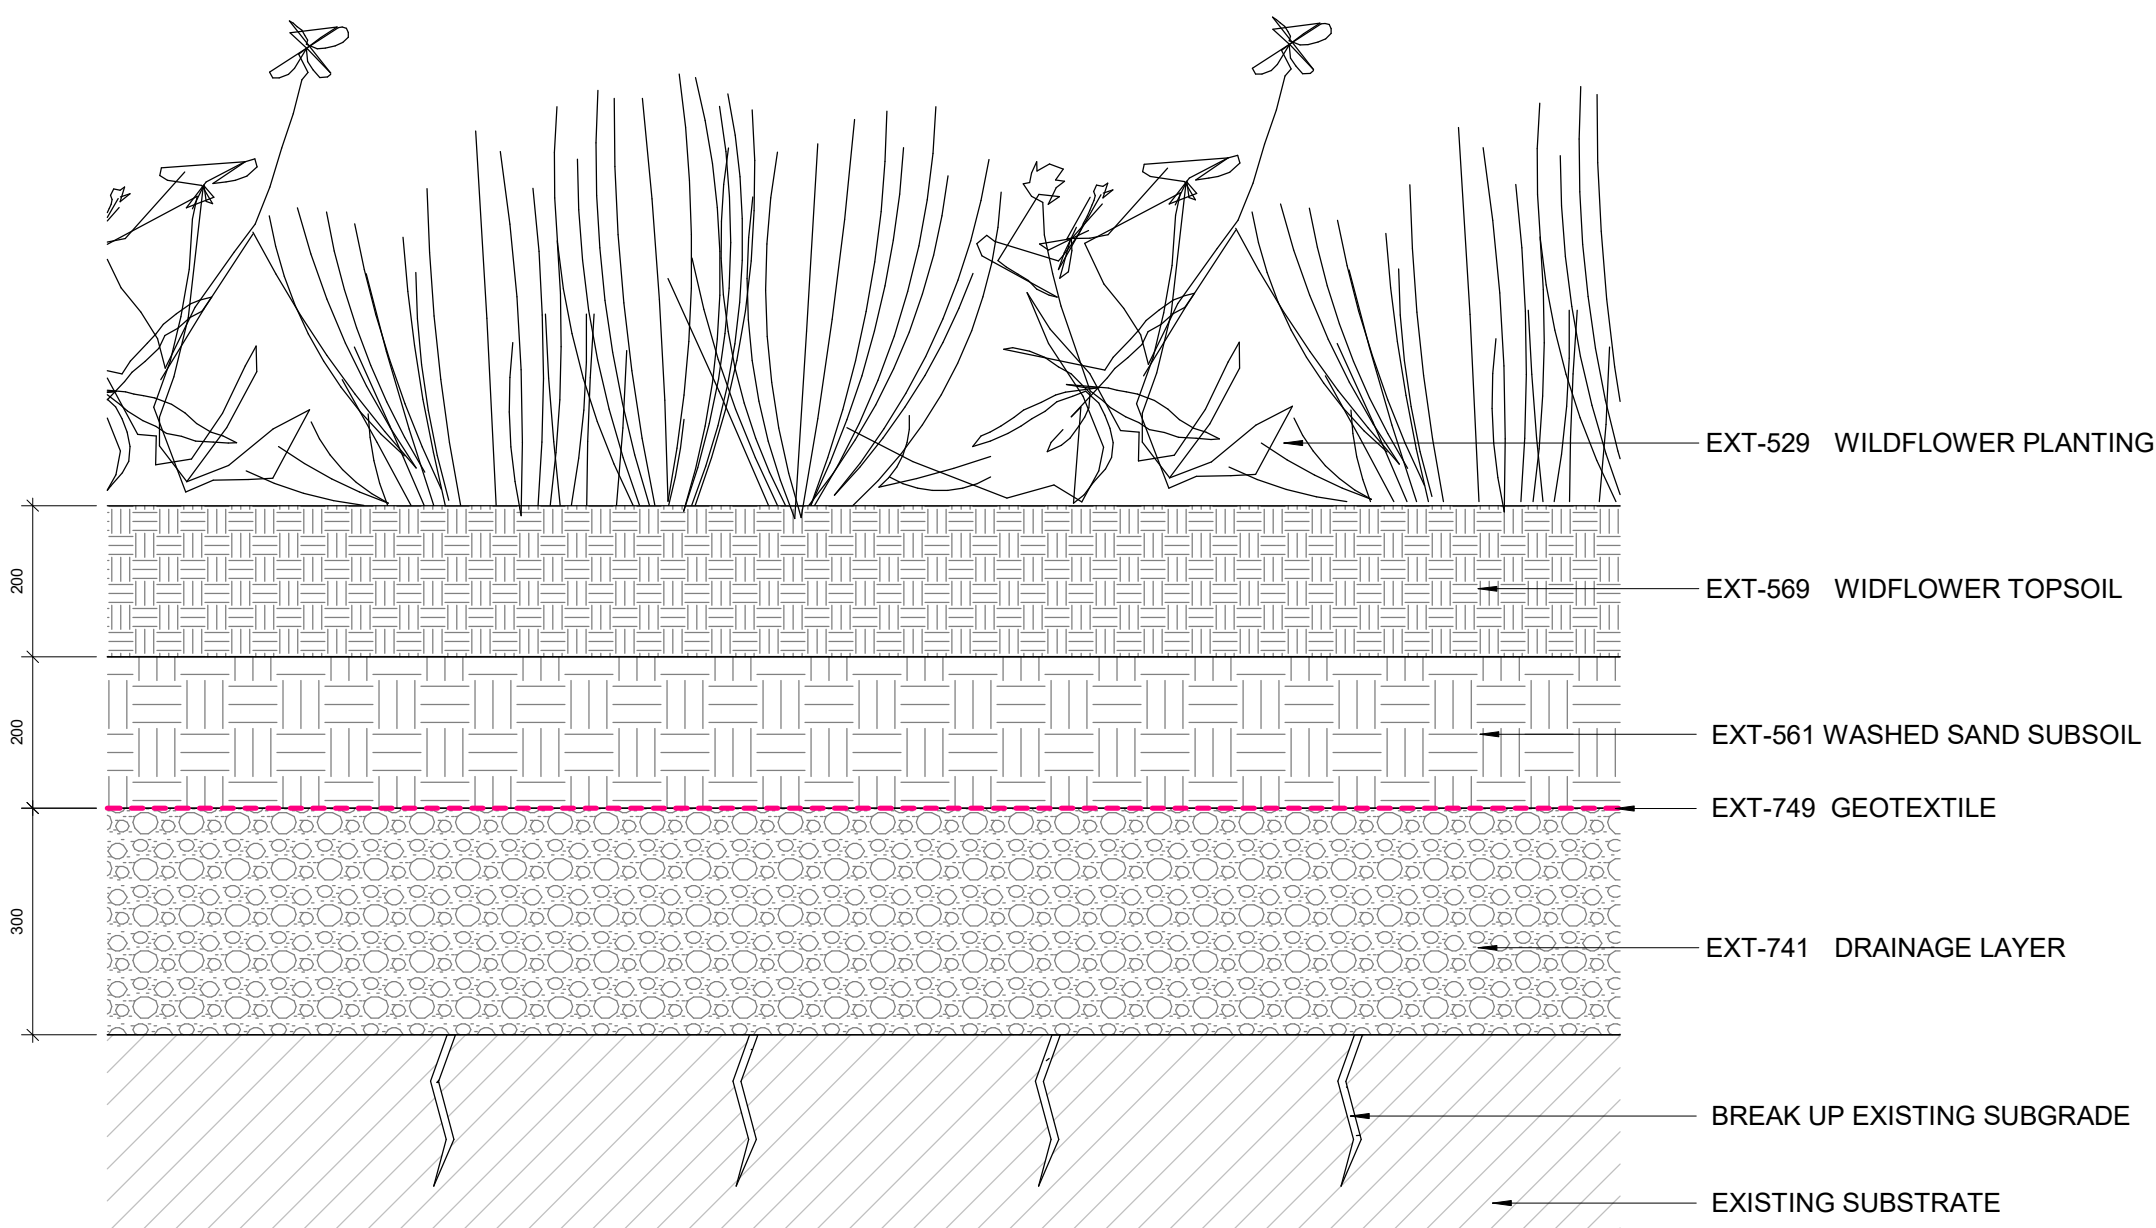


1 TYPICAL WILDFLOWER PLANTING

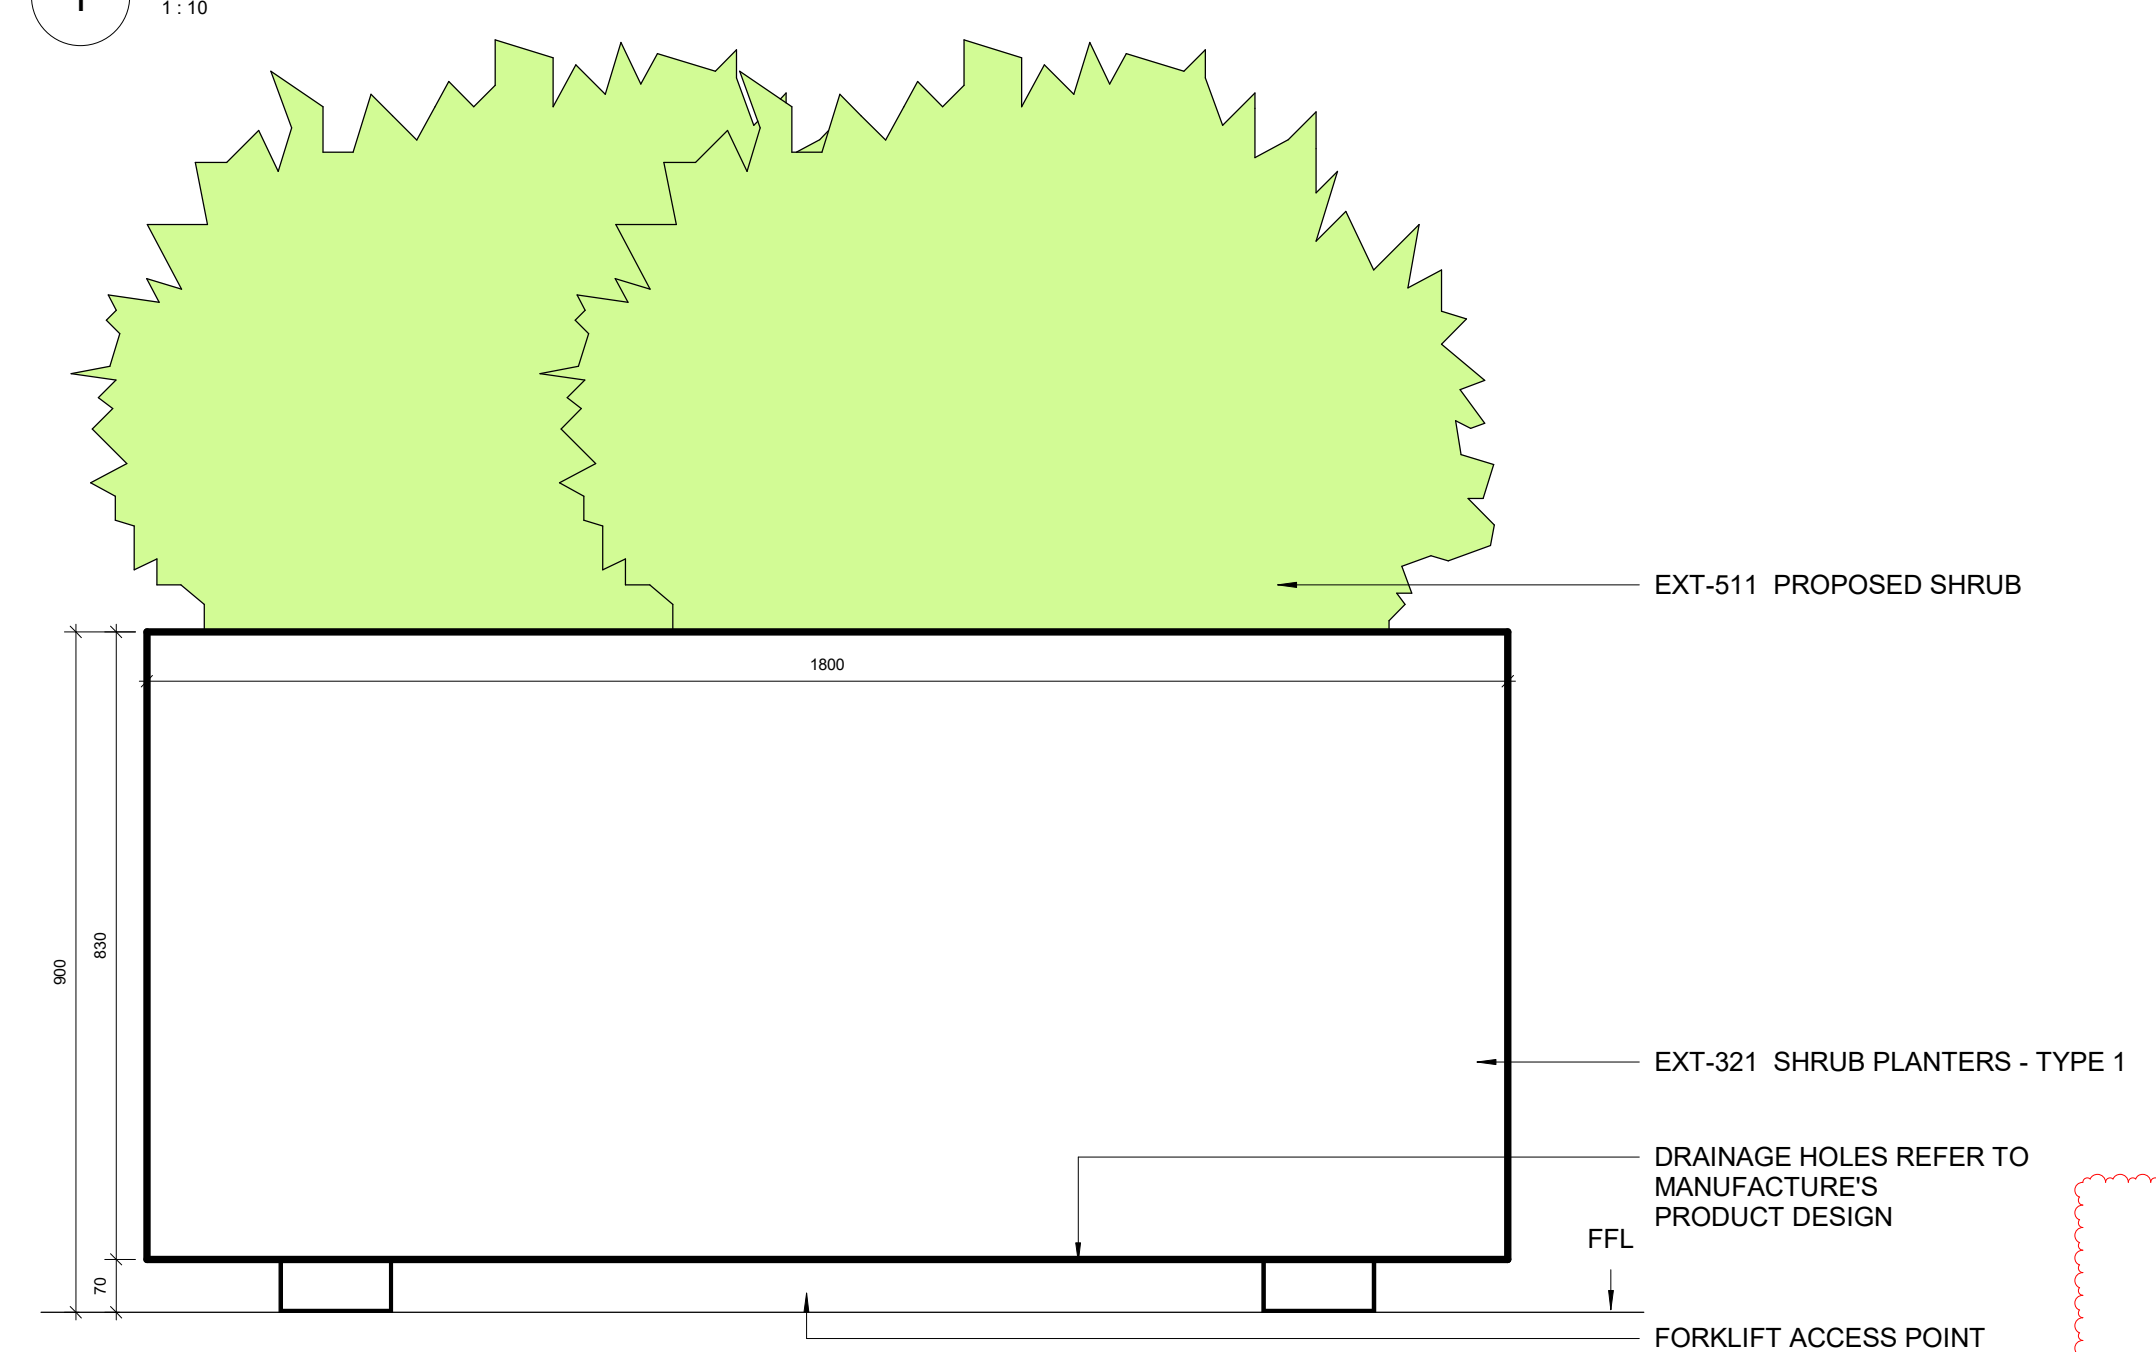

5 TYPICAL RAISED PLANTER - ELEVATION

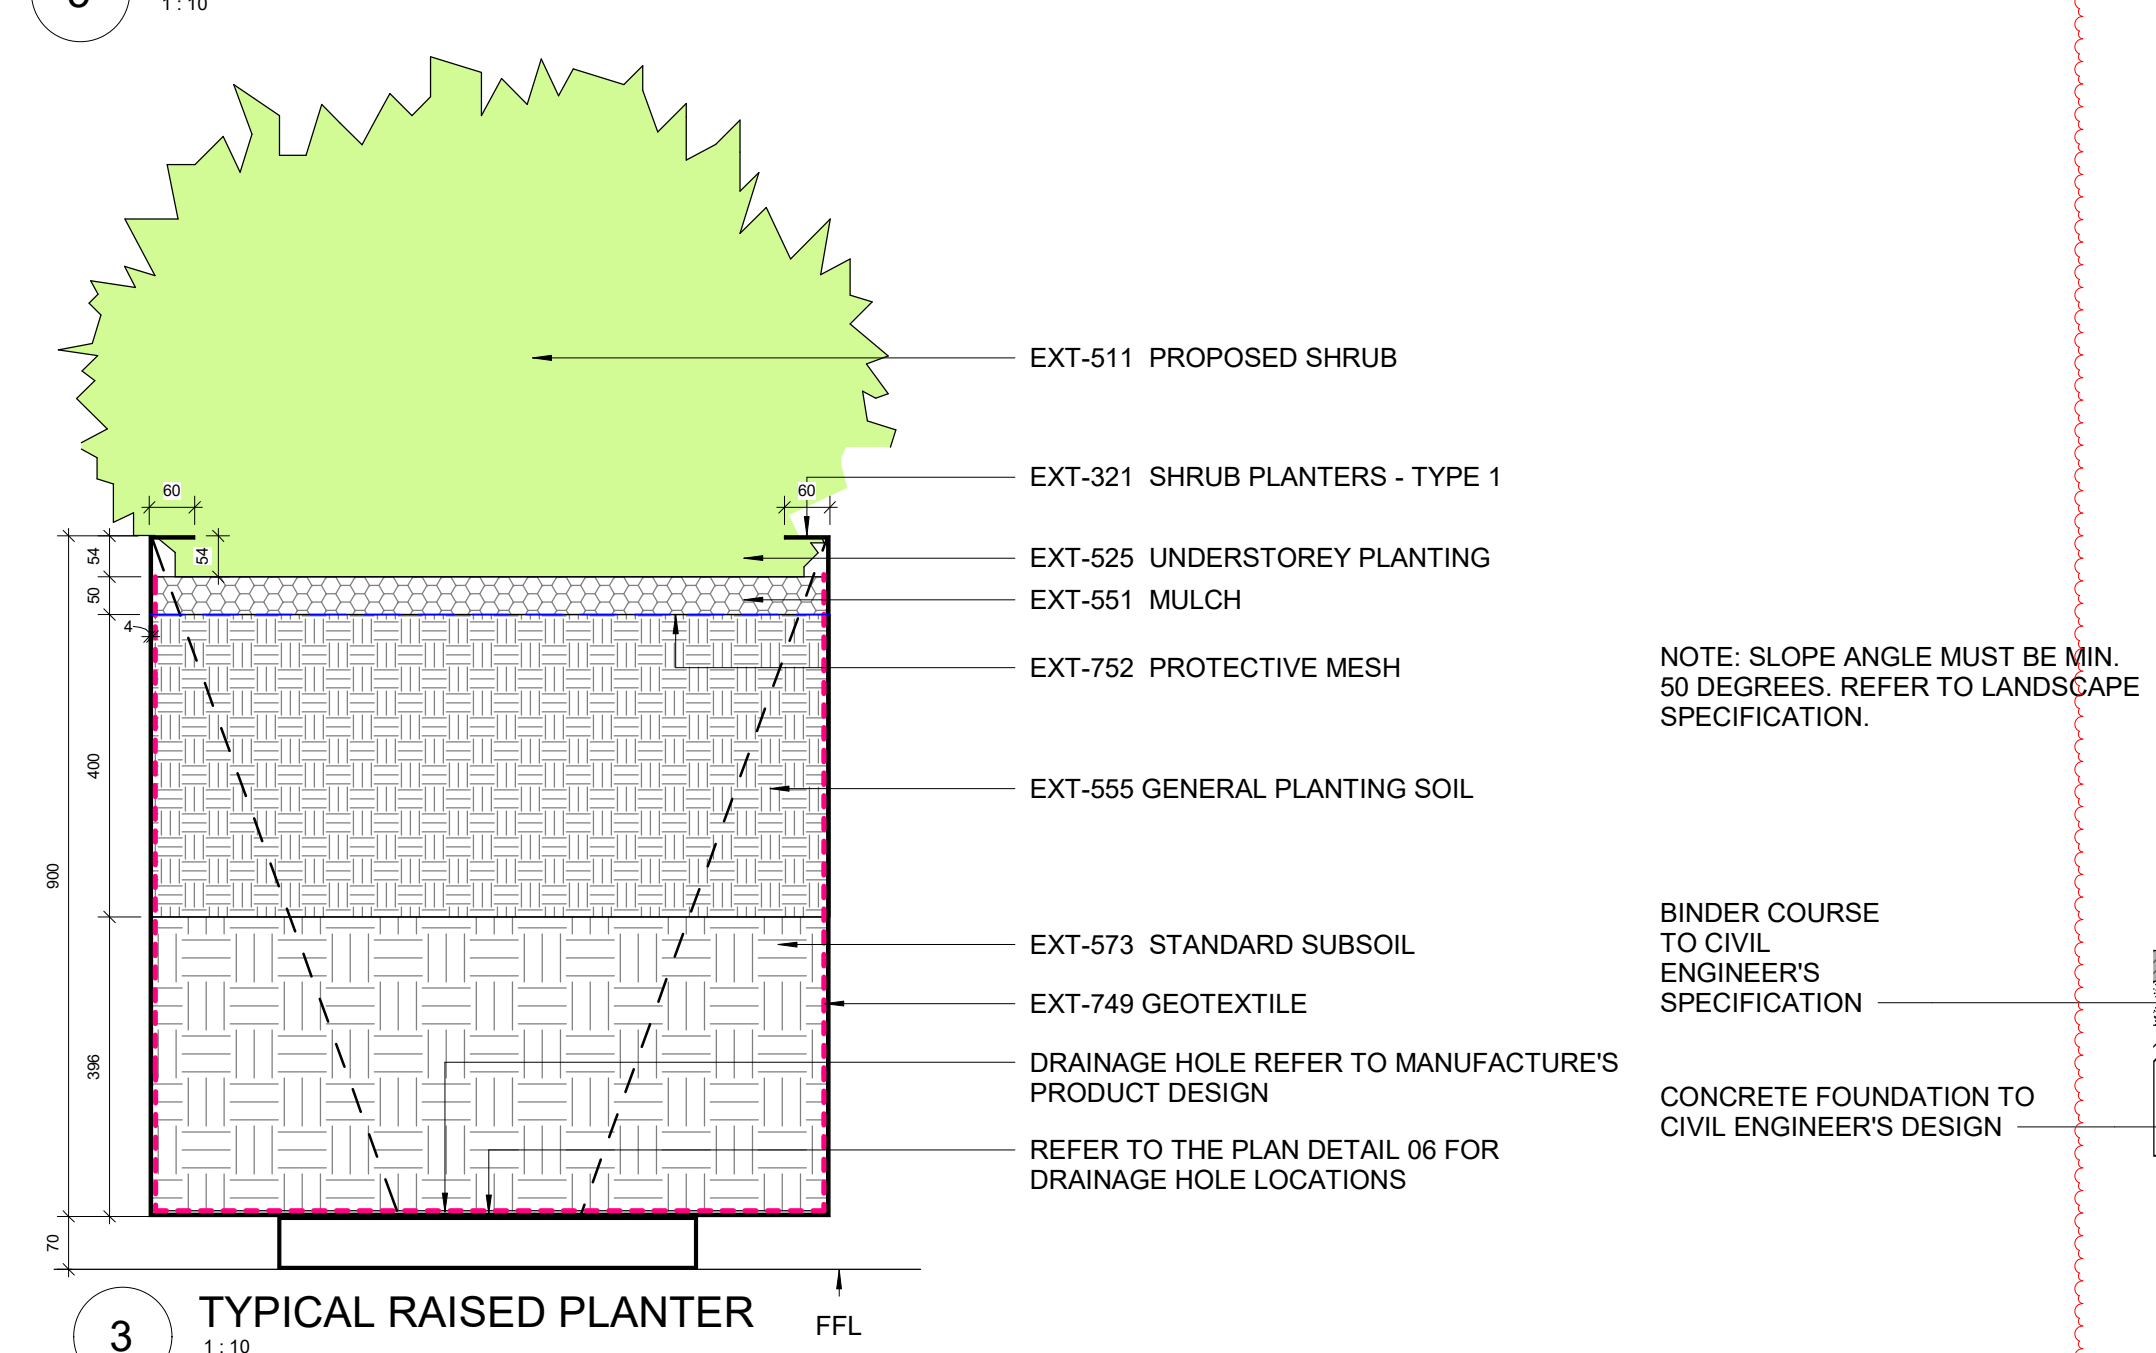


3 TYPICAL RAISED PLANTER

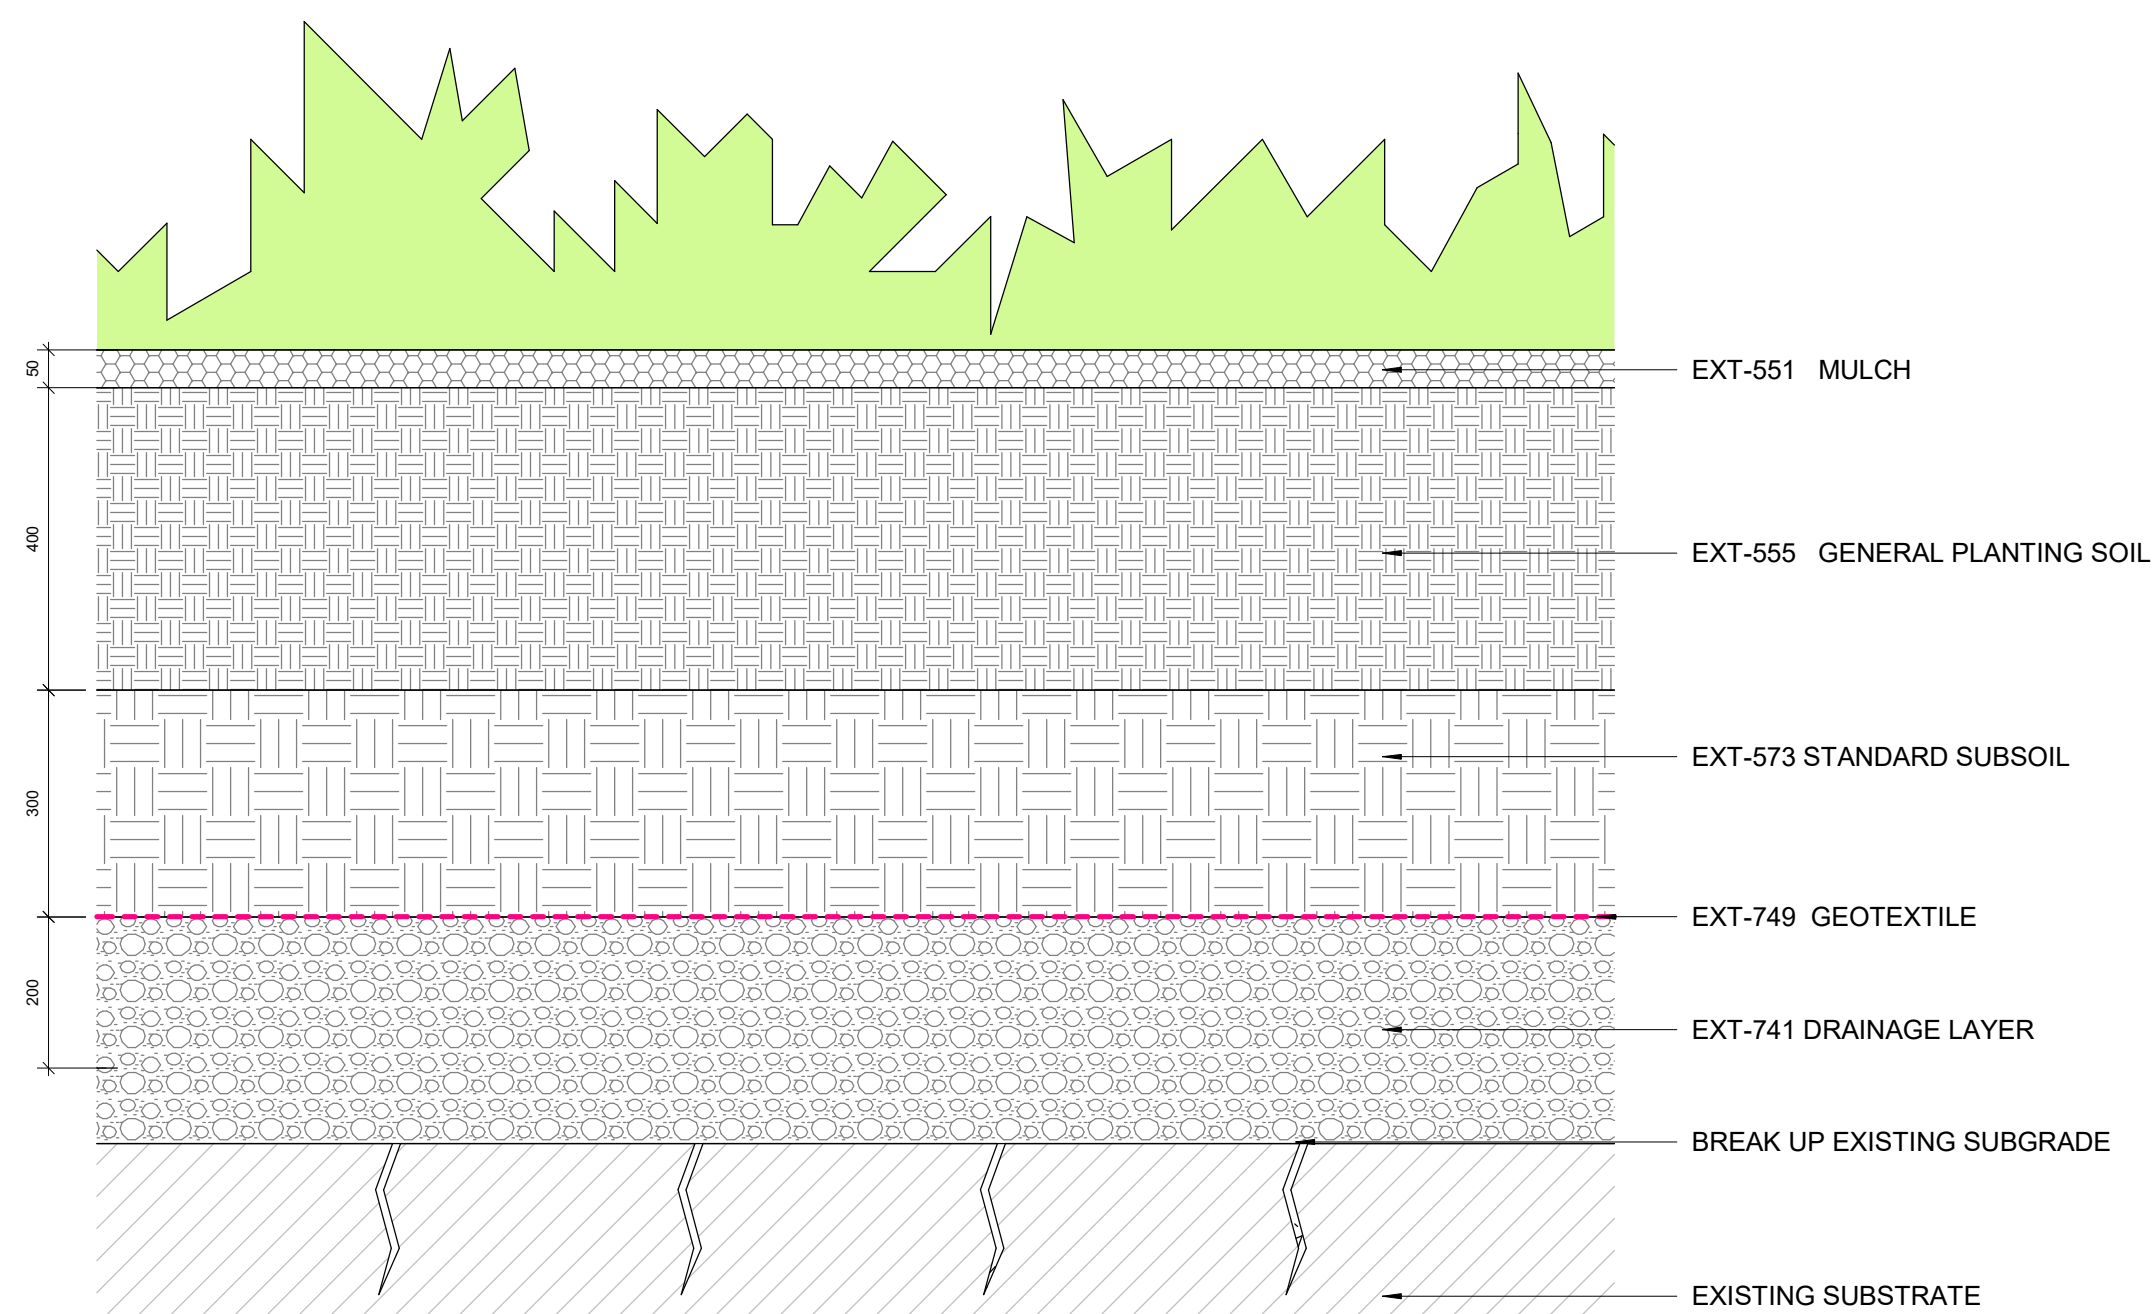


2 TYPICAL UNDERSTORY PLANTING

NOTE: FOR SuDS PLANTING BUILD-UP REFER TO NSE-POP-ZZ-DD-L-000677

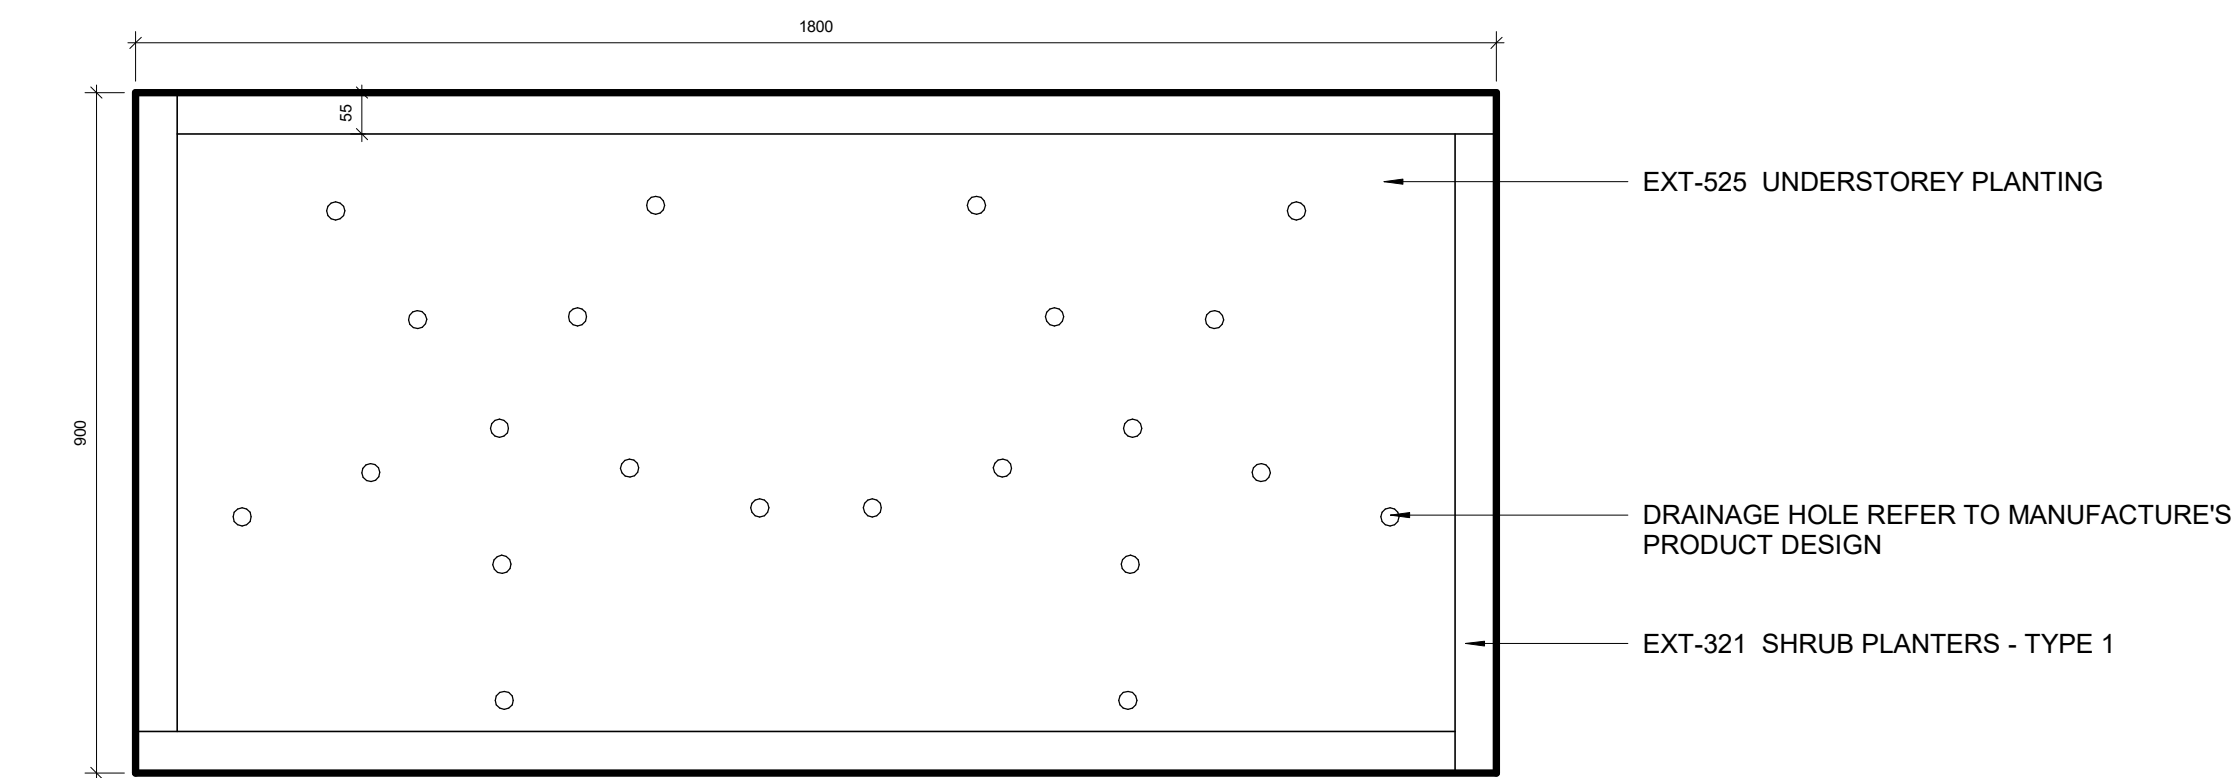


6 TYPICAL RAISED PLANTER - PLAN

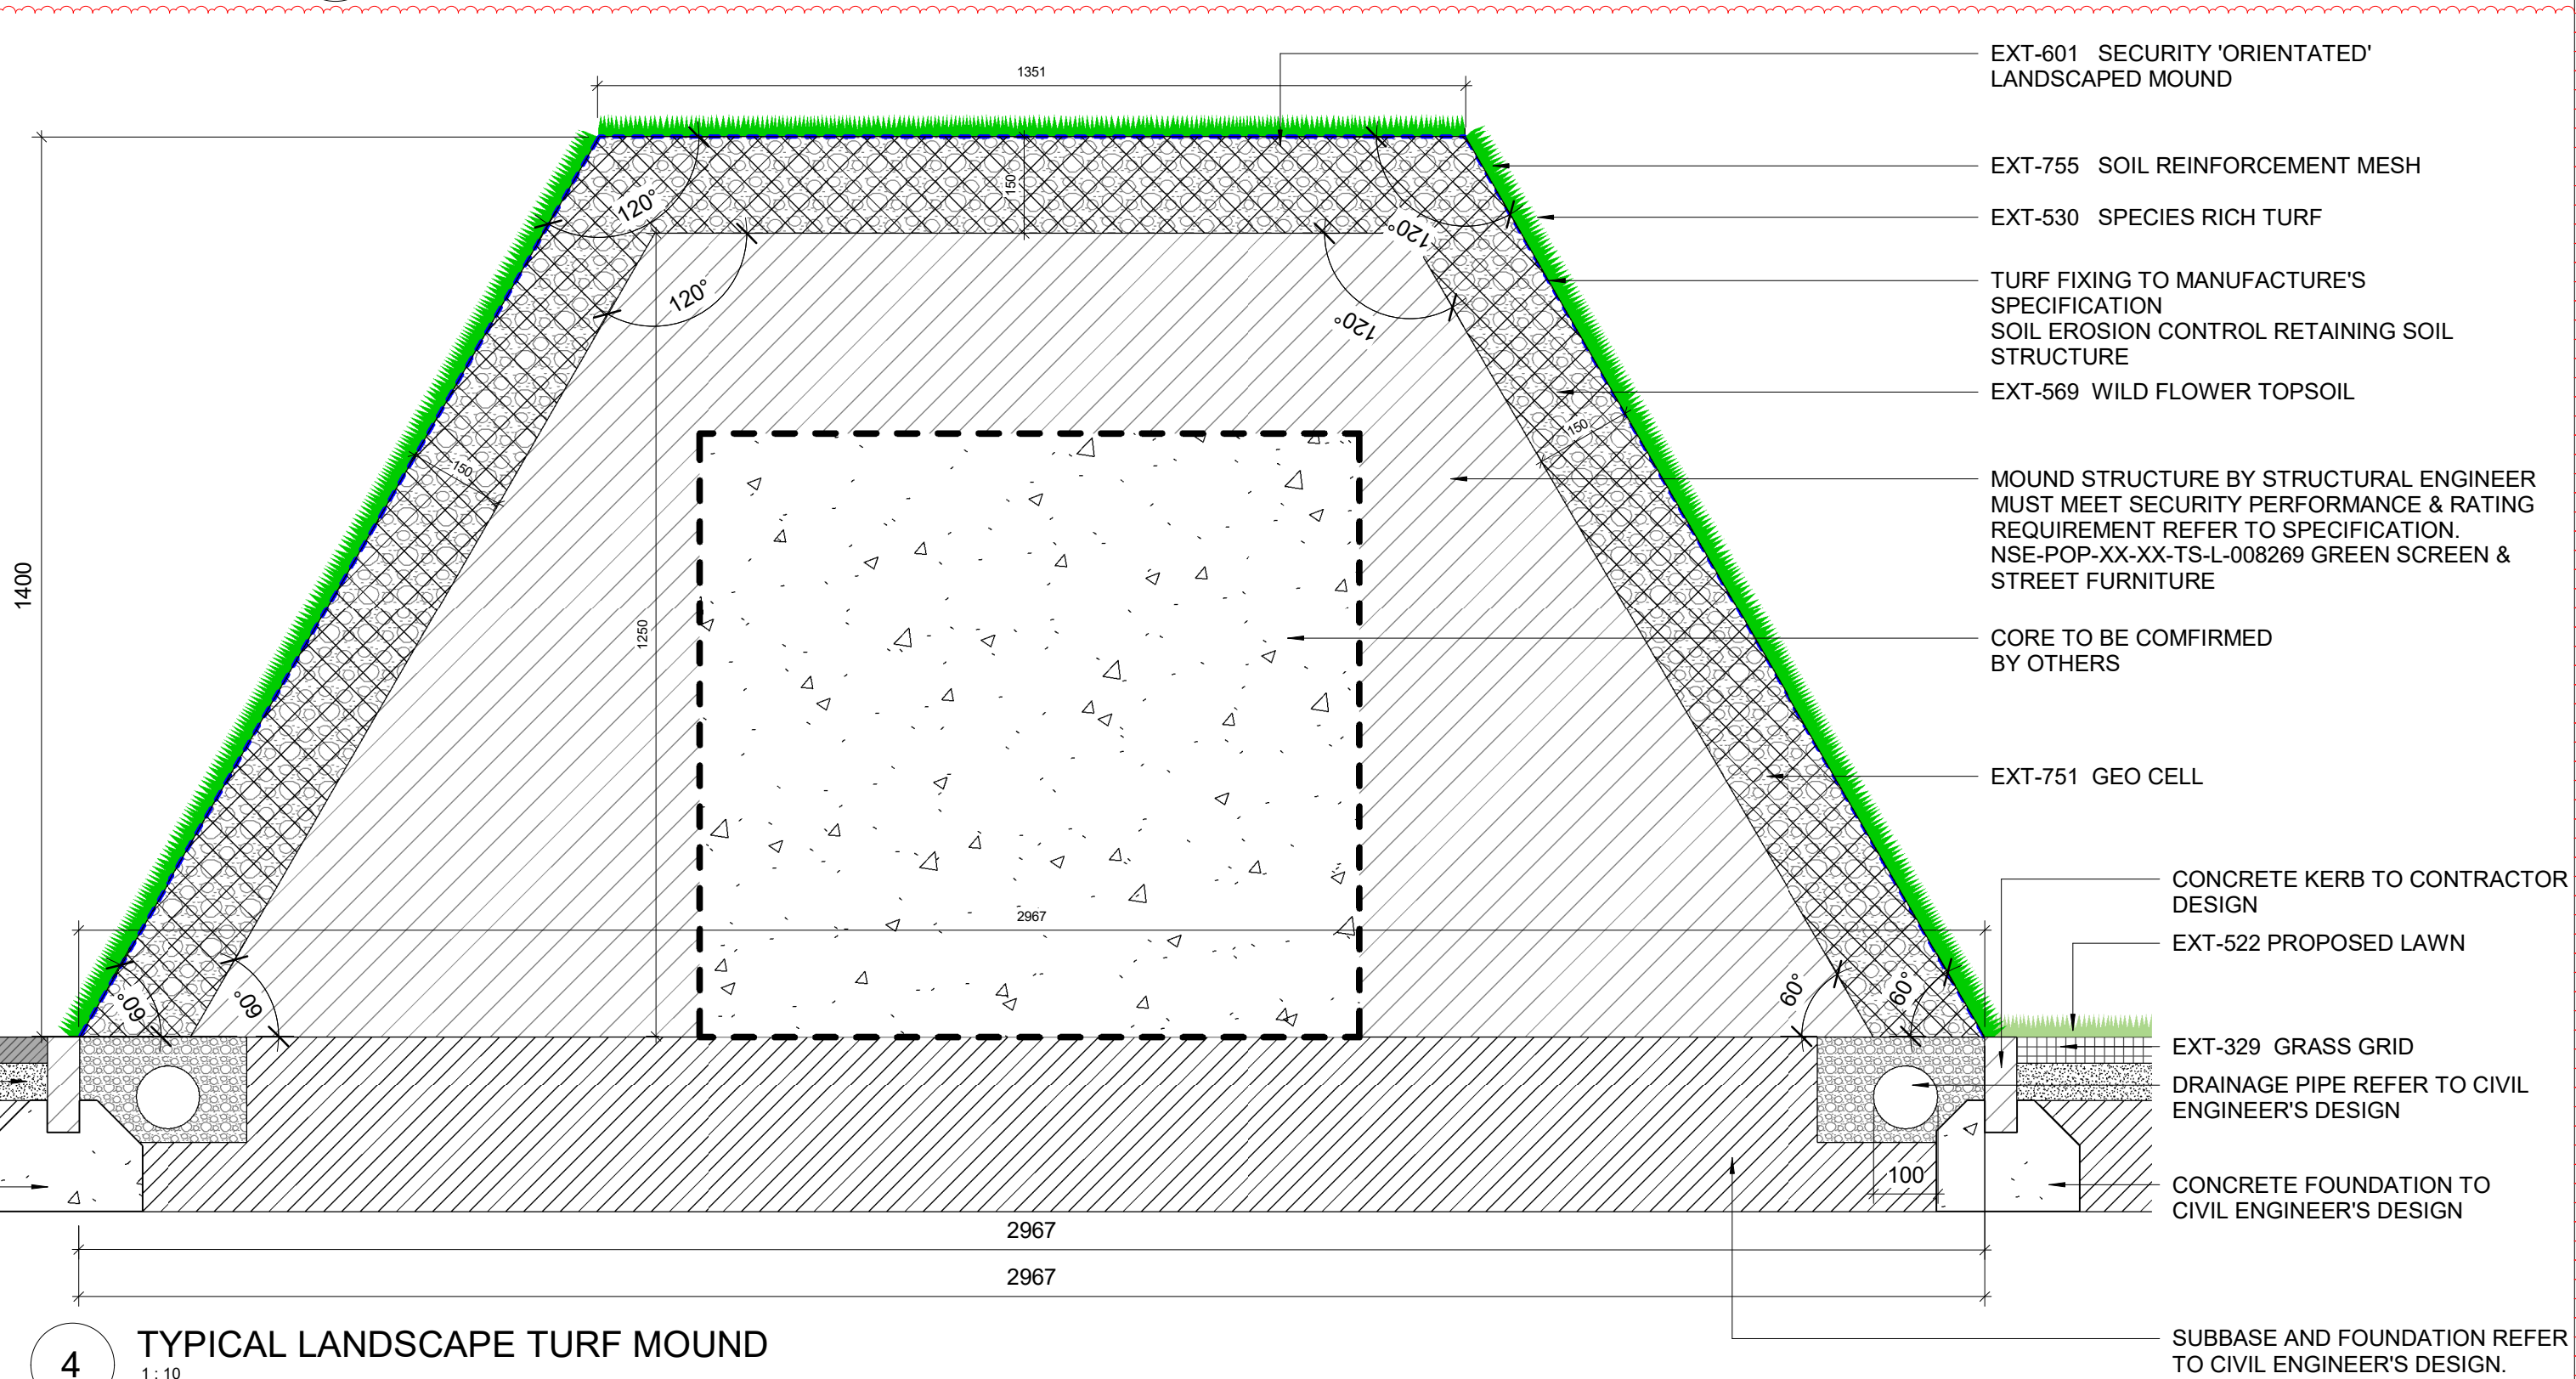

4 TYPICAL LANDSCAPE TURF MOUND

REVISIONS		
REV	DATE	DESCRIPTION
P00	09.06.23	ISSUED FOR STAGE 4
P01	20.07.23	DISCIPLINE CHANGED FROM "A" TO "L"
P02	02.02.24	ISSUED FOR STAGE 4 UPDATE
C01	01.05.24	ISSUED FOR CONSTRUCTION
C02	07.03.25	ISSUED FOR CONSTRUCTION: ACCESS ROAD UPDATE
C03	10.11.25	ISSUED FOR CONSTRUCTION - DETAIL UPDATE

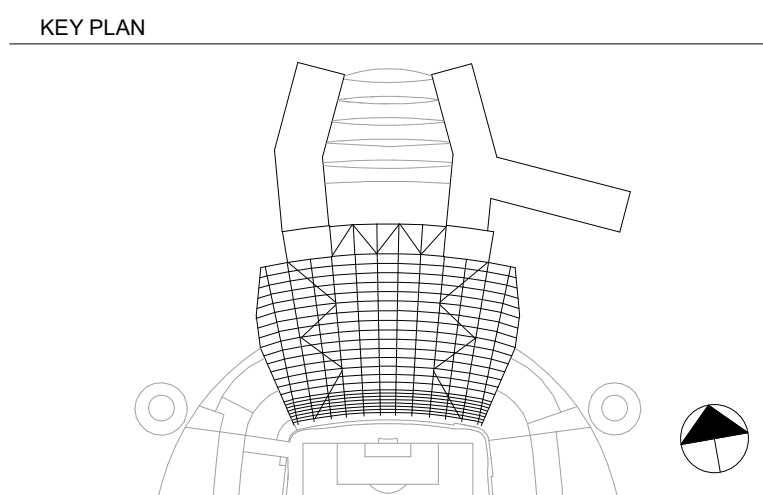

- NOTES:
- LANDSCAPE TURF MOUND TO STRICTLY FOLLOW SECURITY SPECIFICATION. REFER TO 'ETIHAD STADIUM NORTH STAND PHYSICAL PERFORMANCE OF HVM SYSTEMS' ON NSE-POP-XX-XX-TS-L-008269 GREEN SCREEN & STREET FURNITURE

CLIENT

MANCHESTER CITY

© COPYRIGHT. ALL RIGHTS RESERVED.

THIS WORK IS COPYRIGHT AND CANNOT BE REPRODUCED OR COPIED IN ANY FORM OR BY ANY OTHER MEANS (GRAPHIC, ELECTRONIC OR MECHANICAL INCLUDING PHOTOCOPYING) WITHOUT THE WRITTEN PERMISSION OF POPULOUS ANY LICENSE, EXPRESS OR IMPLIED, TO USE THIS DOCUMENT FOR ANY PURPOSE WHATSOEVER IS RESTRICTED TO THE TERMS OF THE AGREEMENT OR IMPLIED AGREEMENT BETWEEN POPULOUS AND THE INSTRUCTING PARTY.

USE FIGURED DIMENSIONS IN PREFERENCE TO SCALED. CHECK ALL DIMENSIONS ON SITE BEFORE FABRICATION OR SETTING OUT.

ARCHITECT

POPULOUS

14 BLADES COURT | DEODAR ROAD | LONDON | SW15 2NU | UNITED KINGDOM
TELEPHONE +44 (0)20 8874 7566 FACSIMILE +44 (0)20 8874 7470
ALL PRODUCTION & INTELLECTUAL PROPERTY RIGHTS RESERVED © POPULOUS 2009

PROJECT NAME

MCFC - NORTH EXPANSION

DRAWING TITLE

**LANDSCAPE
TYPICAL PLANTING DETAILS**

STATUS	RIBA STAGE	PROJECT NO.					
A5	5	4348					
DATE	SCALE	SIZE					
09/06/23	1 : 10	A1					
DRAWN	CHECKED	APPROVED					
SA	TJ	MT					
PROJECT	ORIGIN	ZONE	LEVEL	TYPE	ROLE	DRAWING	REV
NSE-POP-ZZ	- ZZ	- DD	- L	- 000676	C03		