


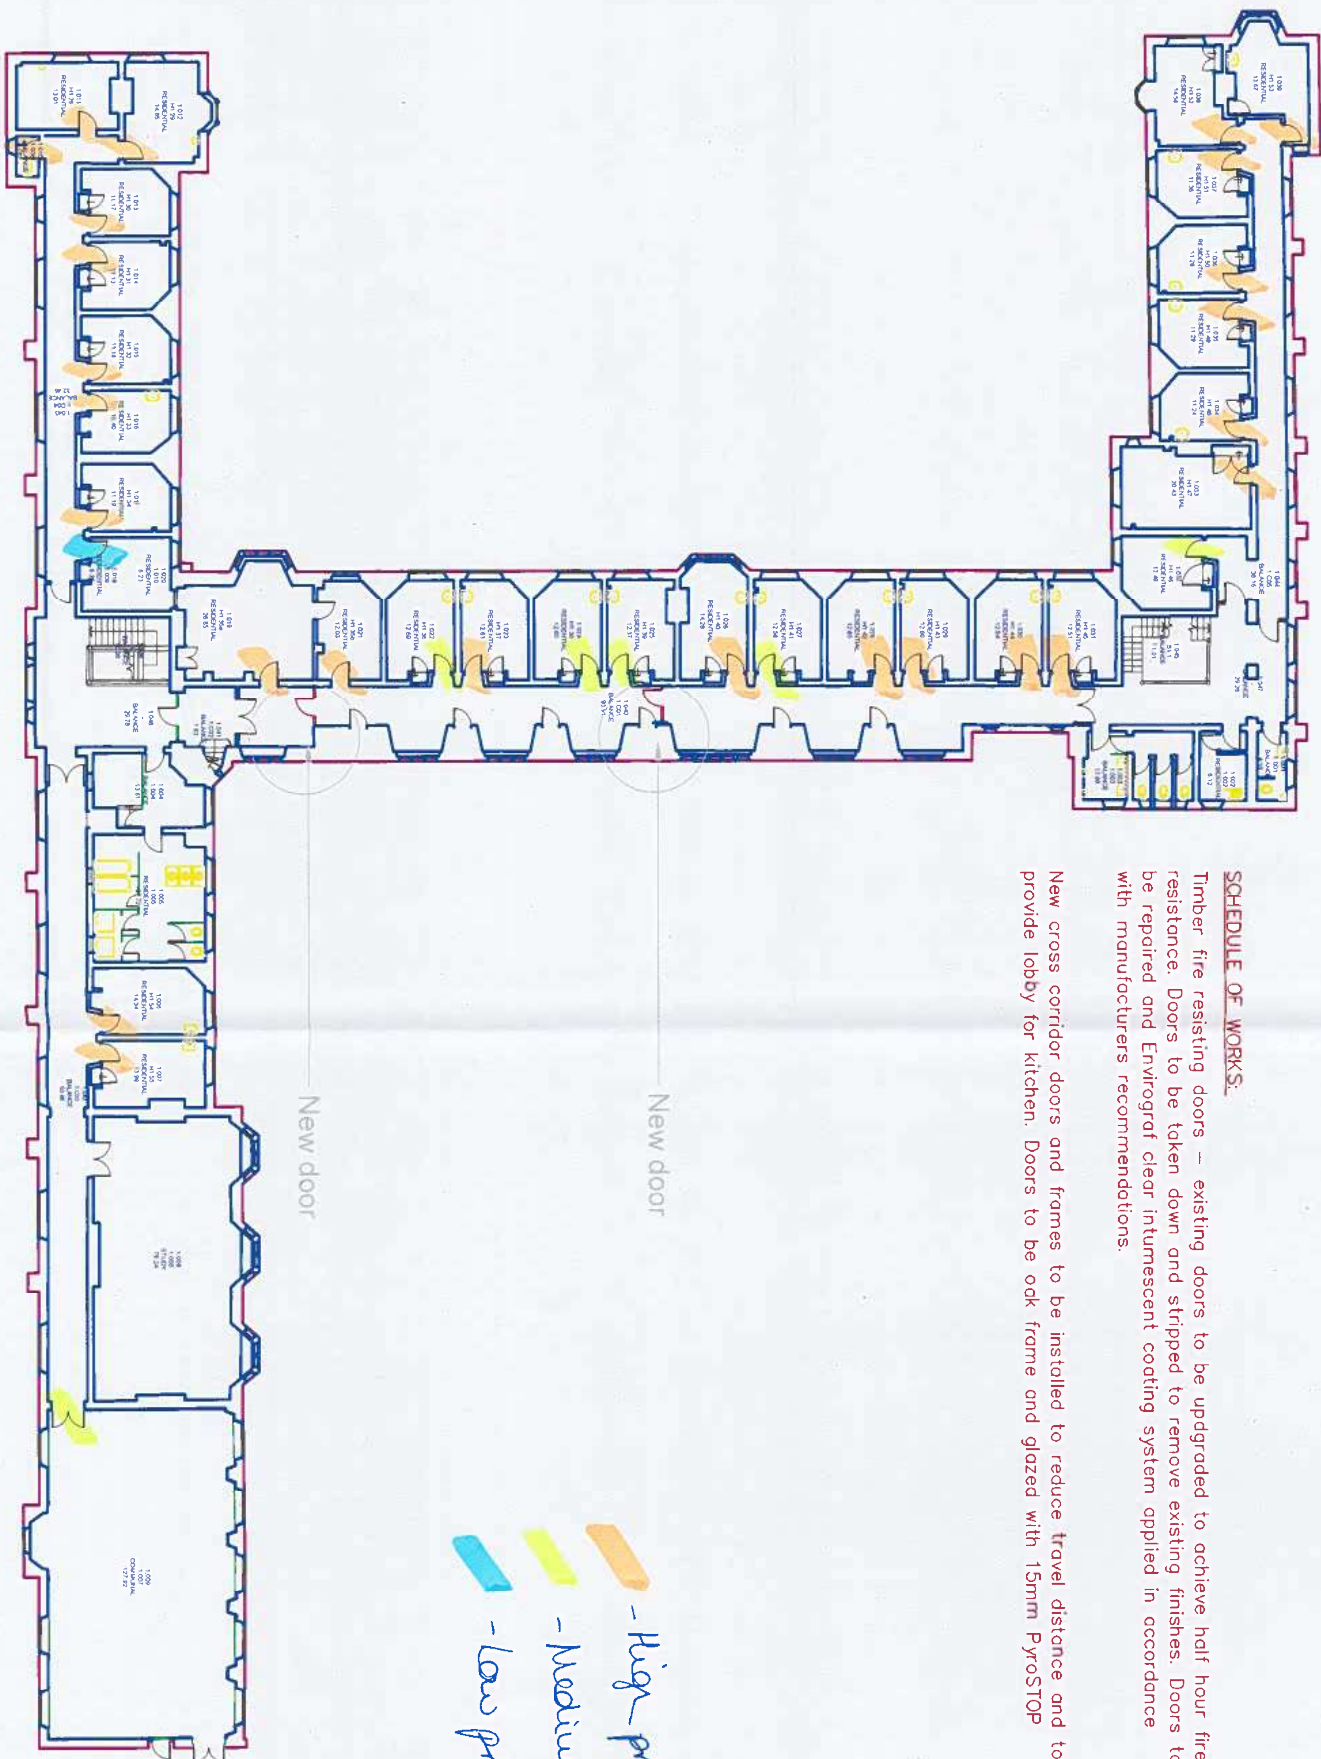

Timber fire resisting doors – existing doors to be upgraded to achieve half hour fire resistance. Doors to be taken down and stripped to remove existing finishes. Doors to be repaired and Envirograf clear intumescent coating system applied in accordance with manufacturers recommendations.

New cross corridor doors and frames to be installed to reduce travel distance and to provide lobby for kitchen. Doors to be oak frame and glazed with 15mm PyroSTOP

1. DO NOT SCALE FROM THIS DRAWING.
2. ALL MEASUREMENTS ARE IN MILLIMETERS (UNLESS STATED OTHERWISE).
3. THIS DRAWING IS TO BE READ IN CONJUNCTION WITH THE RELEVANT ARCHITECTURAL ELECTRICAL, MECHANICAL AND STRUCTURAL DRAWINGS.
4. © UNIVERSITY OF MANCHESTER. THIS DRAWING MUST NOT BE REPRODUCED WITHOUT PERMISSION.
5. DIRECTORATE OF ESTATES AND FACILITIES TO BE NOTIFIED OF ANY DISCREPANCIES.

|   |             |               |            |         |
|---|-------------|---------------|------------|---------|
|                                                                                              |             |               |            |         |
| The University of Manchester<br>One of the University of Manchester's<br>Centres for Excellence in<br>the Built Environment<br>13th Floor, Oxford Road<br>Manchester<br>M13 9PL |             |               |            |         |
| Drawing Status   |             |               |            |         |
| Project   |             |               |            |         |
| IMPROVEMENTS TO MEANS OF<br>ESCAPE   |             |               |            |         |
| Building Name   |             | Building No.  |            |         |
| HULME HALL HOLIDAYMORTH   |             | 04540         |            |         |
| Site Name   |             | VICTORIA PARK |            |         |
| SAB Site Name   |             |               |            |         |
| Drawing Title   |             |               |            |         |
| FIRST FLOOR PROPOSED   |             |               |            |         |
| Rev   | Drawn       | Checked       | Authorised |         |
| 1/01   | JW          |               |            |         |
| Scale   | 1:250       | Date          | Date       | Date    |
| Drawing No   | 9354 - A102 |               |            | Version |
|   |             |               |            | 1       |