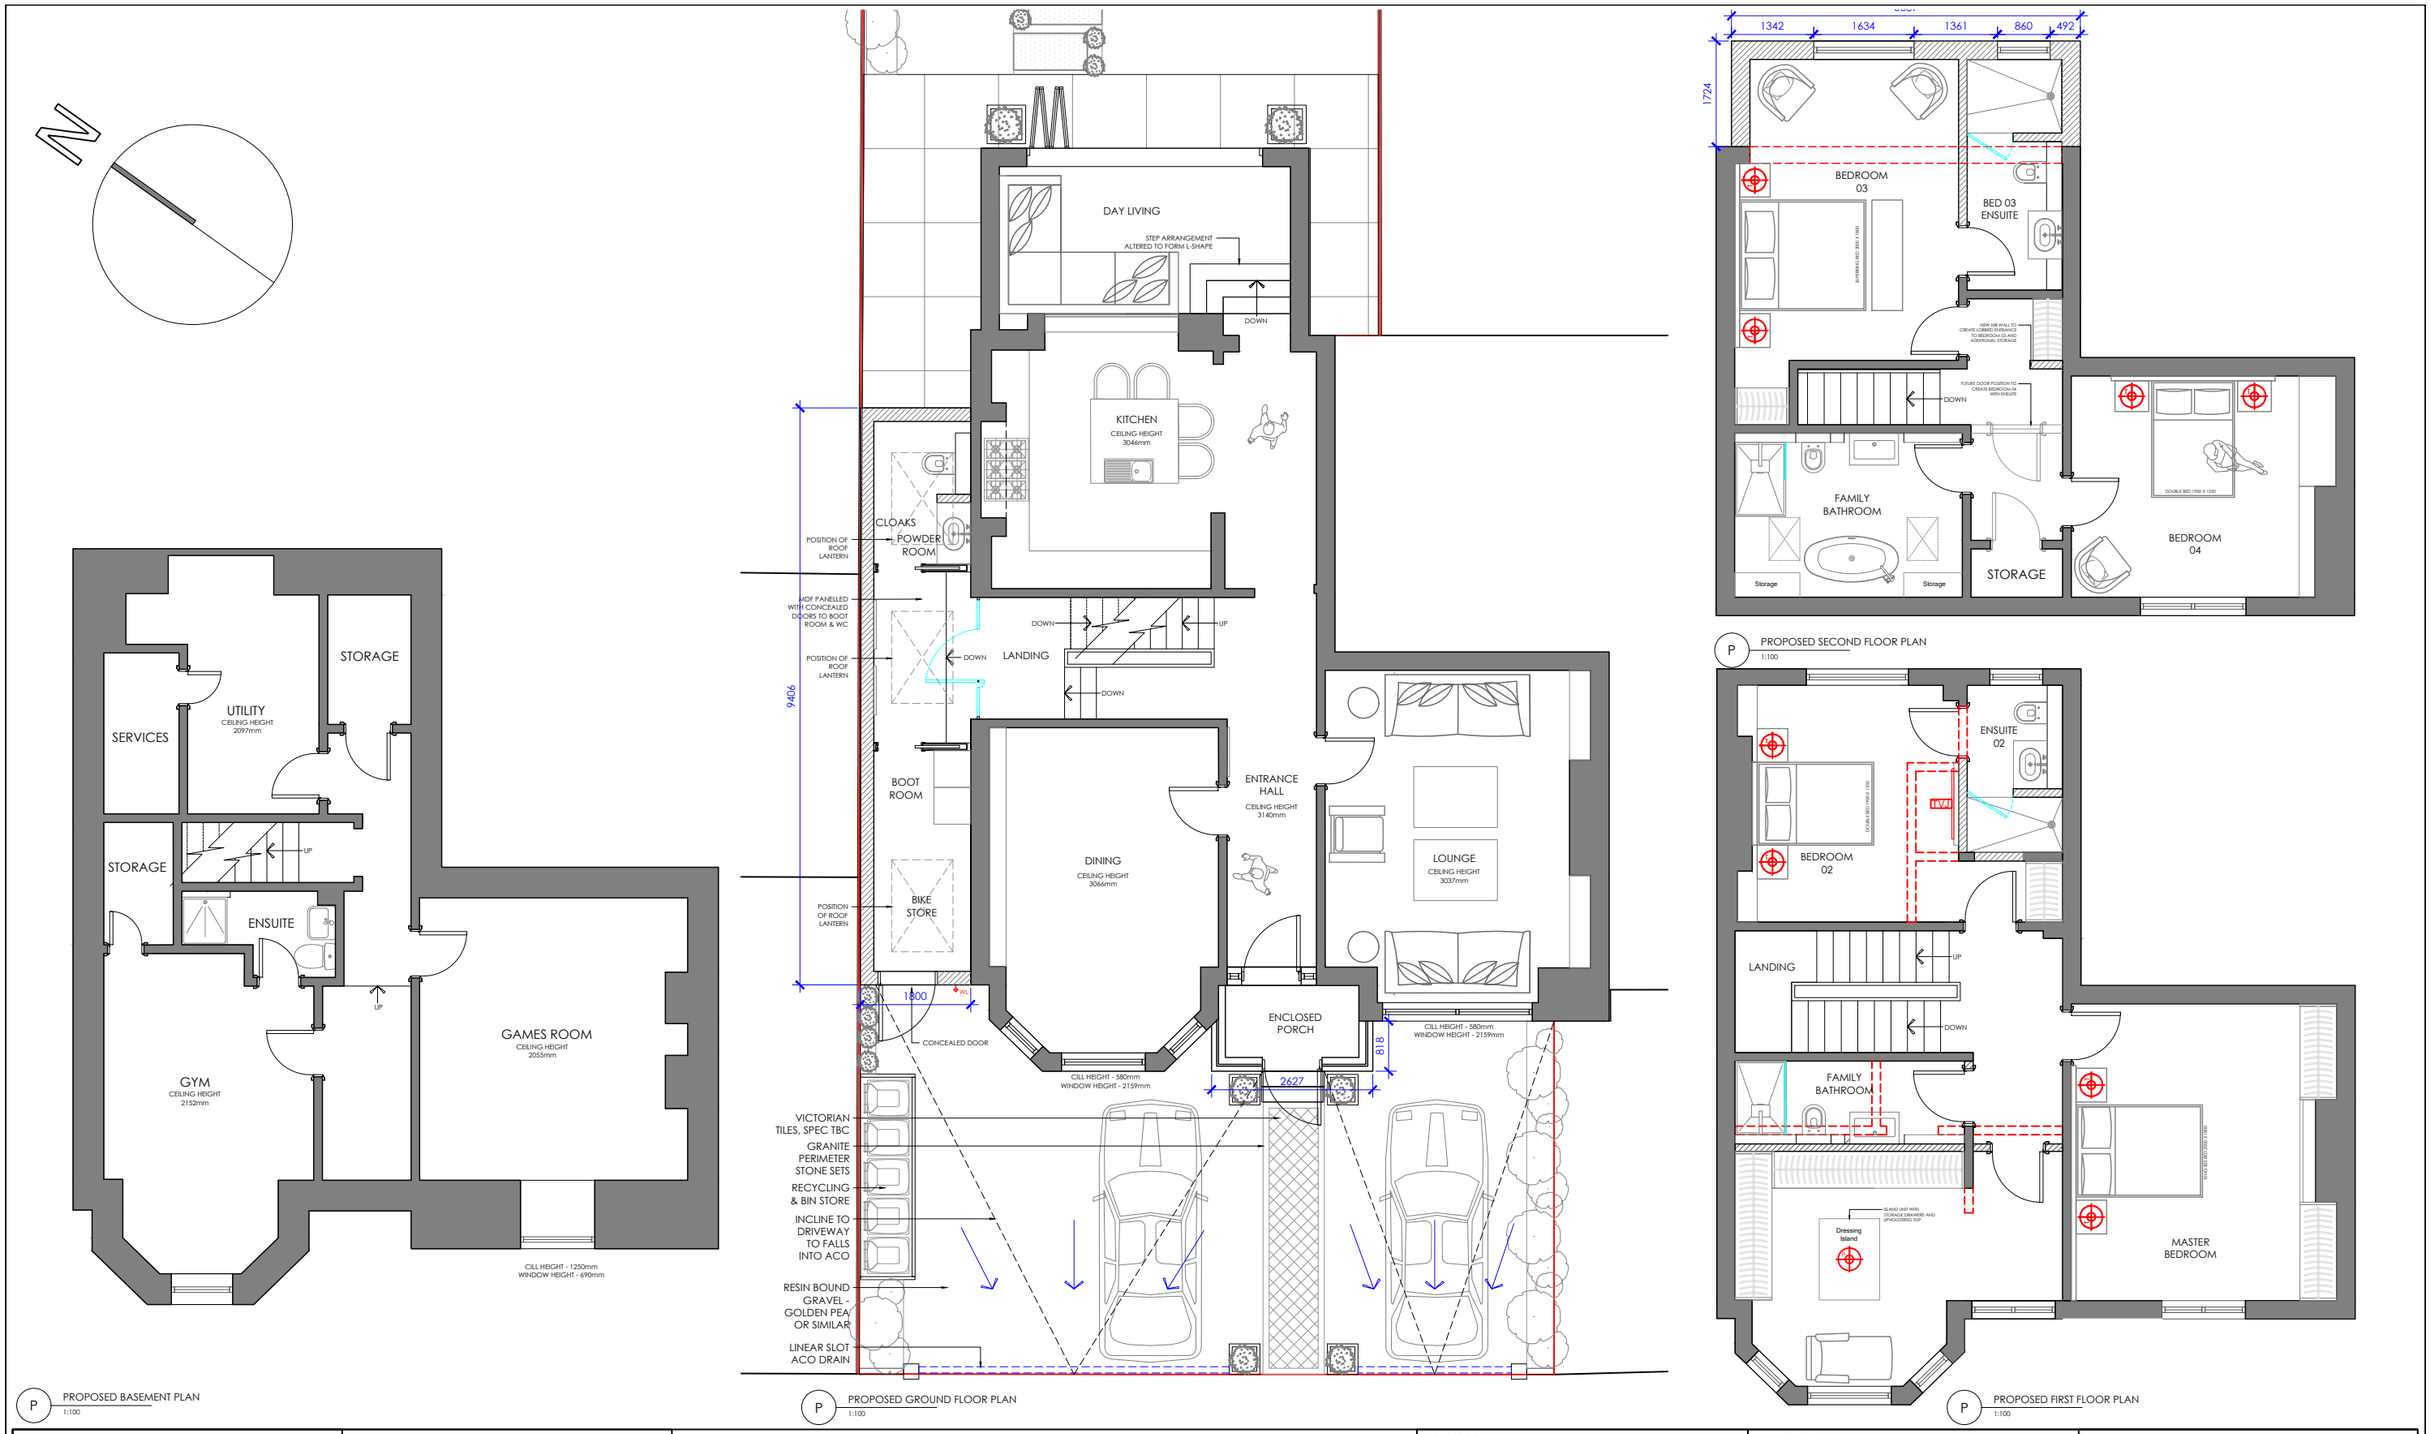

P PROPOSED BASEMENT PLAN
1:100

P PROPOSED GROUND FLOOR PLAN
1:100

P PROPOSED SECOND FLOOR PLAN
1:100

P PROPOSED FIRST FLOOR PLAN
1:100

All dimensions must be checked on site and not scaled from this drawing.

World Copyright c.- The reproduction of any part of this design, whether in drawing, electronic or three dimensional forms is prohibited without the express permission of JGB Ltd.

REVISION

date	revision description	initl	rev
-	-	-	-

PROJECT:
25 MOORLAND ROAD, DIDSBURY

CLIENT:
HUGHES

DRAWING TITLE:
PROPOSED FLOOR PLANS OP2

DRAWING No: **101.A.003 OPTION 2**

SCALE: **1:100 @ A3**

DATE: **MARCH 2026**

DRAWN BY: **LC**

CHECKED BY: ******

JAMES GRAY BESPOKE
INTERIOR ARCHITECTURE DESIGN

Altrincham Business Park, Edward Ct,
Broadheath, Altrincham WA14 5GL