
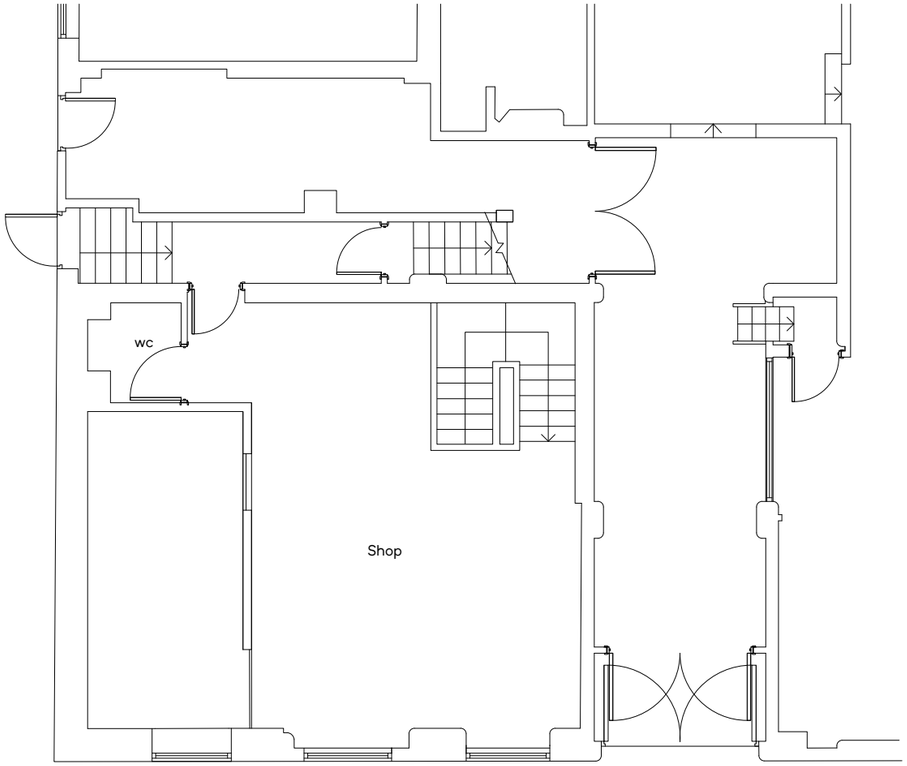


GROUND FLOOR PLAN
(EXISTING)

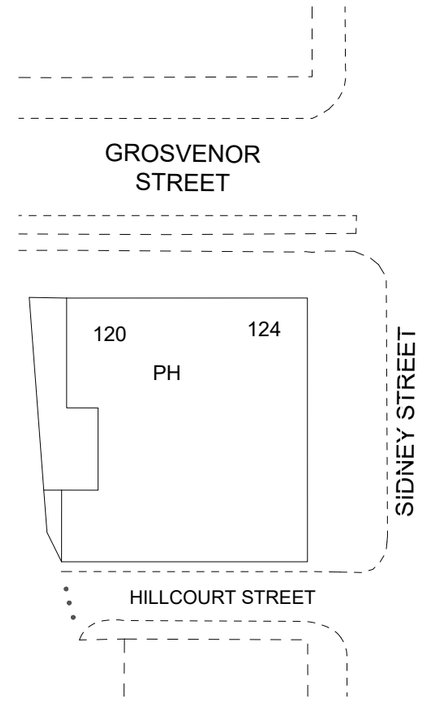

SITE PLAN
(EXISTING)

SCALE 1:500
0 5 25 METRES

SCALE 1:100
0 1 5 METRES

Building Design Services

M.FAROOQ
418 Bury Road
Rochdale
OL11 5EU
01706 712231
0796 7605 763

bds.

1 Hillcourt Street
Manchester
M1 7HU

For:

MR KARARWAN FAROOQ
MAHMOOD SEWTANI

PROPOSED ALTERATION
EXISTING ELEVATION

Scale:
(Plan)
1:100 @ A3
(Site Plan)
1:500 @ A3

Job No. & Sheet

2370/1



SIDNEY STREET ELEVATION
(EXISTING)

SCALE 1:100

0 1 5 METRES

Building Design Services

M.FAROOQ
418 Bury Road
Rochdale
OL11 5EU
01706 712231
0796 7605 763

bds.

1 Hillcourt Street
Manchester
M1 7HU

For:


MR KARARWAN FAROOQ
MAHMOOD SEWTANI

PROPOSED ALTERATION
EXISTING ELEVATION


Scale:
(Elevation)
1:100 @ A3

Job No. & Sheet

2370/2

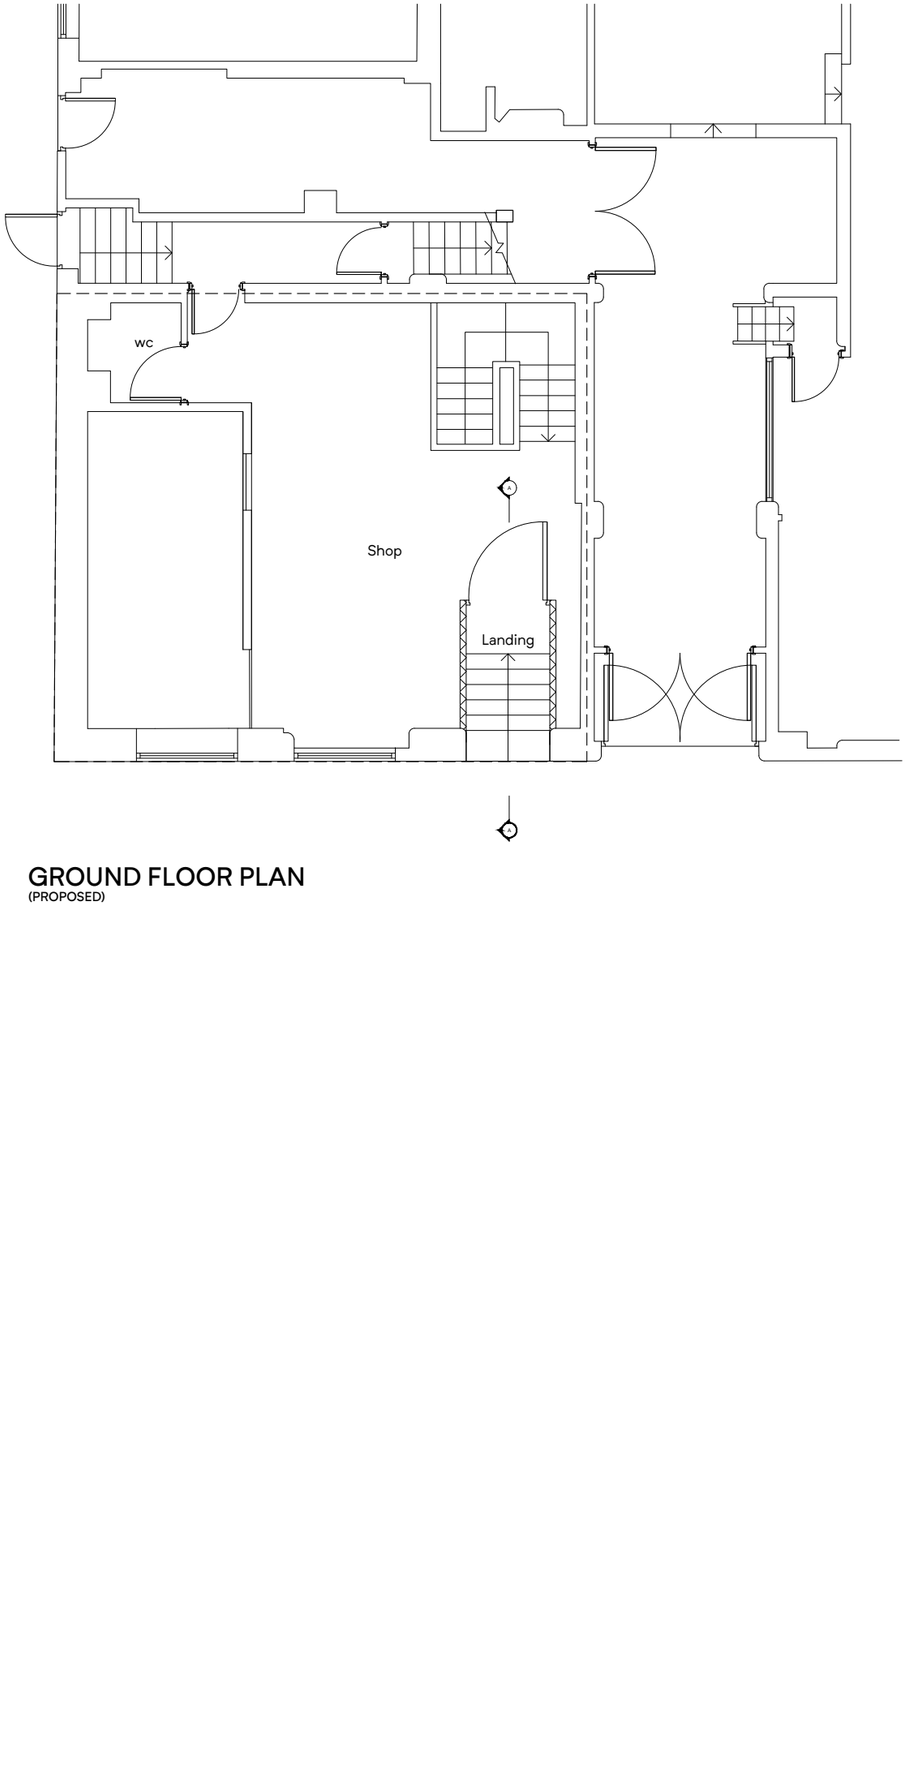

GROUND FLOOR PLAN
(PROPOSED)

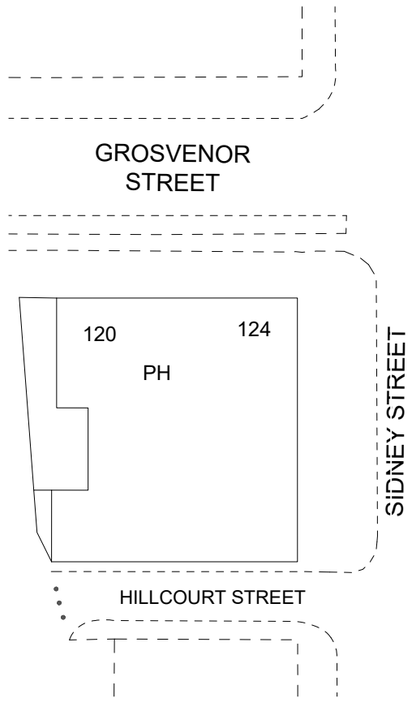

SITE PLAN
(PROPOSED)

SCALE 1:500
0 5 25 METRES

SCALE 1:100
0 1 5 METRES

Building Design Services

M.FAROOQ
418 Bury Road
Rochdale
OL11 5EU
01706 712231
0796 7605 763

bds.

1 Hillcourt Street
Manchester
M1 7HU

For:

MR KARARWAN FAROOQ
MAHMOOD SEWTANI

PROPOSED ALTERATION
EXISTING ELEVATION

Scale:

(Plan)
1:100 @ A3


(Site Plan)
1:500 @ A3

Job No. & Sheet

2370/3



SIDNEY STREET ELEVATION
(PROPOSED)

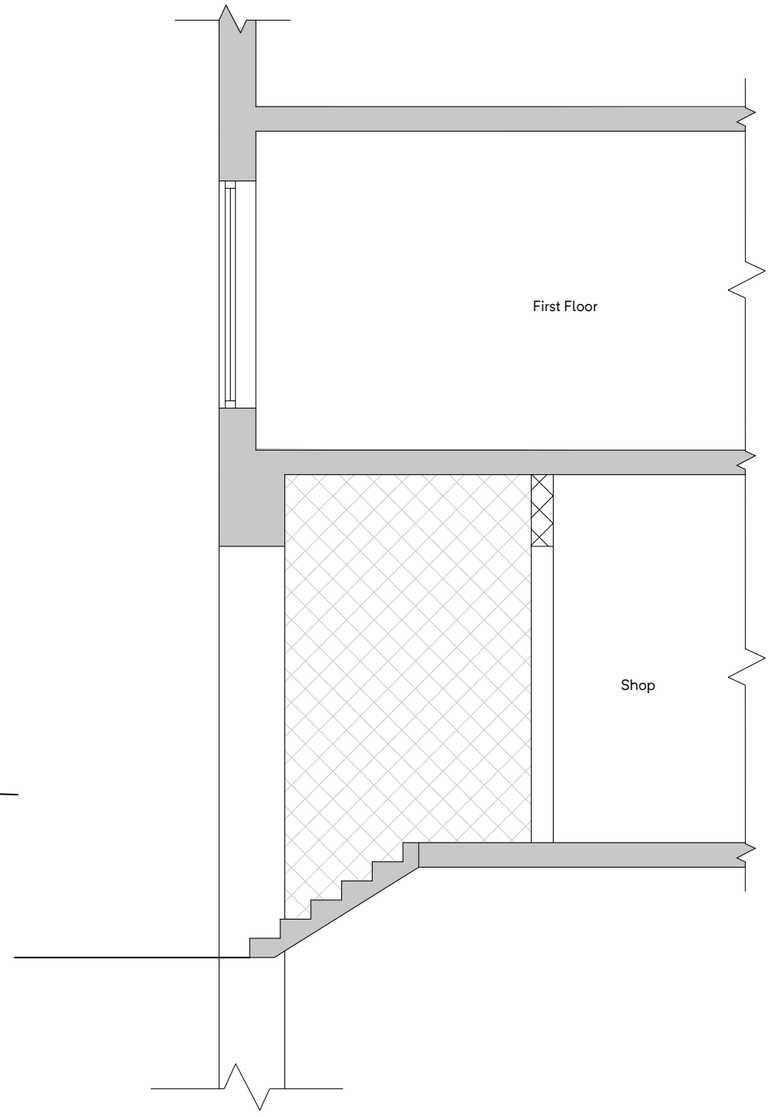

SECTION A.A

SCALE 1:50
0 0.5 1 2.5 METRES

SCALE 1:100
0 1 5 METRES

Building Design Services

M.FAROOQ
418 Bury Road
Rochdale
OL11 5EU
01706 712231
0796 7605 763

bds.

1 Hillcourt Street
Manchester
M1 7HU

For:

MR KARARWAN FAROOQ
MAHMOOD SEWTANI

PROPOSED ALTERATION
EXISTING ELEVATION

Scale:

(Elevation)
1:100 @ A3

(Section)
1:50 @ A3

Job No. & Sheet

2370/4