


S1 Section Detail 1:25 @ A3
Bespoke Table over Vent Opening

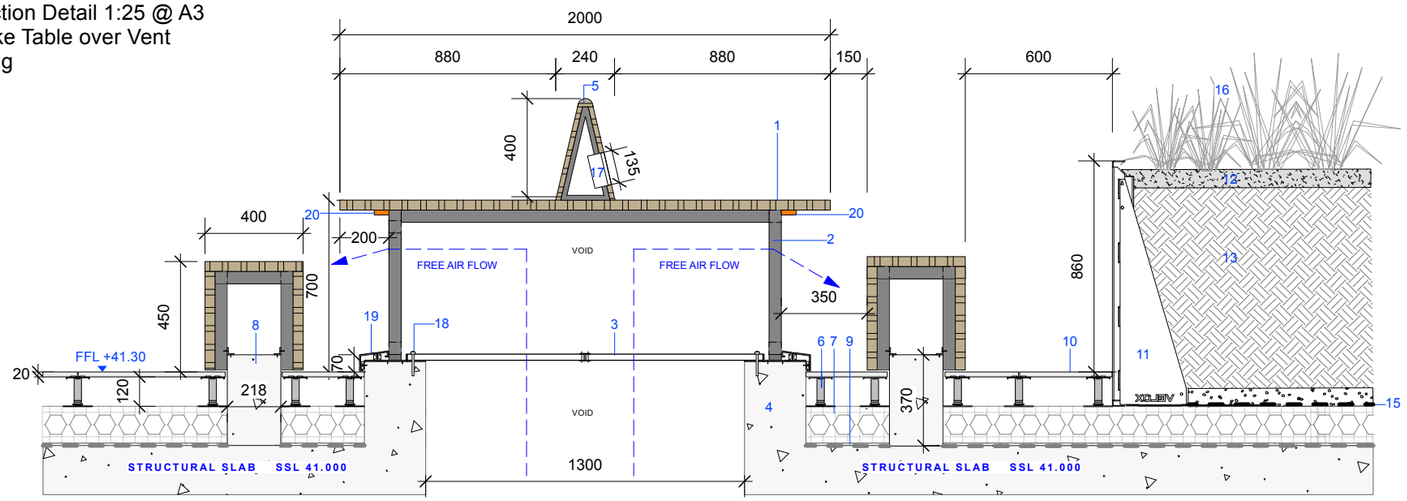

Plan View 1:25 @ A3
Bespoke Table Top

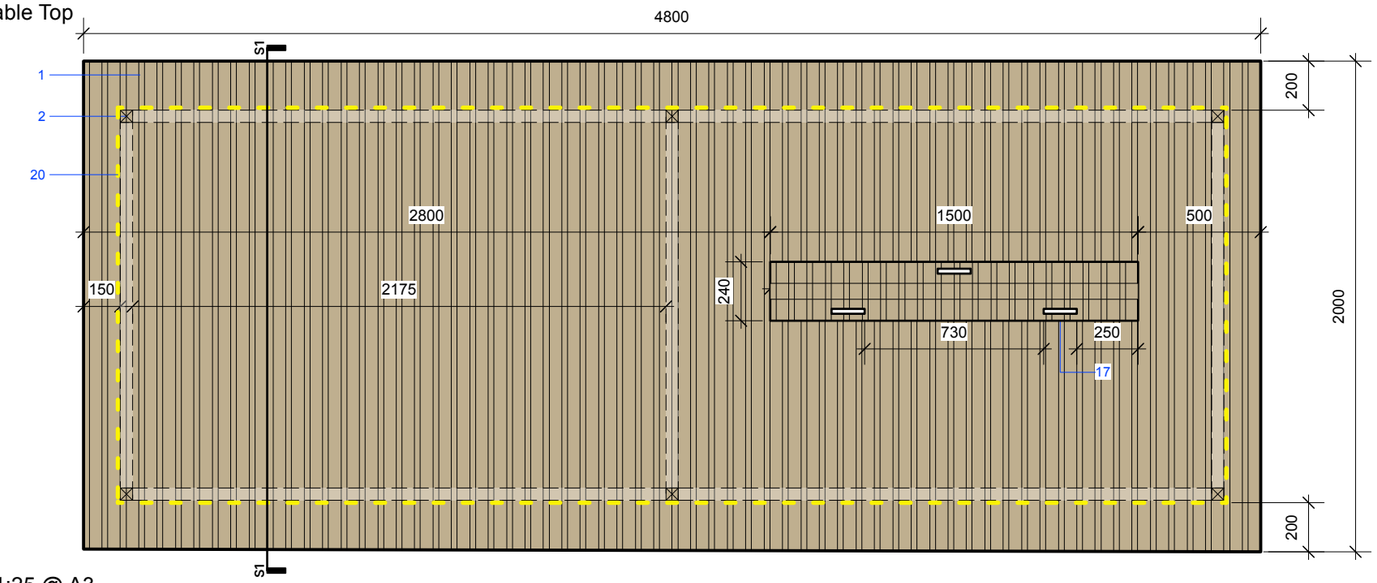

Plan View 1:25 @ A3
Grille over Vent Opening

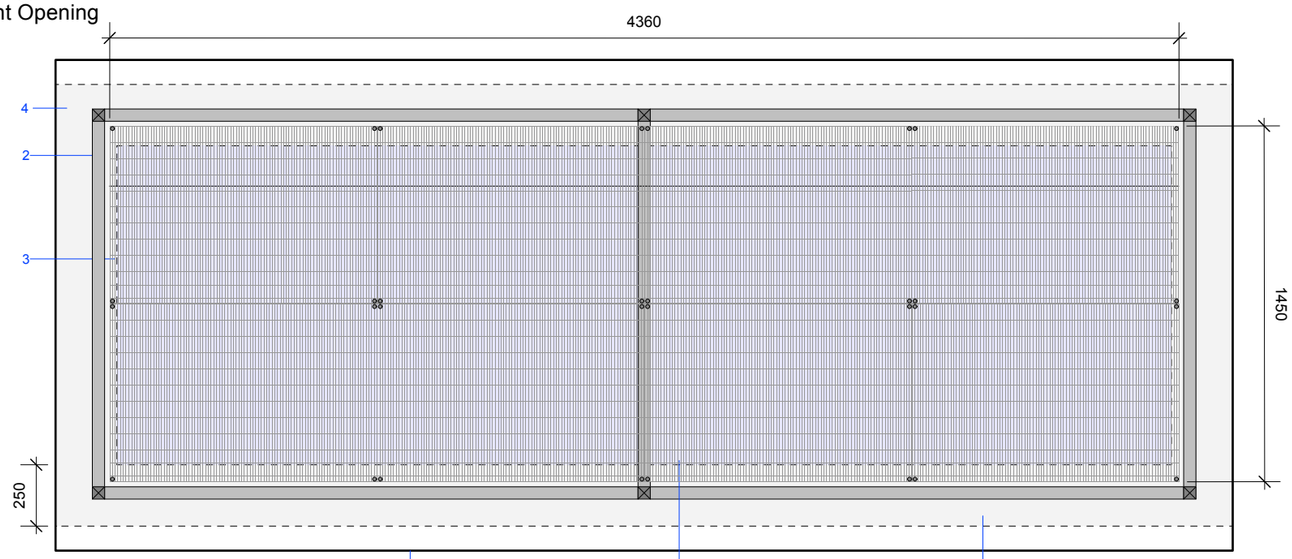


LEDGEND

1. Bespoke composite table over vent opening. Table top: composite slatted timber made with recycled plastic by Kedel or equal and approved. To be fixed on metal frame. Refer to specification clause Q50/225.
2. Steel frame and legs to bespoke table. Steel to steel fixing to manufacture's details. Loading to be tested and confirmed by engineers. Refer to specification clause Q50/225.
3. Type PL 22x66 Floor Grating with 86% porosity for ventilation by Lang and Fulton or equal and approved. Vent to provide approximately 4.8m2 free space for ventilation. Refer to specification clause Q50/225.
4. Concrete upstand to architects details and specification.
5. Composite table top divider with steel support with rounded top. Refer to specification clause Q50/225.
6. 120mm height non-combustible aluminum pedestals. Refer to specification clause Q25/127.
7. Blue roof geocells wrapped in geotectile filter fleece. To architects details and specification.
8. Concrete foundation to bench seating. To engineers details and specification.
9. Waterproofing layer. To architects details and specification.
10. Porcelain Pavers; 600 x 600 x 20mm; Colour: Argento by Ryno or equal and approved. Refer to specification clause Q25/127.
11. Staple Planter Edge with Velox System by Logic Ltd or equal and approved; Size: H 1000mm x W various x L various, to be installed 860 mm above ground level; Galvanised steel and powder coated. Refer to specification clause Q50/122.
12. Min. 75mm depth high quality bark mulch. To sit 30mm below planter edge
13. High-quality intensive greenroof topsoil. Refer to specification clause Q28/135.
14. 150mm pea shingle layer. No fines.
15. Geotextile membrane.
16. Ornamental planting. Refer to drawing 63073-PLA-ZZ-ZZ-DR-L-2004 and for details.
17. IP66 Outdoor Charging Socket Box; 135 x 135 mm by Gromtec or equal and approved. Refer to specification clause Q50/225.
18. Grating to be mechanically fixed on concrete upstand and to be removable for maintenance. Fixing to engineers/ manufactures details.
19. Angled galvanised steel plate cover over concrete upstand. To be painted with Micaceous Iron Oxide Paint. Refer to specification clause Q40/625.
20. Aluminium recesssed led channel stripe lights. Aluminium material, recessed fixed to under timber top. To be fully waterproofed. Electricity connection to engineers details. Refer to specification clause Q50/225.


IP66 Outdoor Charging Socket. To be fixed on table top divider.
Electricity required, connection to M&E engineers details




Type PL Floor Grating Grille with 86% porosity
Product Image: illustrative only

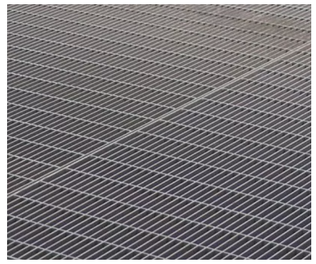

Plan View 1:10 @A3 Grating Details

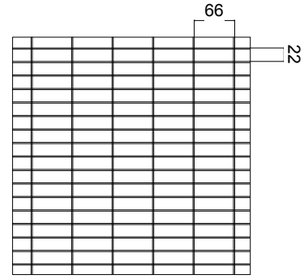

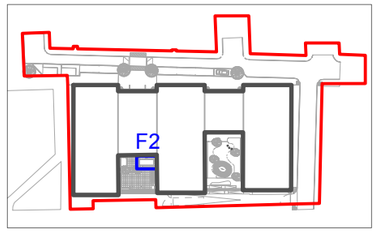

LOCATION PLAN. NTS.

© THIS DRAWING IS COPYRIGHT PROTECTED AND MAY NOT BE REPRODUCED IN WHOLE OR PART WITHOUT WRITTEN AUTHORITY FROM THE OWNER.

NOTES:
1. Do not scale from this drawing.
2. Always work to noted dimensions.
3. All dimensions are in millimetres unless otherwise stated.
4. All setting out, levels and dimensions to be agreed on site.
5. The dimensions of all materials must be checked on site before being laid out.
6. This drawing must be read with the relevant specification clauses and detail drawings.
7. Order of construction and setting out to be agreed on site.

DESIGN INTENT ONLY
- Detailed design to be developed with chosen manufacturer.
- Refer to specification clause Q50/225.

Revision	Date	Description	Drawn	Apprvd.
C03	10/03/26	Minor update to note	YH	YH
C02	26/02/26	Full Construction Issue	EK	RM
P05	14/11/25	Stage 4 Issue updates	BR	YH
P04	13/11/25	Stage 4 Issue updates	HX	RM
P03	31/10/25	Stage 4 Issue	HX	RM

Planit I.E. Limited
Manchester | London | Liverpool | Leeds | Standish
E: info@planit-ie.com W: planit-ie.com

MANCHESTER
2 Back Grafton St
Altrincham
WA14 1DY
T:0161 928 9281

Client	IQ Student Accommodation
Project	Chandos House, Manchester
Drg Title	Furniture Detail - Bespoke Table

Created on	Created by	Approved by
02-08-23	CB	RM

Scale	Size	Workstage
Various	A3	Construction

Drg No. 63073-PLA-ZZ-ZZ-DR-L-7004
Suitability S4 **Revision** C03

© Planit I.E. Limited