
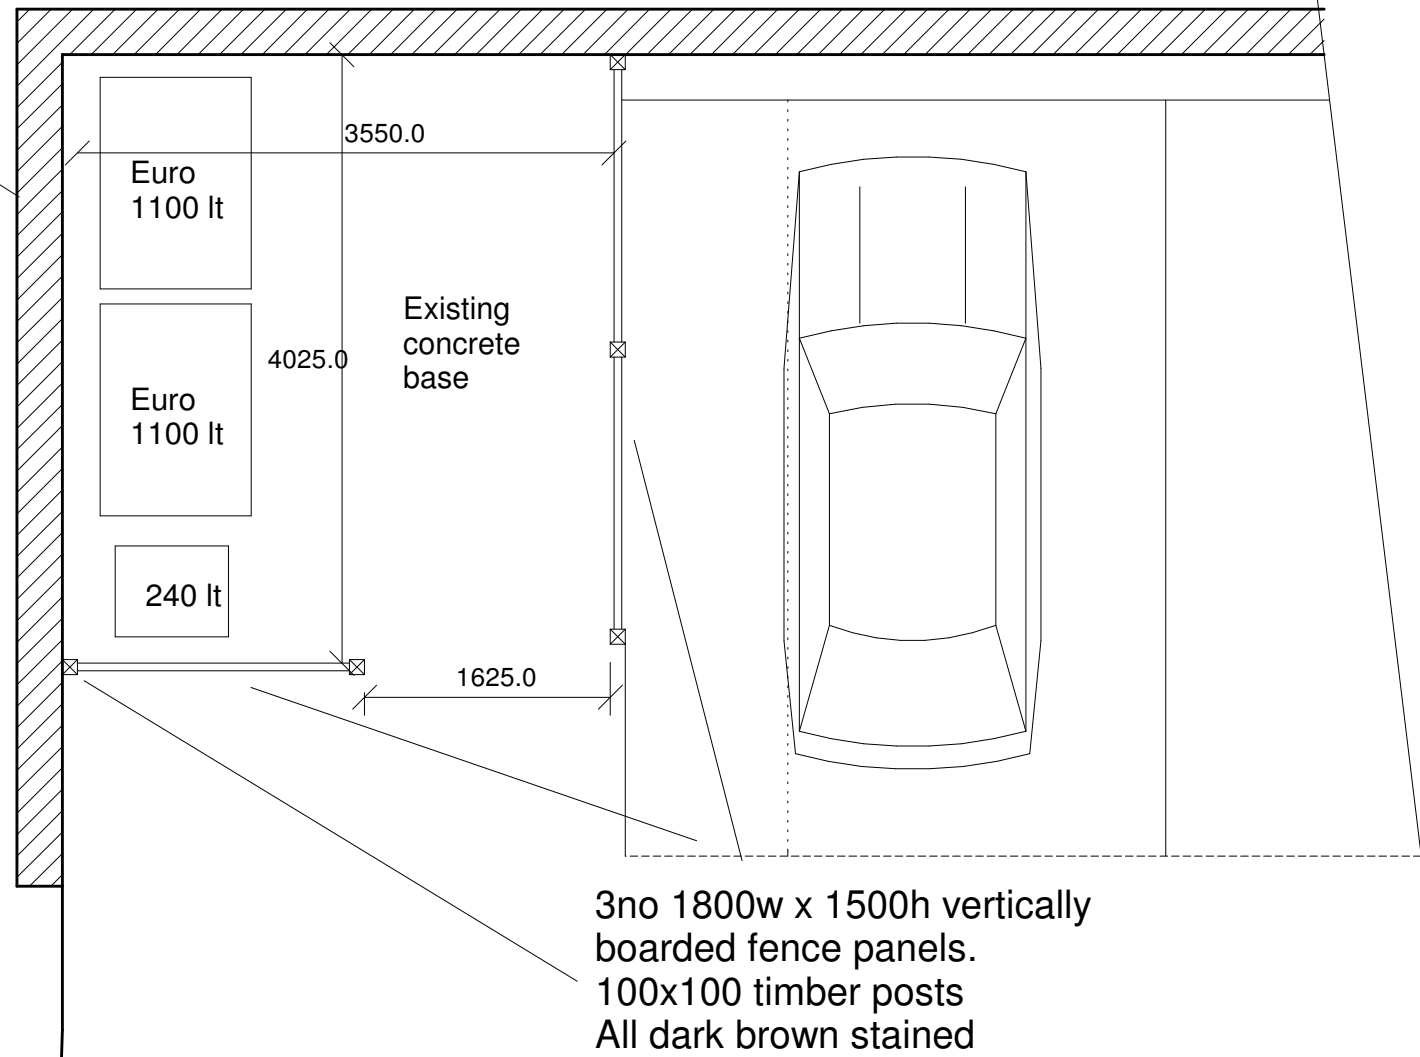
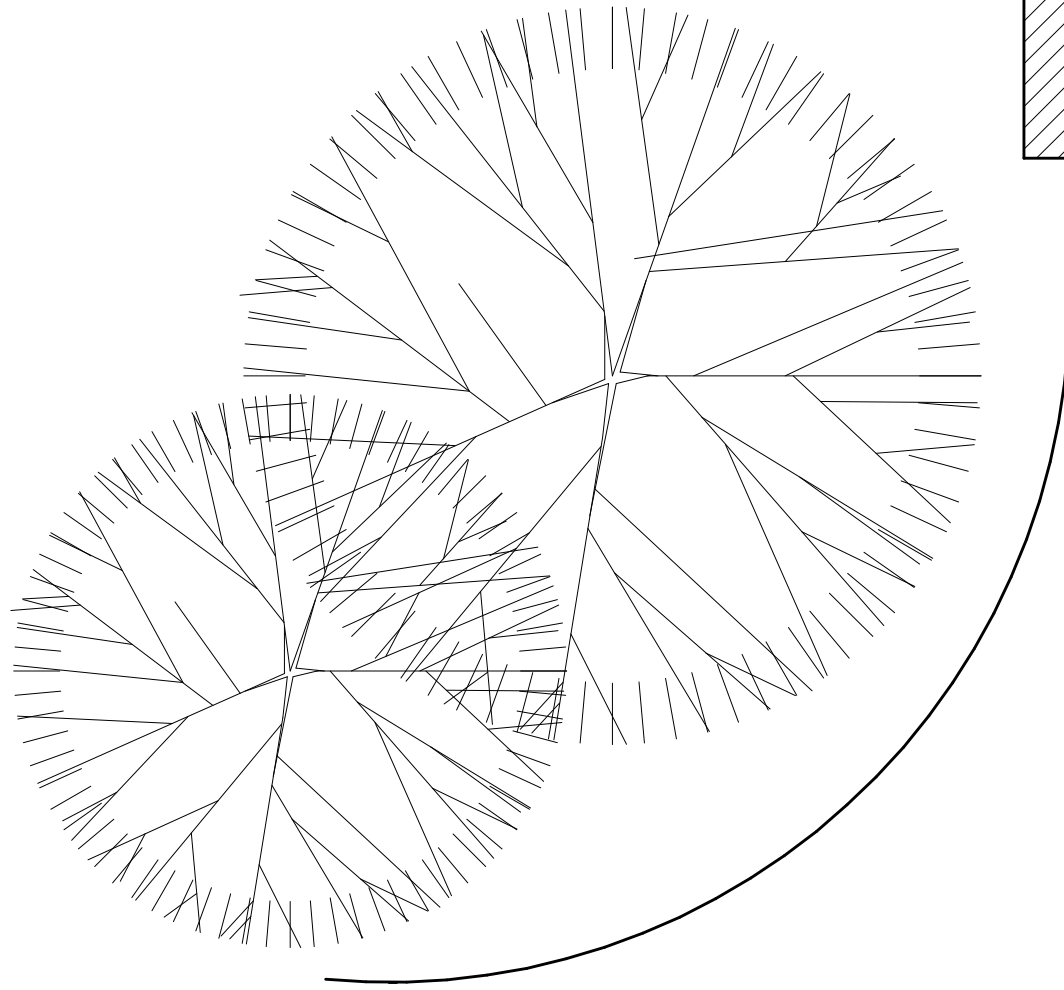


Plan View

Existing masonry walls

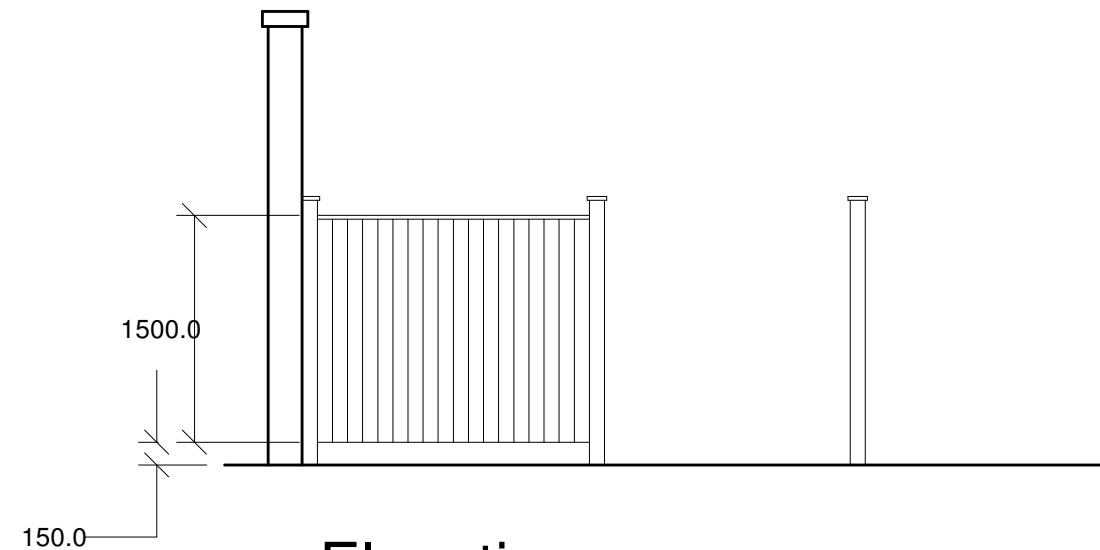

Elevation

Bin Store Details
(See Site Plan)

0824/01/55

design24

design24 design & build
20 granville road, timperley,
design24uk@outlook.com
07970 765968