

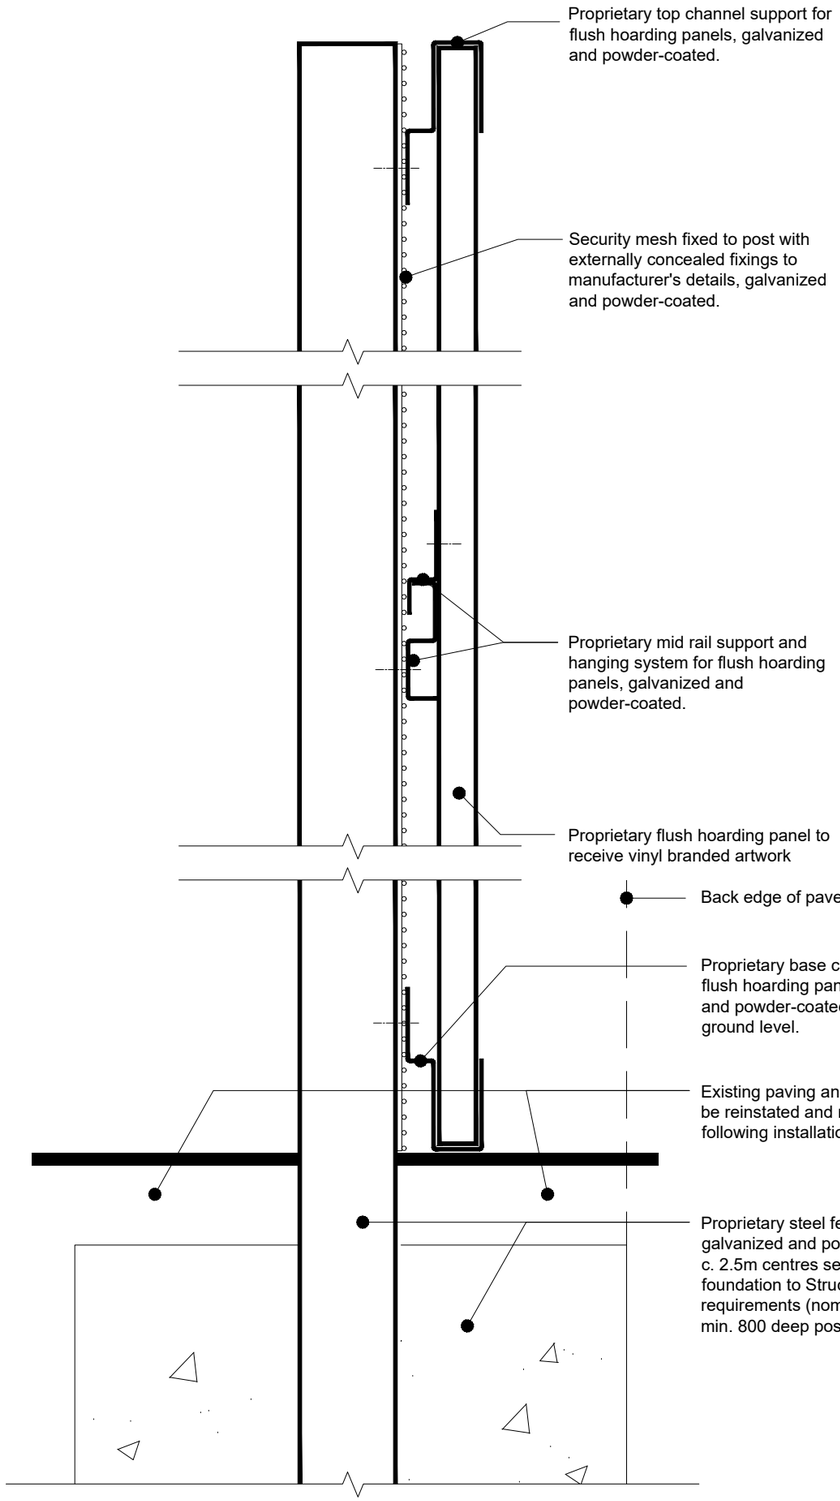


Section Details 1:5

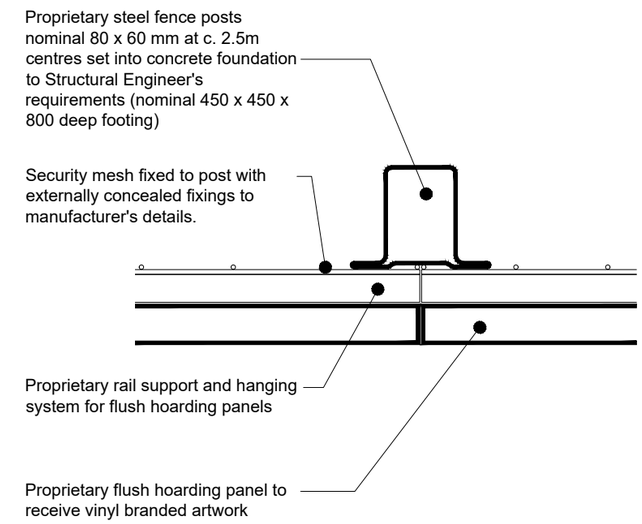

Plan Detail 1:5

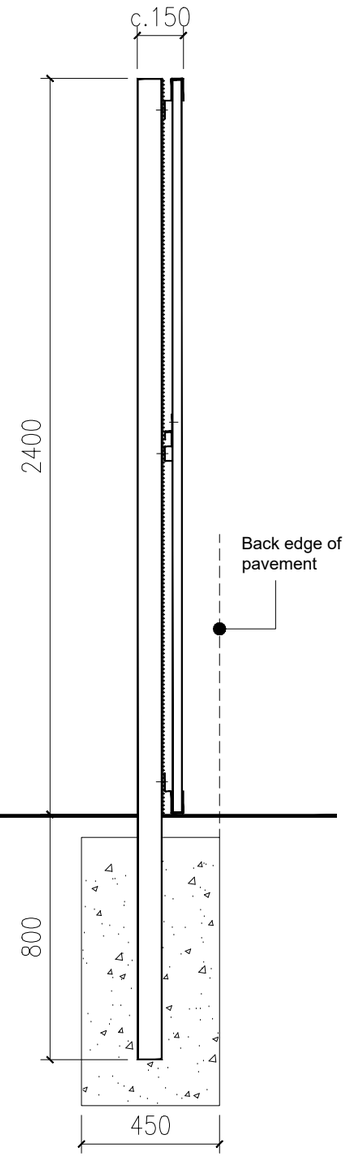

GA Section 1:20

© Bowker SadlerPartnership Limited

- This drawing is the subject of copyright which vests in Bowker Sadler Partnership Limited. It is an infringement of copyright to reproduce this drawing, by whatever means, including electronic, without the express written consent of Bowker Sadler Partnership Limited which reserves all its rights. Bowker Sadler Partnership Limited asserts its rights to be identified as the author of this design

- Report Errors and Omissions to the Architect.
- Check all dimensions on site
- Drawing to be read in conjunction with the Health and Safety Plan and all relevant Risk Assessments

1:5
1:50 1m 2 3

1:20 0.2m 0.4 0.6 0.8 1.0 1.2

Rev.	Date	Drn.		Chkd.
A	17.12.25	DJW	Planning issue	DL

BowkerSadler

Project
Righton Building Service Yard

Client
Manchester Metropolitan University

Drawing
Typical proprietary fence and hoarding panel system detail

Scale	Sheet Size	Drawn	Checked	Date
1:5/1:20	@ A3	DJW	DL	Dec 25

Project No.	Origin'r	Zone	Level	Form	Dscplne	No.	Rev.
25-033 -	BSA -	XX -	XX -	D -	A -	**0012**	A

Status
Planning

Hatherlow House, Hatherlow, Romiley, Stockport SK6 3DY
0161 406 7333 office@bowker-sadler.co.uk www.bowker-sadler.co.uk