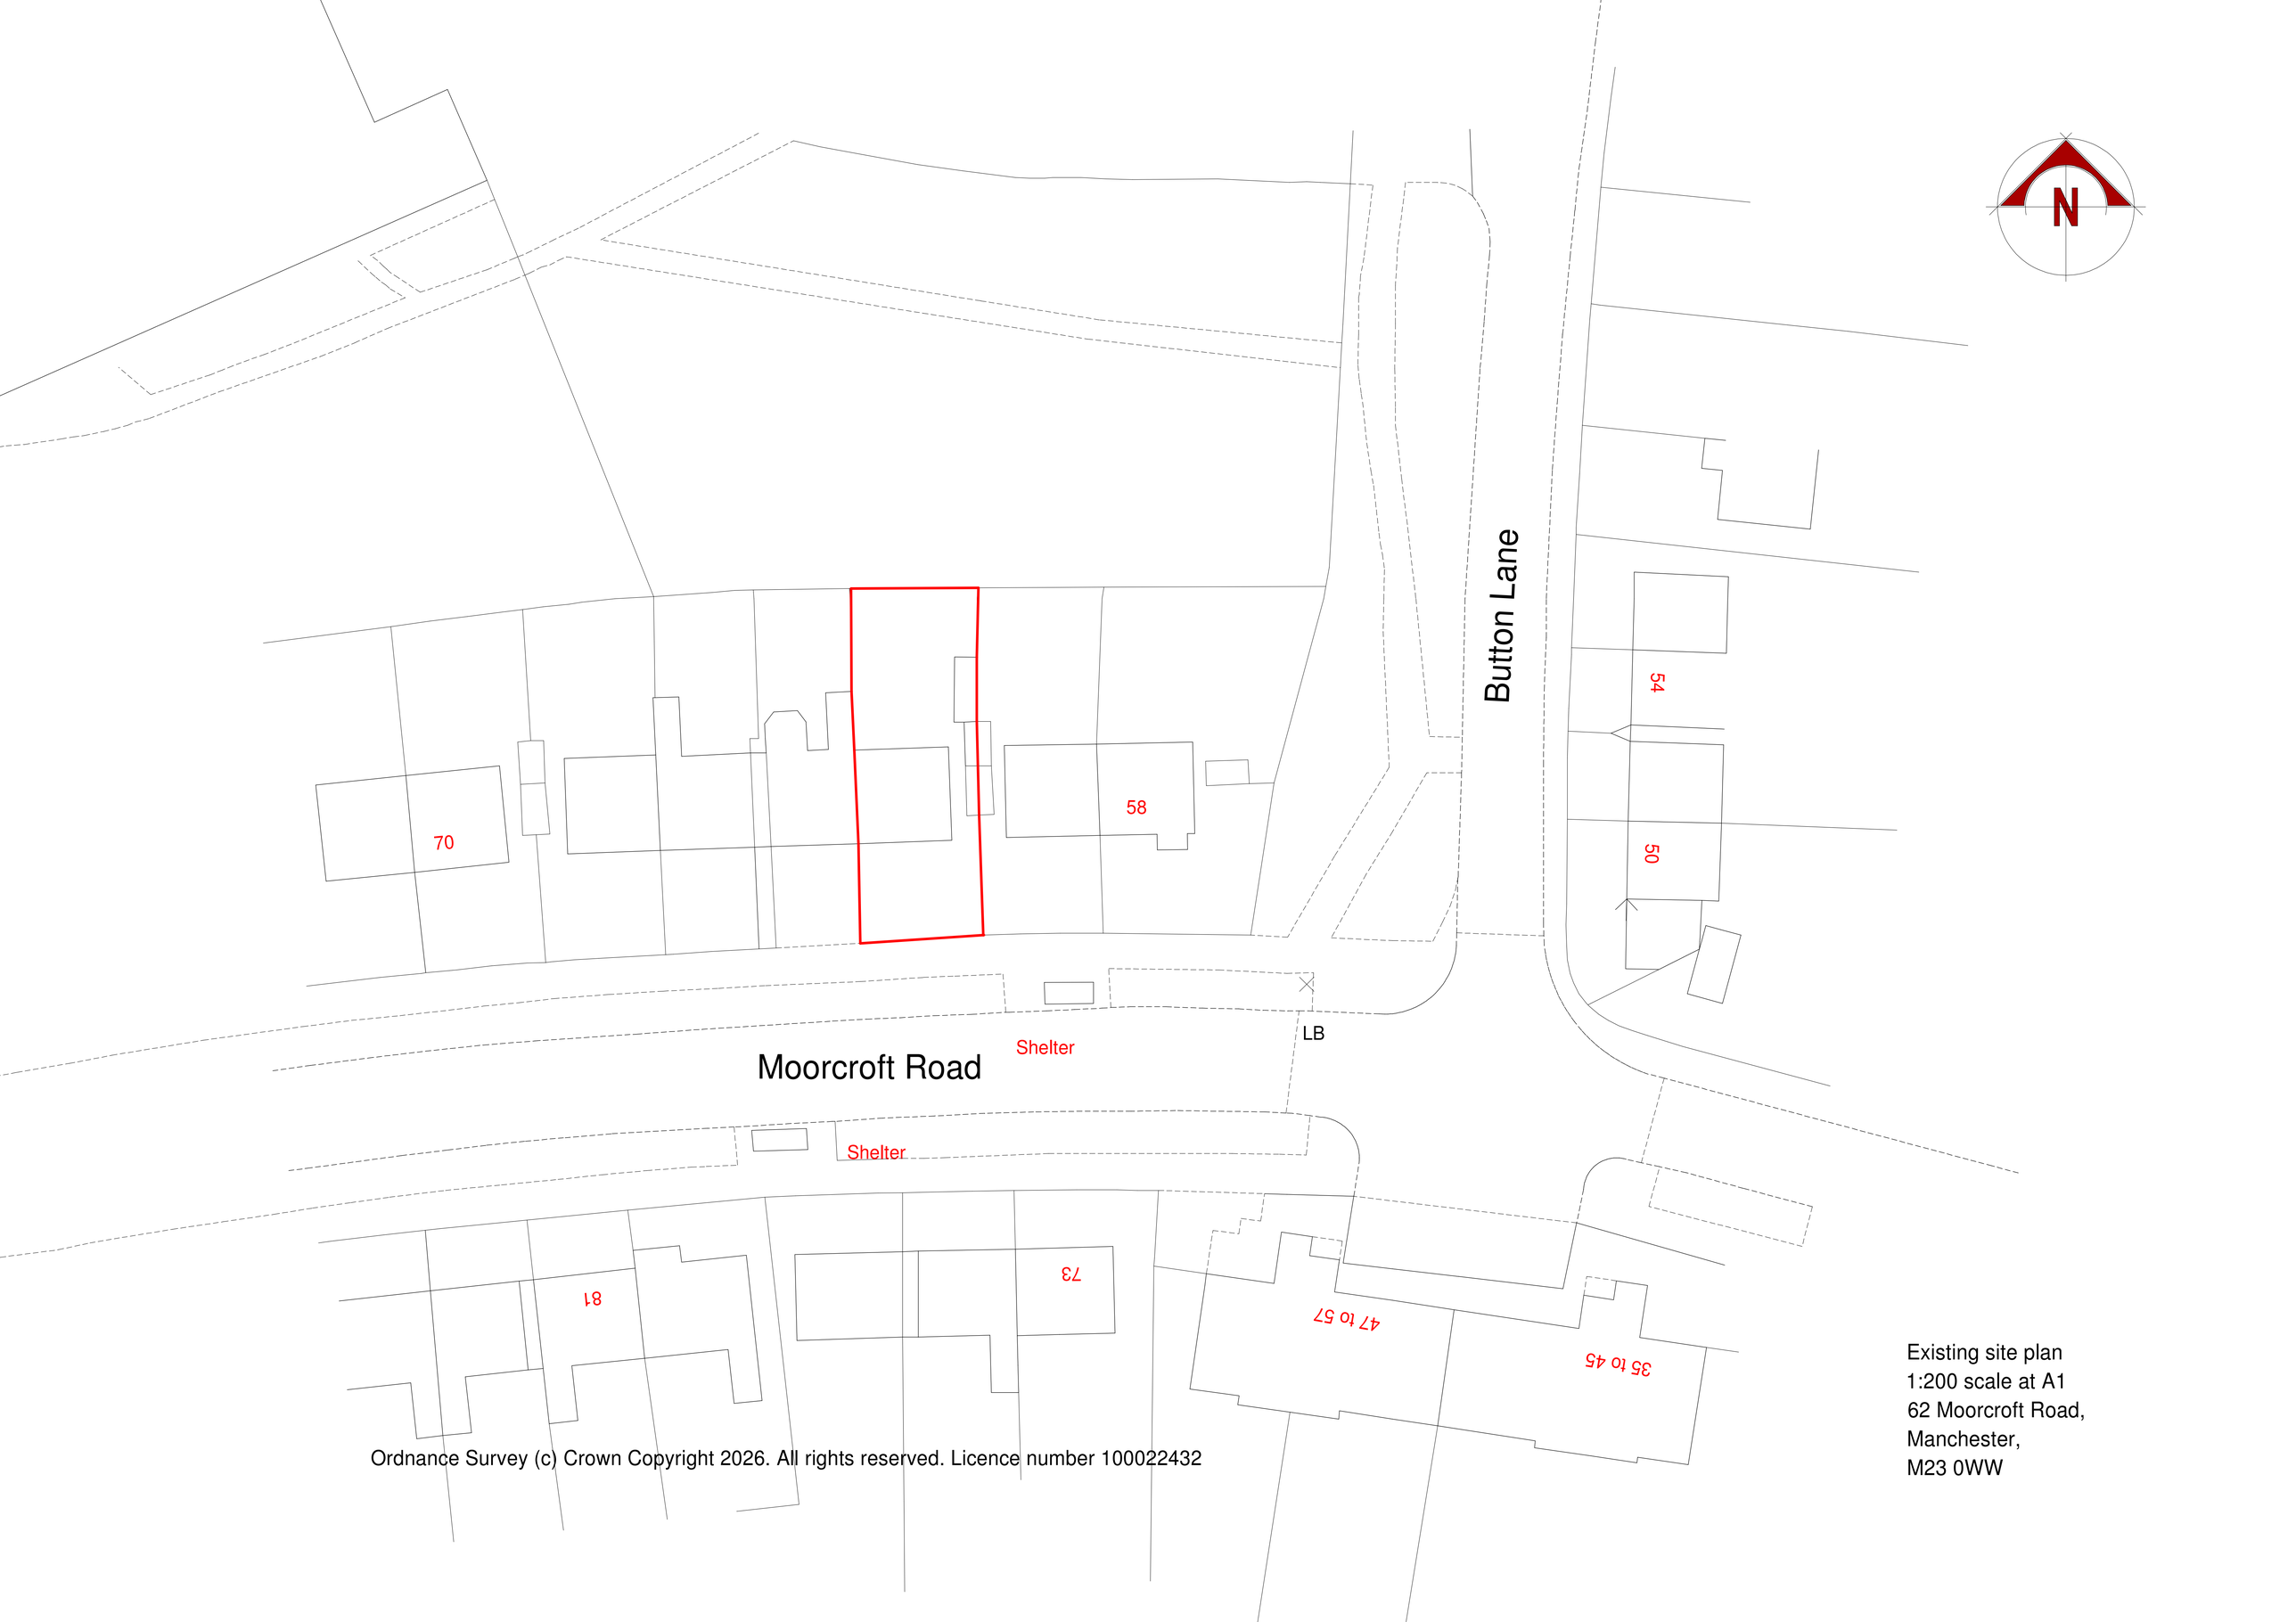


Ordnance Survey (c) Crown Copyright 2026. All rights reserved. Licence number 100022432

Existing site plan
1:200 scale at A1
62 Moorcroft Road,
Manchester,
M23 0WW