



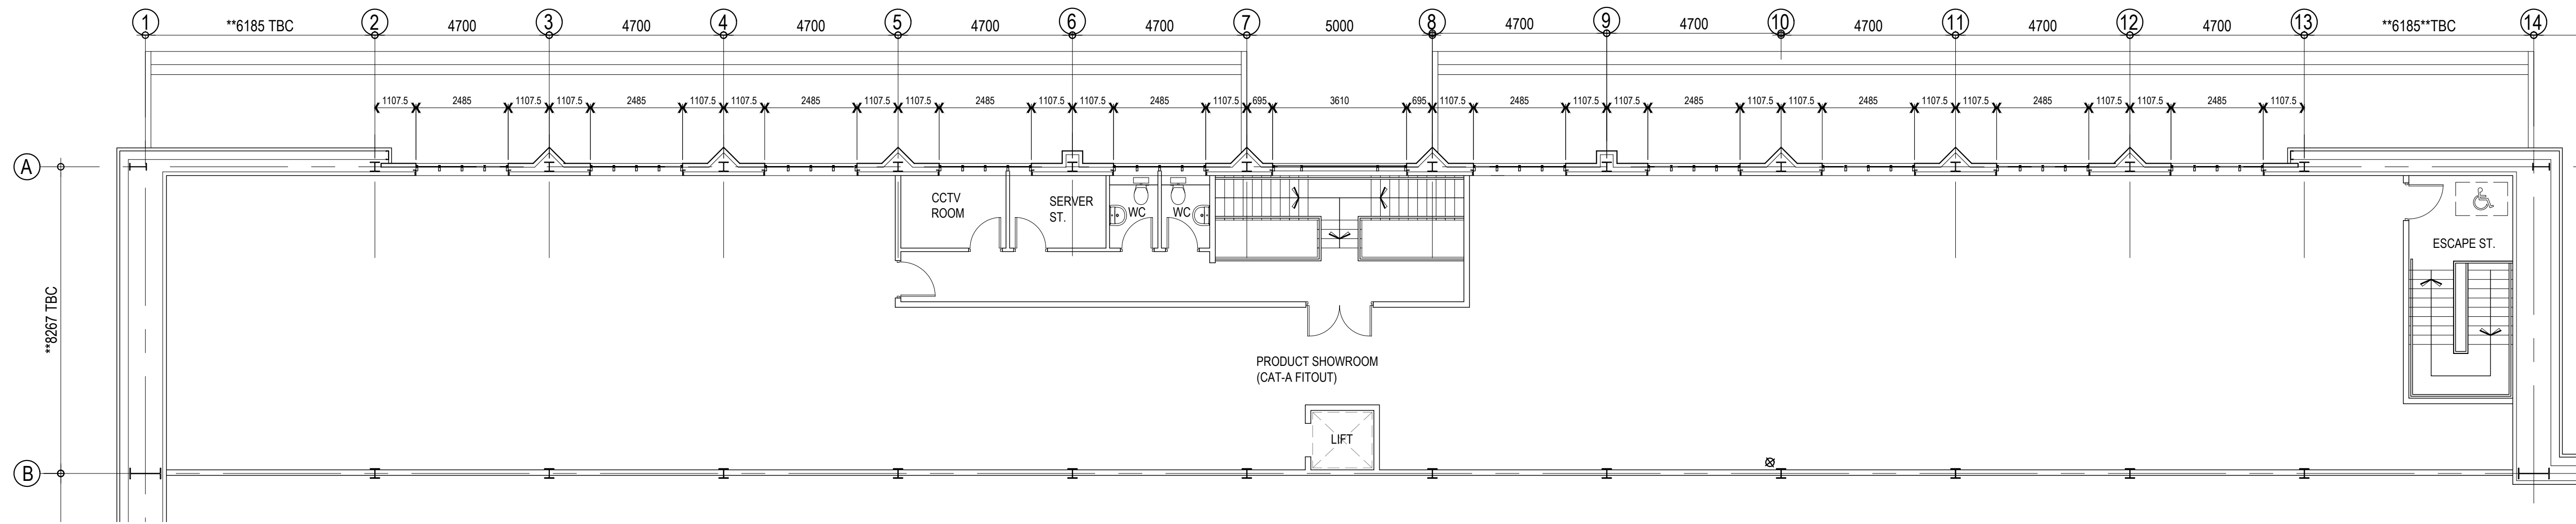


PROPOSED SECOND FLOOR OFFICE / SHOWROOM (Future Fit-out works)
1:100@A1

Escape stair
relocated and
store room
added

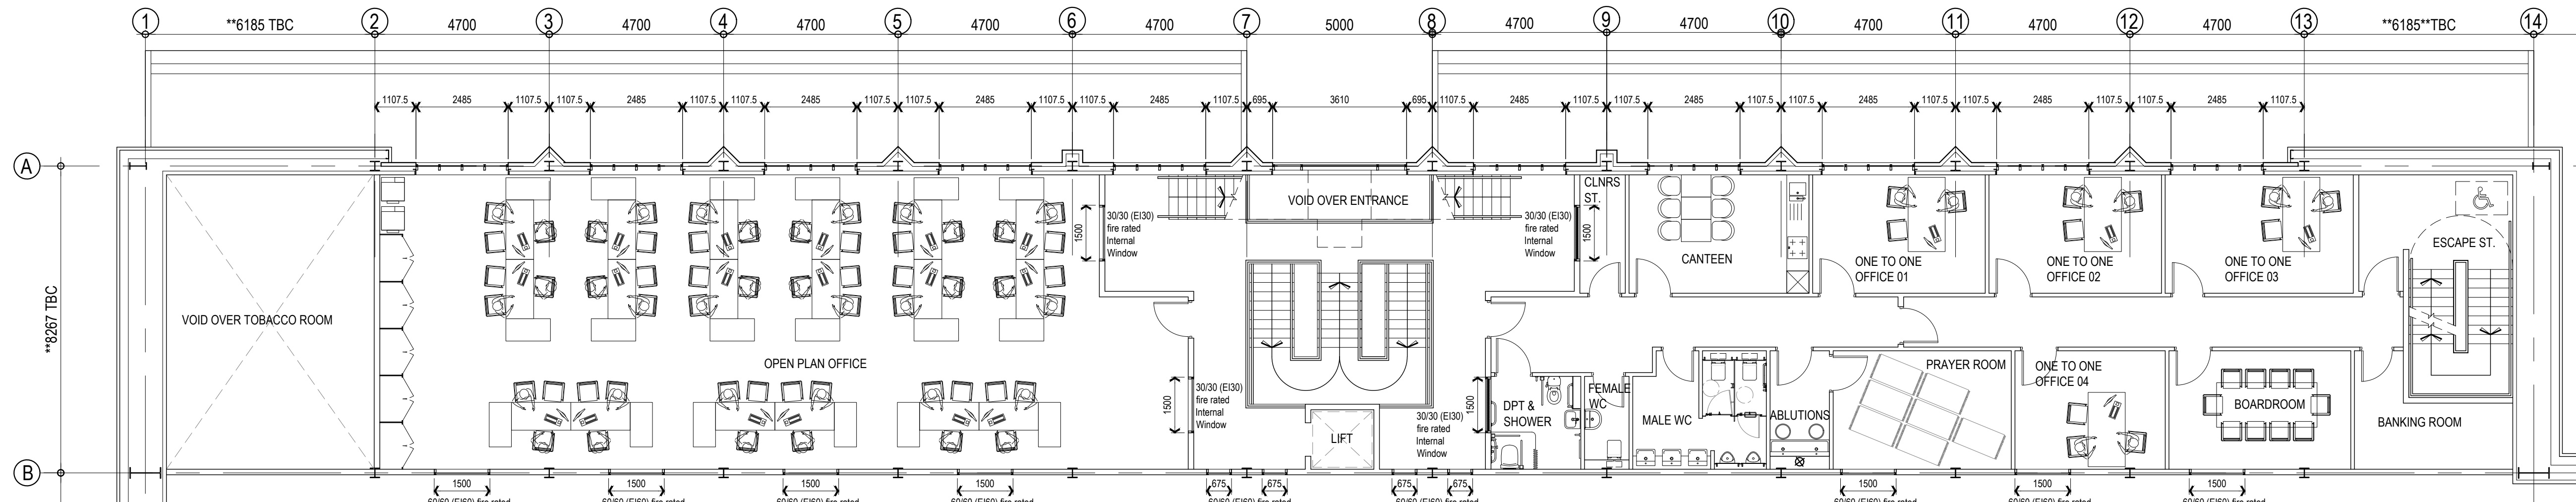

PROPOSED FIRST FLOOR OFFICE BLOCK
1:100@A1

Escape stair
relocated and
store room
added

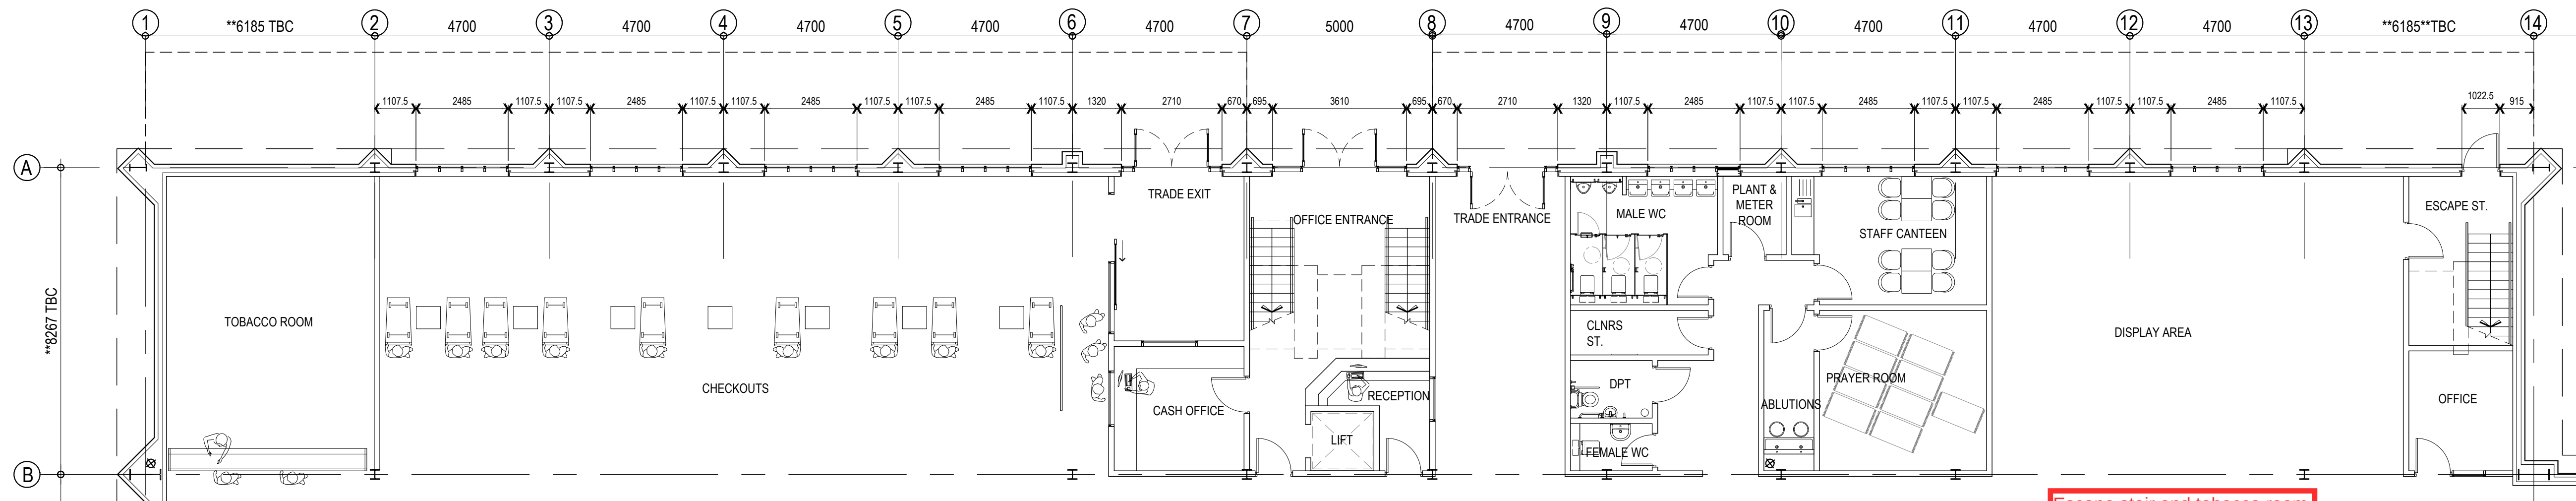

PROPOSED GROUND FLOOR OFFICE BLOCK
1:100@A1

Escape stair and tobacco room
relocated, display area
amended to meat room

- ALL DIMENSIONS AND LEVELS ARE TO BE CHECKED ON SITE.
- ANY DISCREPANCIES ARE TO BE REPORTED TO CUBE ARCHITECTURE AND DESIGN BEFORE ANY WORK COMMENCES.
- THIS DRAWING SHALL NOT BE SCALED TO ASCERTAIN ANY DIMENSIONS. WORK TO FIGURED DIMS ONLY.
- THIS DRAWING SHALL NOT BE REPRODUCED WITHOUT EXPRESS WRITTEN PERMISSION FROM CUBE ARCHITECTURE AND DESIGN.
- TITLE OVERLAY DRAWINGS AND OWNERSHIP BOUNDARIES ARE PRODUCED USING ALL REASONABLE ENDEAVOURS. CUBE ARCHITECTURE AND DESIGN CANNOT BE RESPONSIBLE FOR THE ACCURACY OR SCALE DISCREPANCY OF BASE PLANS SUPPLIED TO THEM.

D	Updated as LPA request	27.07.22	DMR
C	Final Planning Issue	12.02.22	DMR
B	Issued for Planning	04.02.22	DMR
A	Drawing progressed for planning submission	01.02.22	DMR
Rev	Description	Date	By

Status:
PLANNING

Client:
RUSSELLS WHBO

Contract:
PROPOSED NEW BUILD DEVELOPMENT
NEW SMITHFIELD MARKET
MANCHESTER

Drawing:
UNIT 2 OFFICE AREA PLANS

Drawing No: AS763-08	Revision: D	Scales: 1:100@A1
Drawn: DMR	Checked:	Date: JAN '22

CUBE commercial house
architecture and design clearance avenue
trafford park
www.cubearchitecture.net m17 1qs
tel: 0161 848 5893
DO NOT scale from this drawing.