


LOCATION PLAN

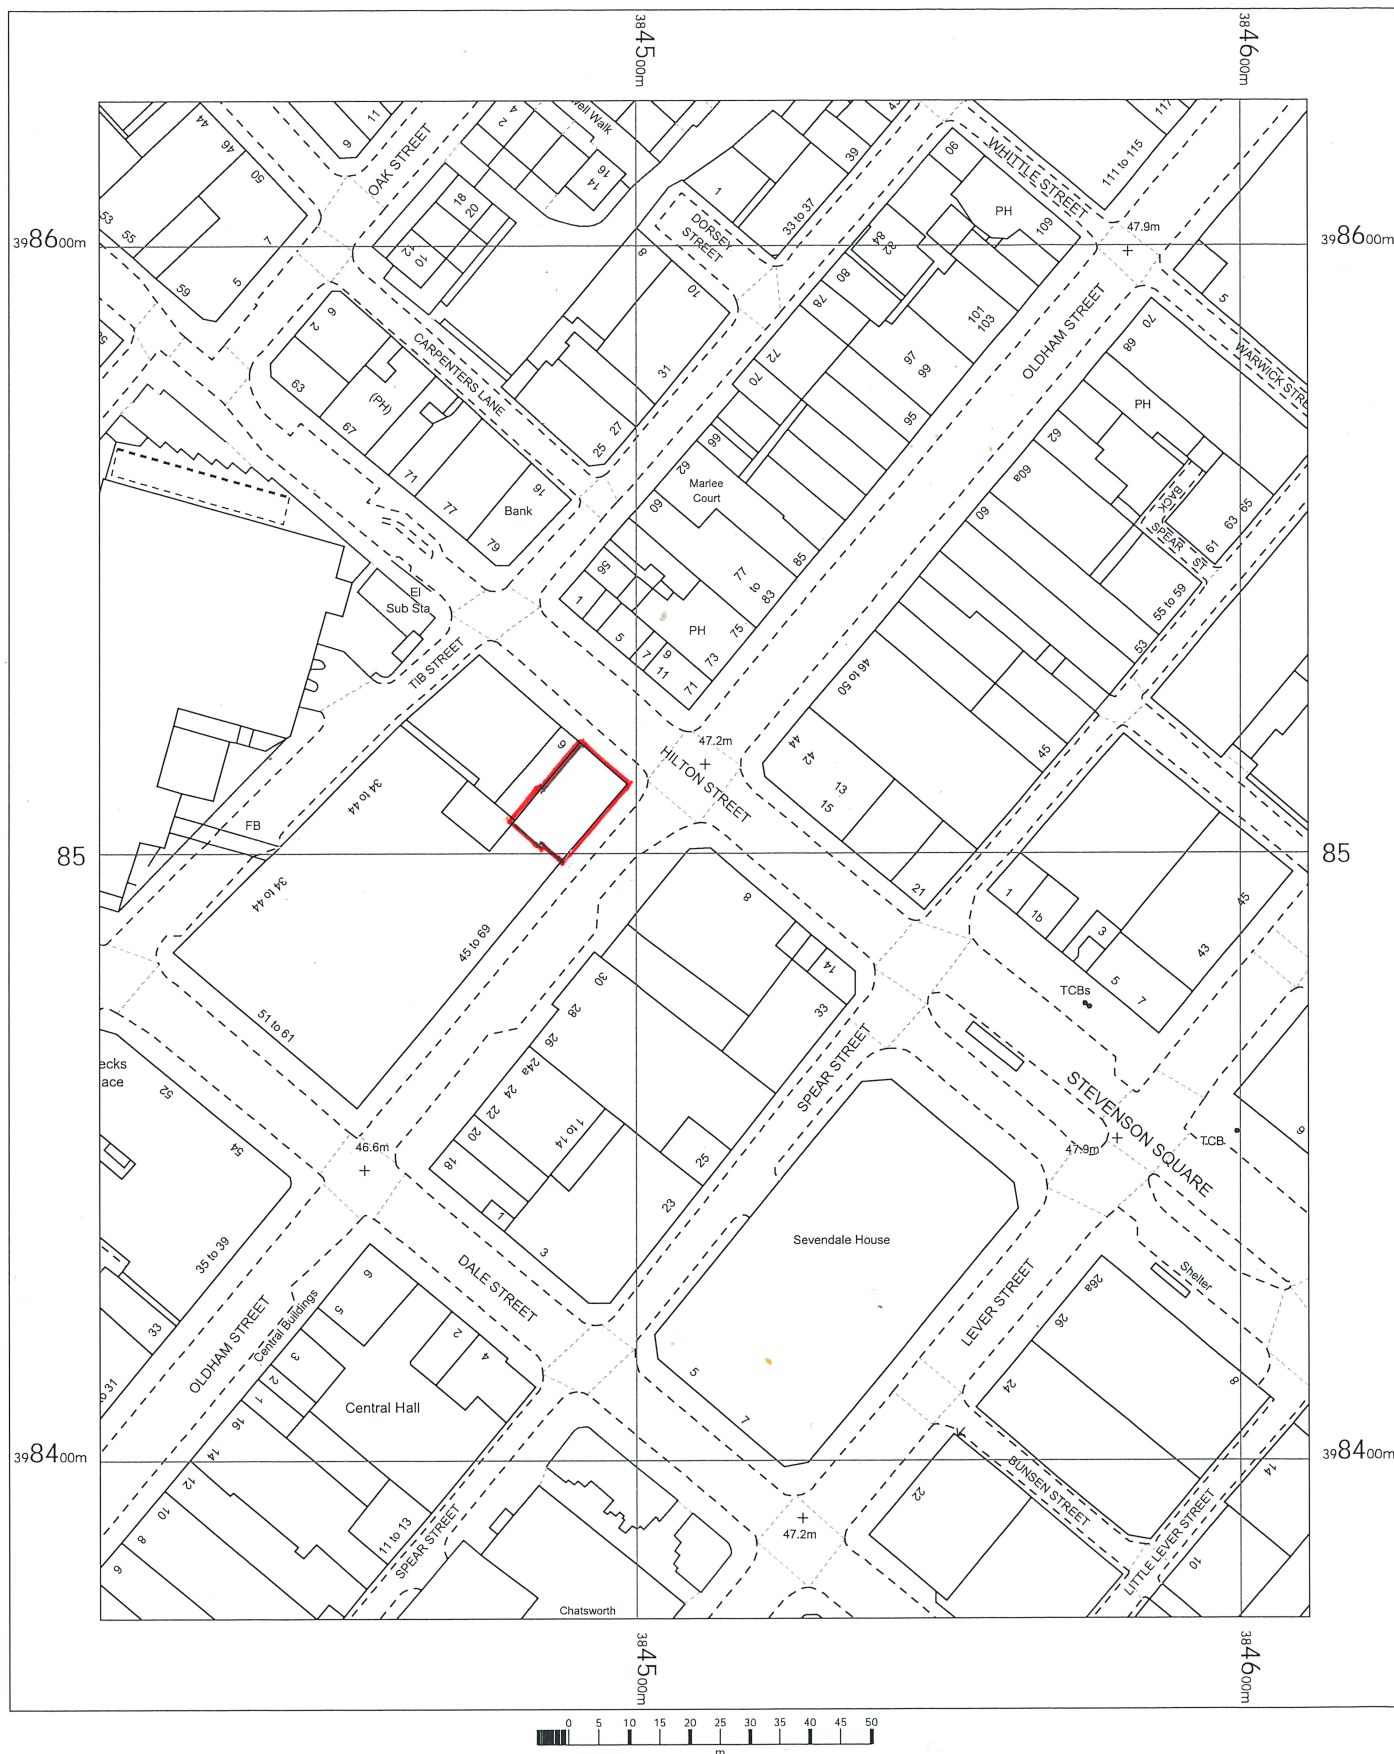

DRG. NO. 2031/10/LP1

OS MasterMap 1250/2500/10000 scale
Friday, March 13, 2026, ID: BW1-01268159
maps.blackwell.co.uk

1:1250 scale print at A4, Centre: 384511 E, 398499 N

©Crown Copyright Ordnance Survey. Licence no.
100041041



BLACKWELL'S
MAPPING SERVICES
PERSONAL & PROFESSIONAL MAPPING
www.blackwellmapping.co.uk

TEL: 0800 151 2612
maps@blackwell.co.uk

