


Foundation and Wall Detail -
700mm Foundation - 150mm cavity on
Concrete Slab.

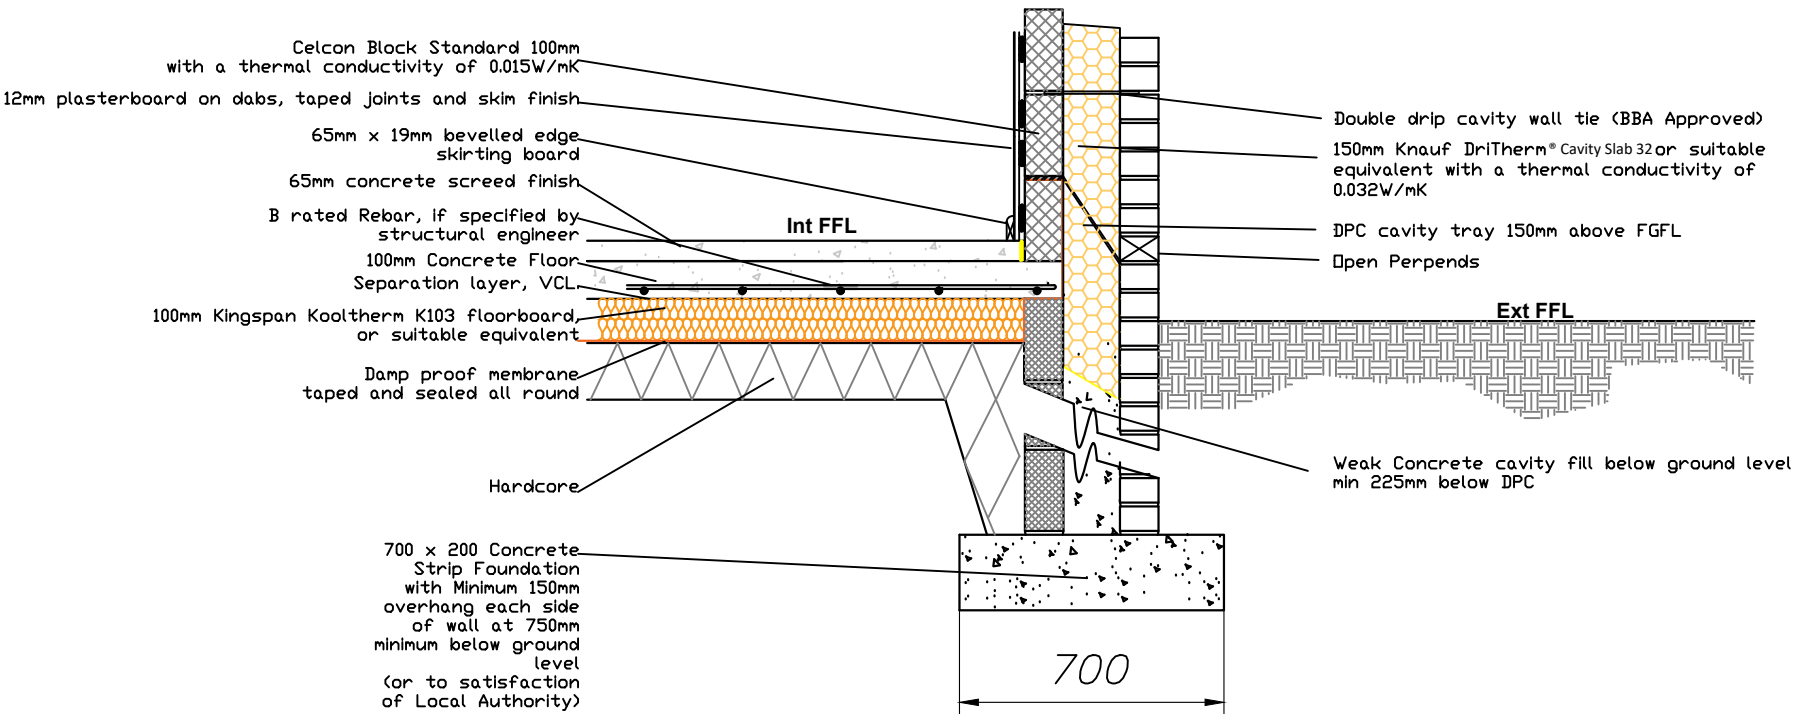

Manchester
Equipment and
Adaptation Service
Phillips Park Road
Beswick
Manchester
M14 7FP

Project:
Master Leon Junior Hart

16 Amberley Drive
Newall Green
Manchester
M23 2RH

Drawn By:

PN

Date:

26/01/2025

Scale:

1/20

Drawing No:

1



Manchester
Equipment &
Adaptations
Partnership