


Miles Platting, Manchester, Apollo Pub
Jigsaw North

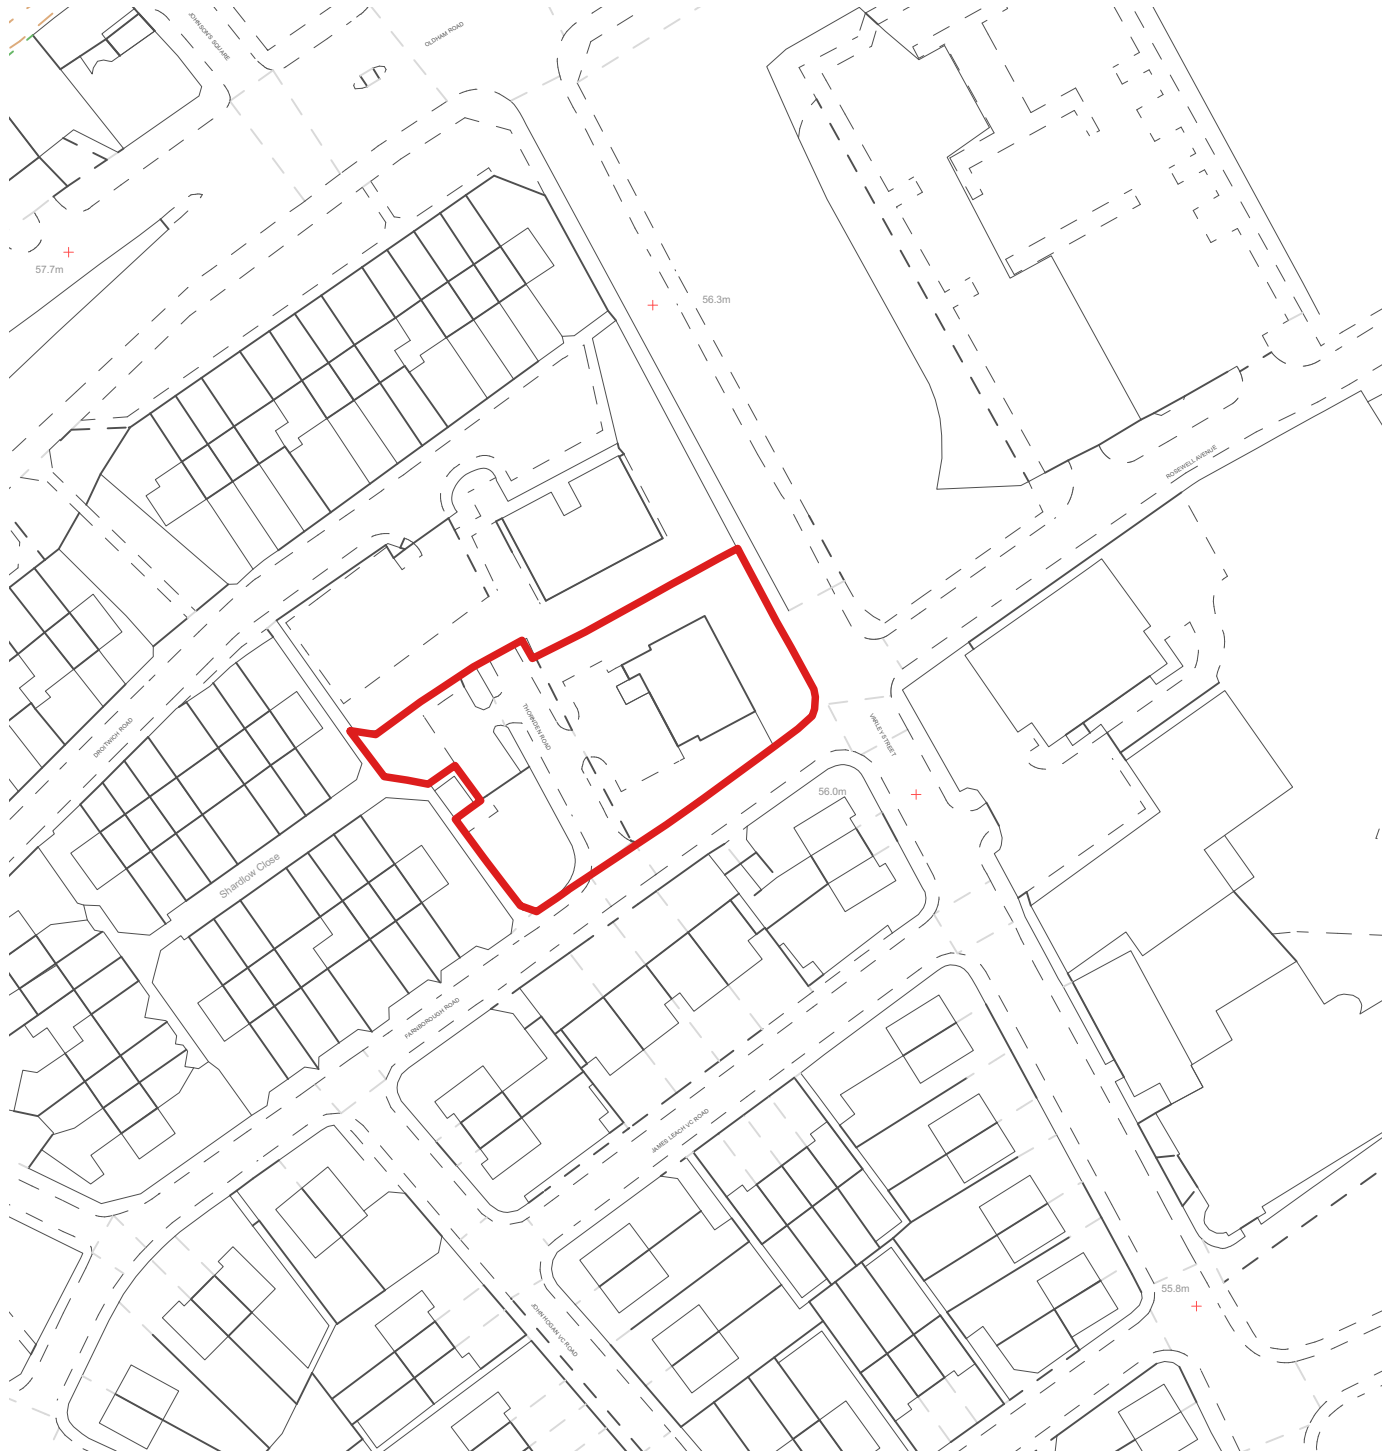

Drawing Title: Apollo Pub Site - Location Plan revision:
Date: 09.06.2025 revision notes:
Drawing no: 1349-AP-100
Scale: 1:1250 @ A4
Drawn: NS

DK-Architects

26 Old Haymarket
Liverpool
L1 6ER
0151 231 1209 T
mail@dk-architects.com E
www.dk-architects.com W