Note: This drawing is based on topographical survey carried out by iG Surveys Limited (drawing no J521-01 dated 19th July 2024)

Note: Ordnance Survey data indicated for context purposes only

Note: This drawing is to be used for 'Proposed Site Plan' purposes only

This drawing to be read in conjunction with Portakabin Limited drawing numbers:

PTK-A1-00-D-A-1801 - Ground Floor Plan & Elevations
PTK-A1-00-D-A-1802 - Existing Site Plan

This drawing is to be read in conjunction with all relevant M&E Consultant detail design drawings and specifications

This drawing is to be read in conjunction with Arbtech - CEMP-Habitat Management and Monitoring Plan Issue 01 dated 12th January 2026

Copyright Portakabin Limited 2025.

Porta and Portakabin are registered trademarks.

This drawing is the property of Portakabin Limited. It must not be copied, reproduced or divulged to anyone without written permission.

Do not scale off this drawing. All discrepancies to be reported to Portakabin Limited.

Rev:	Date:	Description:	By:	Chk:
P01	21/01/26	First Issue	MC	SPM

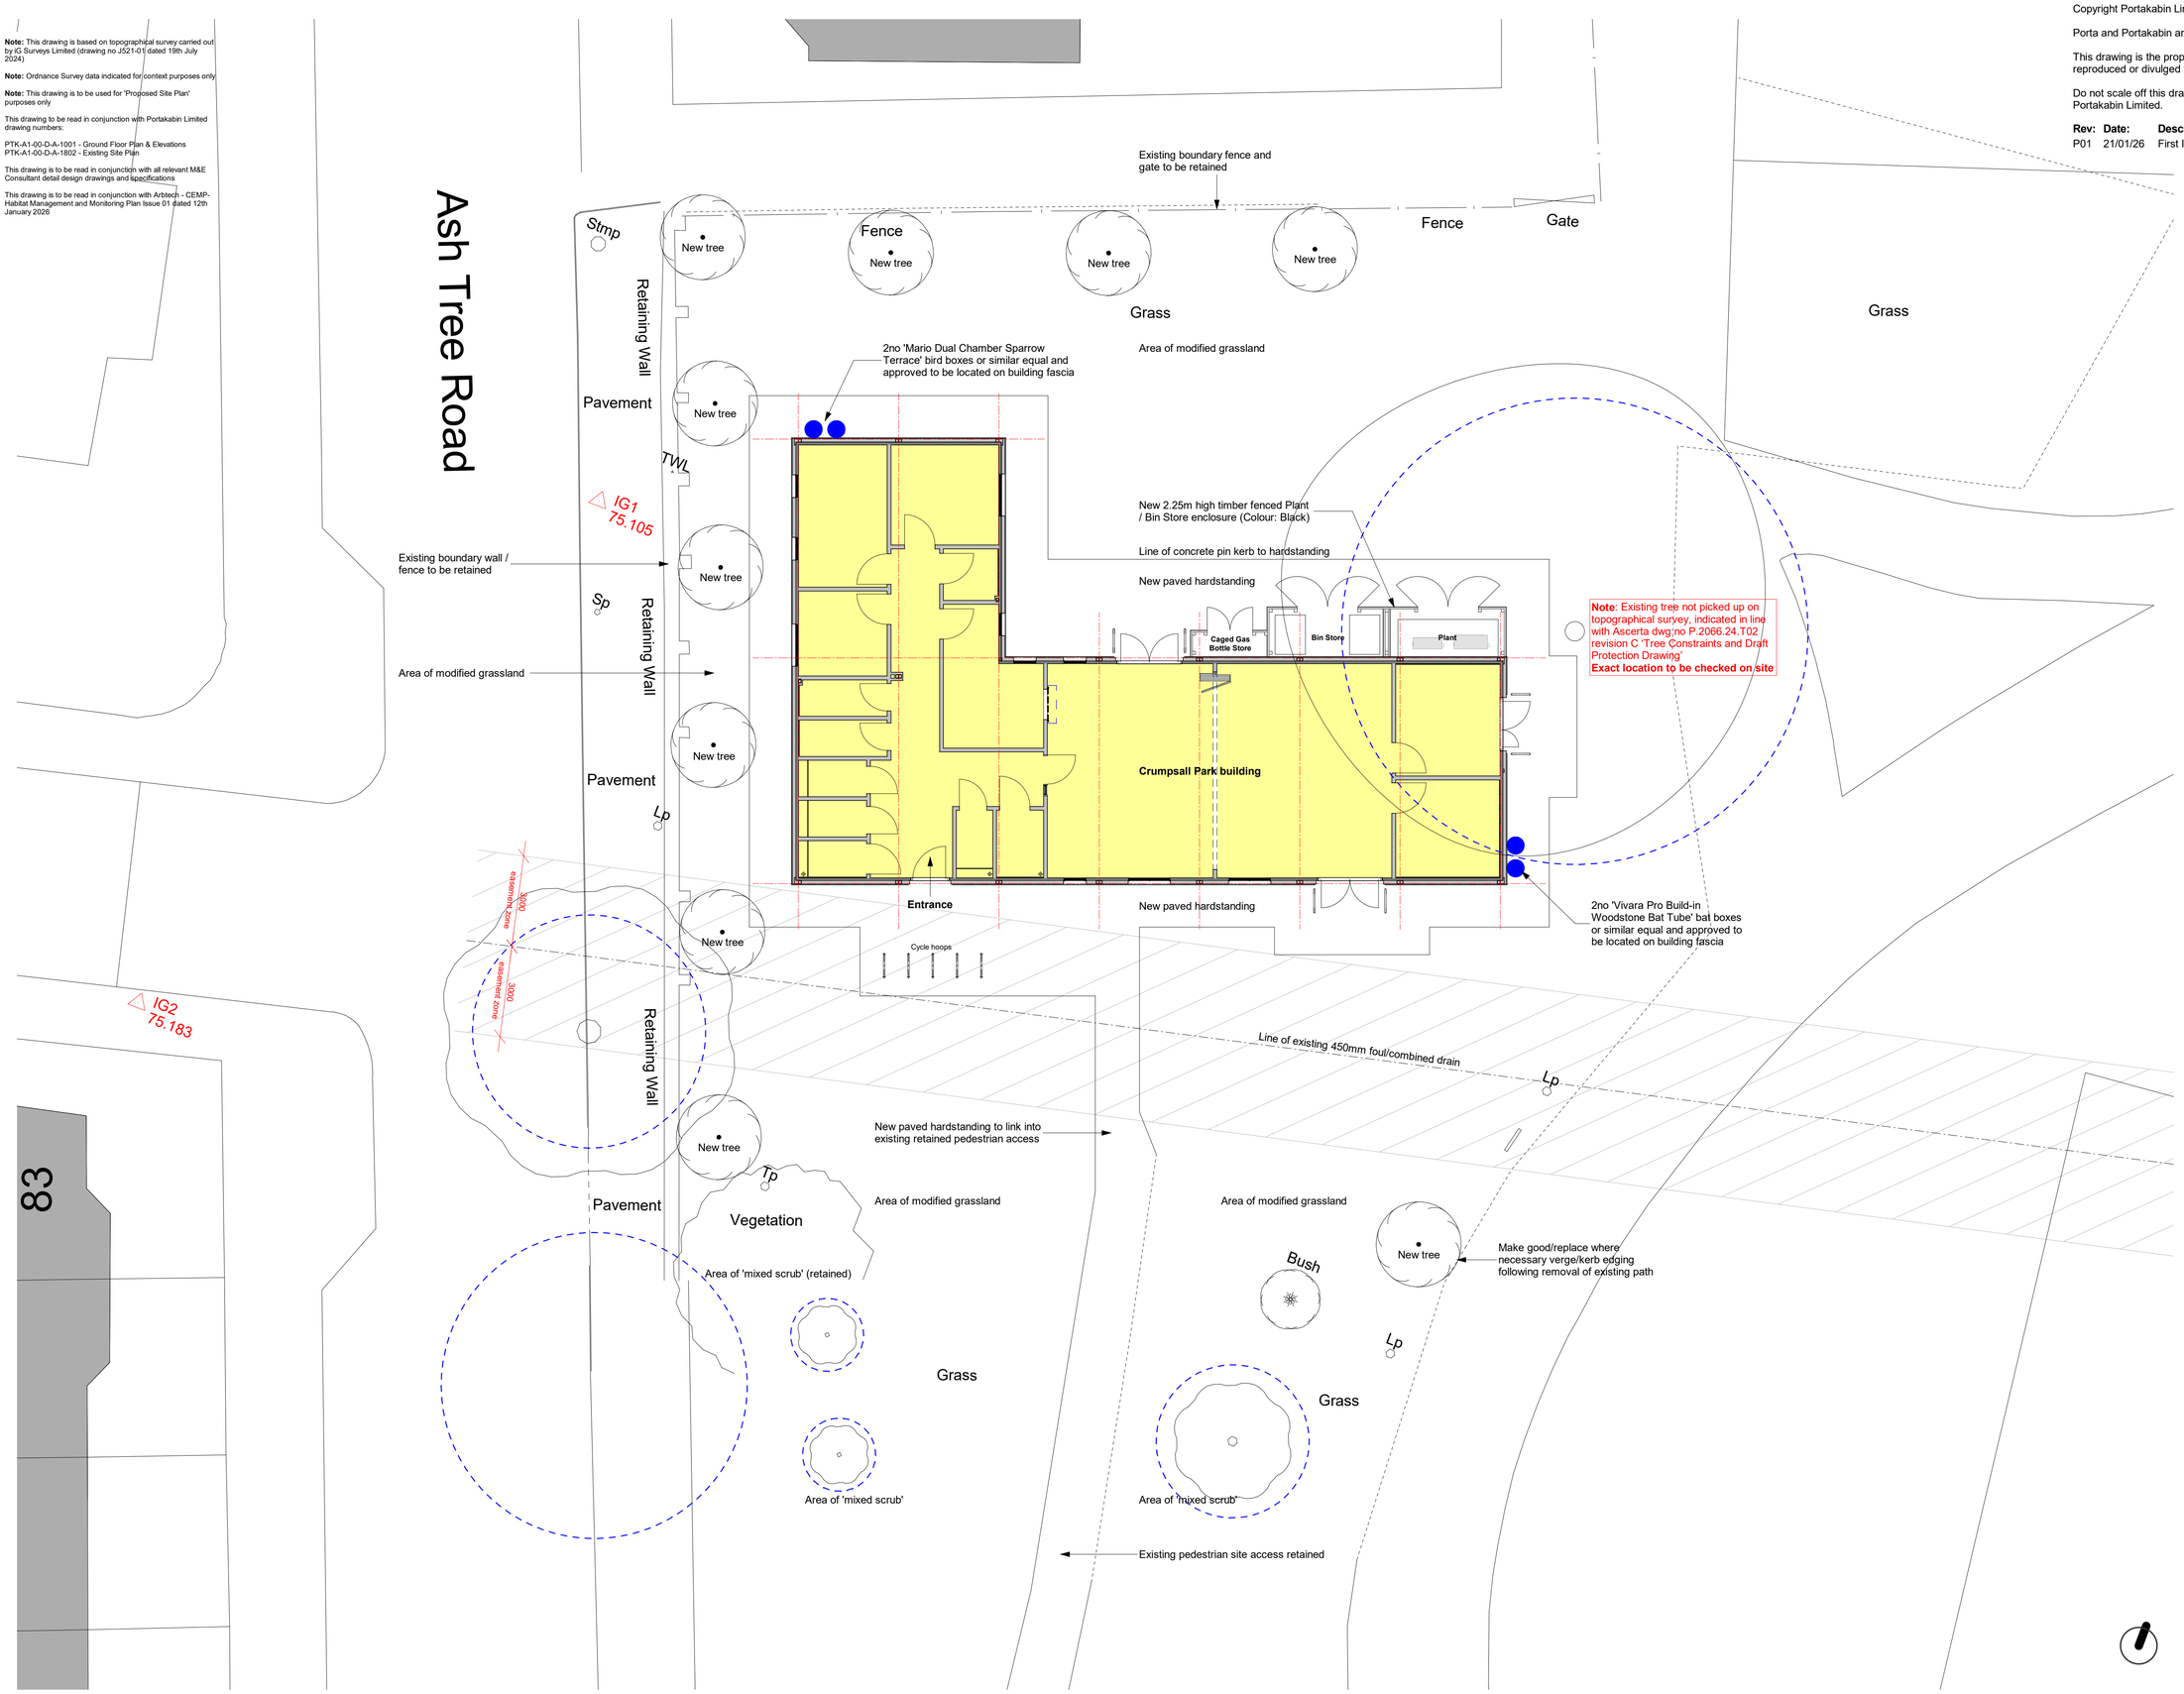

Portakabin

Status:	Purpose Of Issue:
S0	Preliminary

Client:
Turner & Townsend

Project:
YIF 20 Crumpsall Park

Title:
Proposed Site Plan

Scale @ A1:	Date:	Drawn By:	Checked By:
1 : 100	21/01/26	MC	SPM

Opportunity Number:	Project Number:
OPP1374276	16973

Document Number:	Rev:
PTK - A1 - 00 - D - A - 1803	**P01**