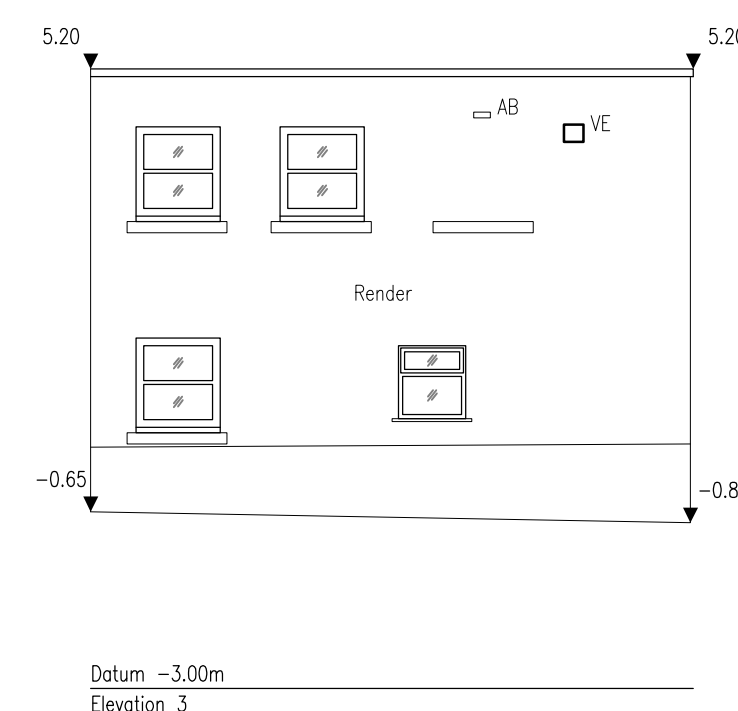
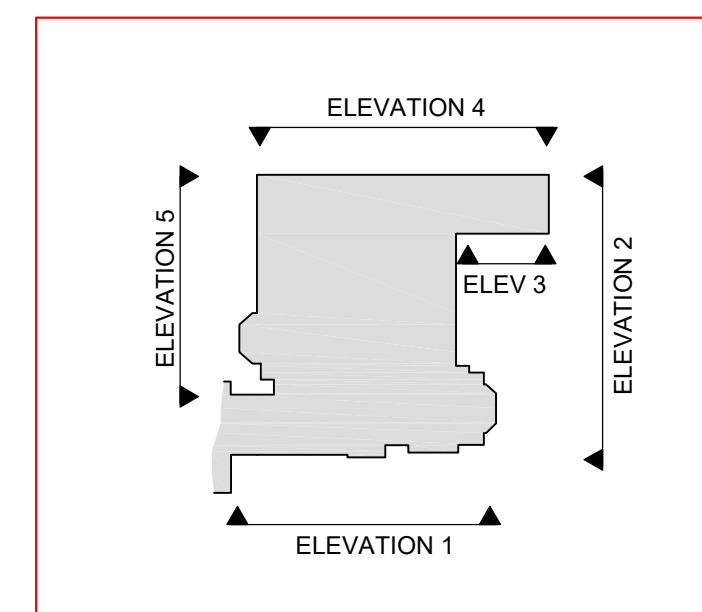
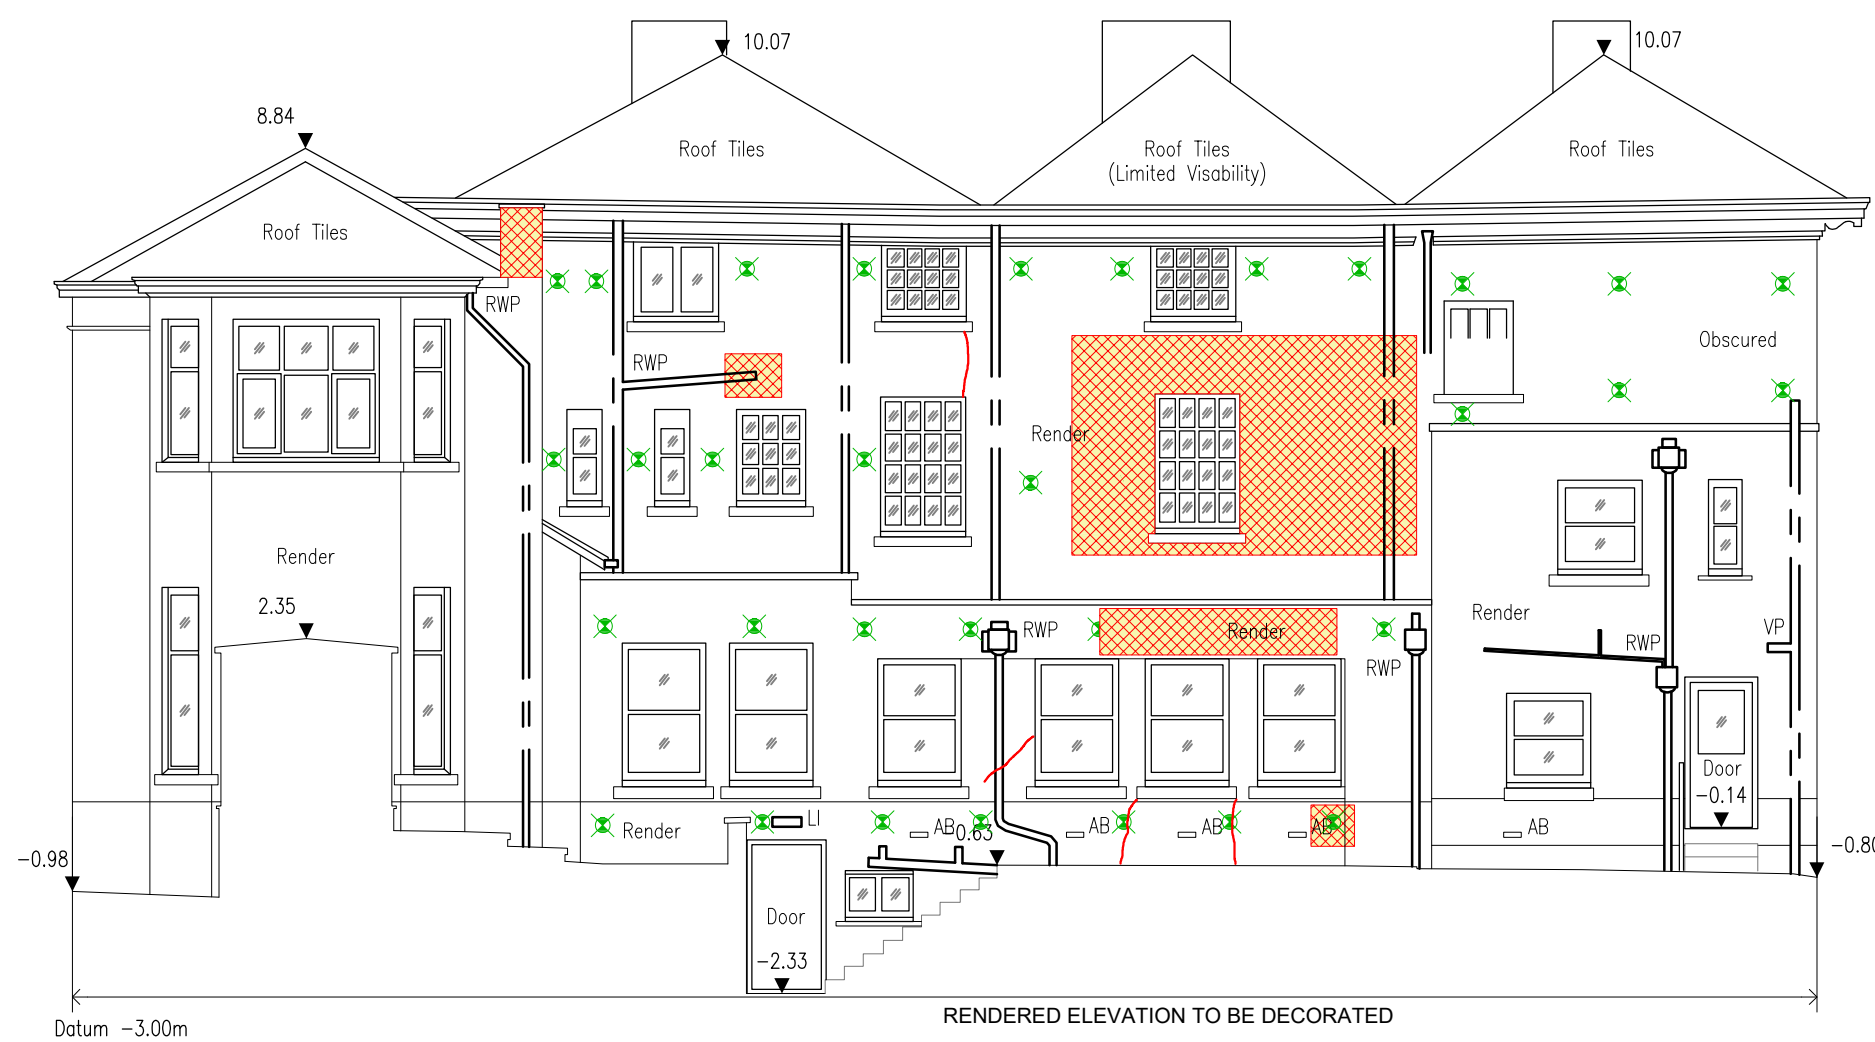


[illegible]

ALL DEFECTS LOCATED AND IDENTIFIED ON THE DRAWINGS ARE INDICATIVE. THE FULL AND
LOCATION ARE TO BE DETERMINED ON SITE. AVAILABLE PREVISIONS ARE AVAILABLE
A FULL TAP TEST OF THE EXISTING FACADES TO BE UNDERTAKEN TO DETERMINE THE
COMPOSITION AND STRENGTH OF ADHESION BETWEEN THE EXISTING RENDER AND MASONRY
SUBSTRATE.
THE CONTRACTOR IS TO ALLOW FOR THE ANALYSIS OF THE EXISTING MORTAR AND RENDER
TO BE UNDERTAKEN BY THE DESIGNING AGGREGATE. CONSENT FROM WORKING COMMENCE
ALLOW FOR UNDERTAKING CONTROLLED SAMPLE AREA (1x2) OF IN-POINTING AND RENDER
AN AREA TO BE ADDRESS PRIOR TO UNDERTAKING FURTHER WORKS. CONTROL SAMPLE TO
RENDER MORTAR / RENDER MIXTURE TO BE COORDINATED POINTING / RENDER
MORTAR / RENDER MIX AND POINTING PROFILE / FINISH.
REFER TO THE TECHNICAL SPECIFICATION PRESUMES COMPLIANCE FOR SPECIFIC
TECHNOLOGY AND MATERIAL REQUIREMENTS FOR REMEDIAL MEASURES.

- [illegible]

CONTRACTOR NOT TO SCALE OFF DRAWINGS. ALL DIMENSIONS TO BE CHECKED ON SITE PRIOR TO COMMENCEMENT.

ALL WORKS SHALL BE IN FULL COMPLIANCE WITH THE CURRENT BRITISH STANDARDS, BUILDING REGULATIONS AND RELEVANT STATUTES. THE CONTRACTOR MUST CARRY OUT THE WORKS CONFORMING TO ALL CURRENT HEALTH AND SAFETY LEGISLATION.

Site

St Anselm Hall
Manchester, M14 5BX

**The University
of Manchester**

Client

Directorate of Estate and Facilities
Beyer Building
Oxford Road
Manchester
M13 9PL

Suitability Description:			
Listed Building Application			
Designed	AB	Date Feb 26	Signed
Drawn	IH	Date Feb 26	Signed
Checked	AB	Date Mar 26	Signed
Approved	CN	Date Mar 26	Signed
Scale:	1:100	Datum:	-
Original Size:	A1	Grid:	SJ 85904 95304
Suitability Code:	-	Project Number:	PN_9140

PROJECT: **Roofing Works**

TITLE: Existing Elevations
Render Defect Locations

Registered office:
ARCADIS
80 Fenchurch St,
London
EC3M 4BY

Coordinating office:
ARCADIS
80 Fenchurch St,
London
EC3M 4BY
Tel: 44 (0)20 7812 2000

www.arcadis.com

Drawing Number: 9140 006

Revision:	00
Copyright reserved	