


NOTES

The designs and details on this drawing are copyright and must not be reproduced without the written permission of the designer.

Contractors are to check all sizes and dimensions before setting out any site or shop work. Any errors or discrepancy to be reported to the designer.


REVISIONS

DATE

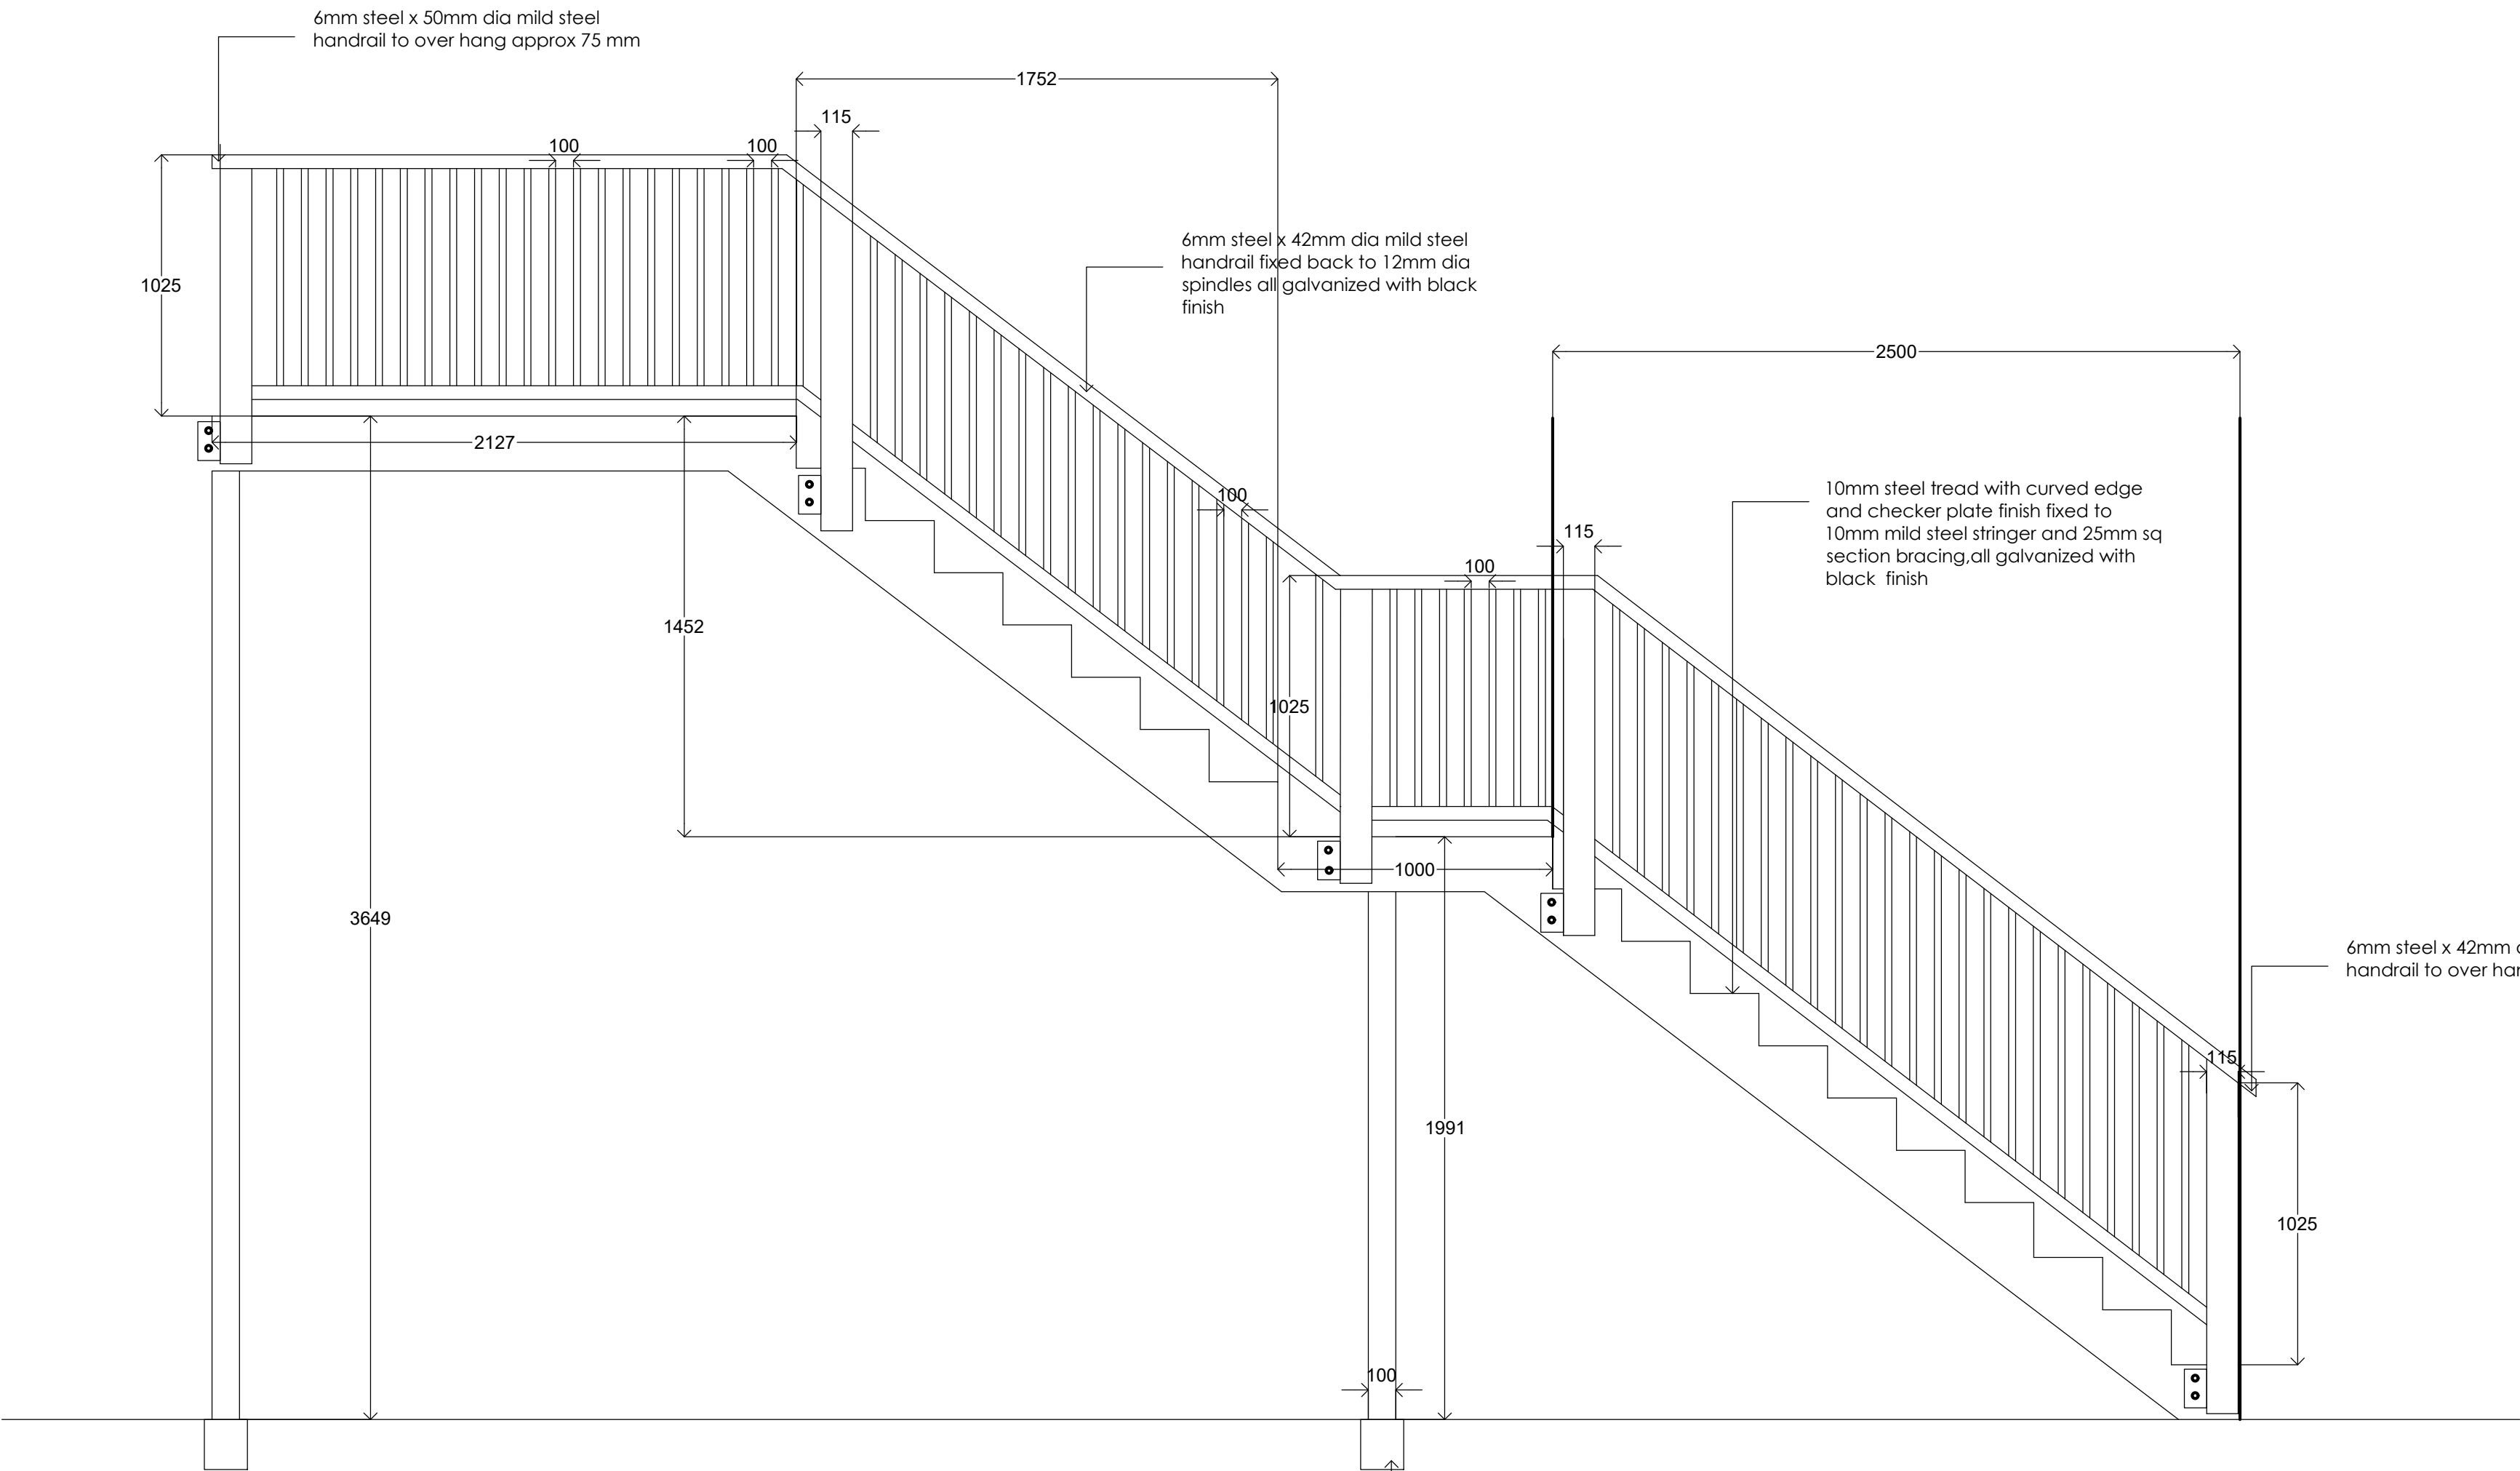


EMERGENCY STAIRCASE ELEVATION
scale 1:20

EMERGENCY STAIRCASE BLOW UP
SECTION AND PLAN DETAIL OF HANDRAIL
scale 1:5

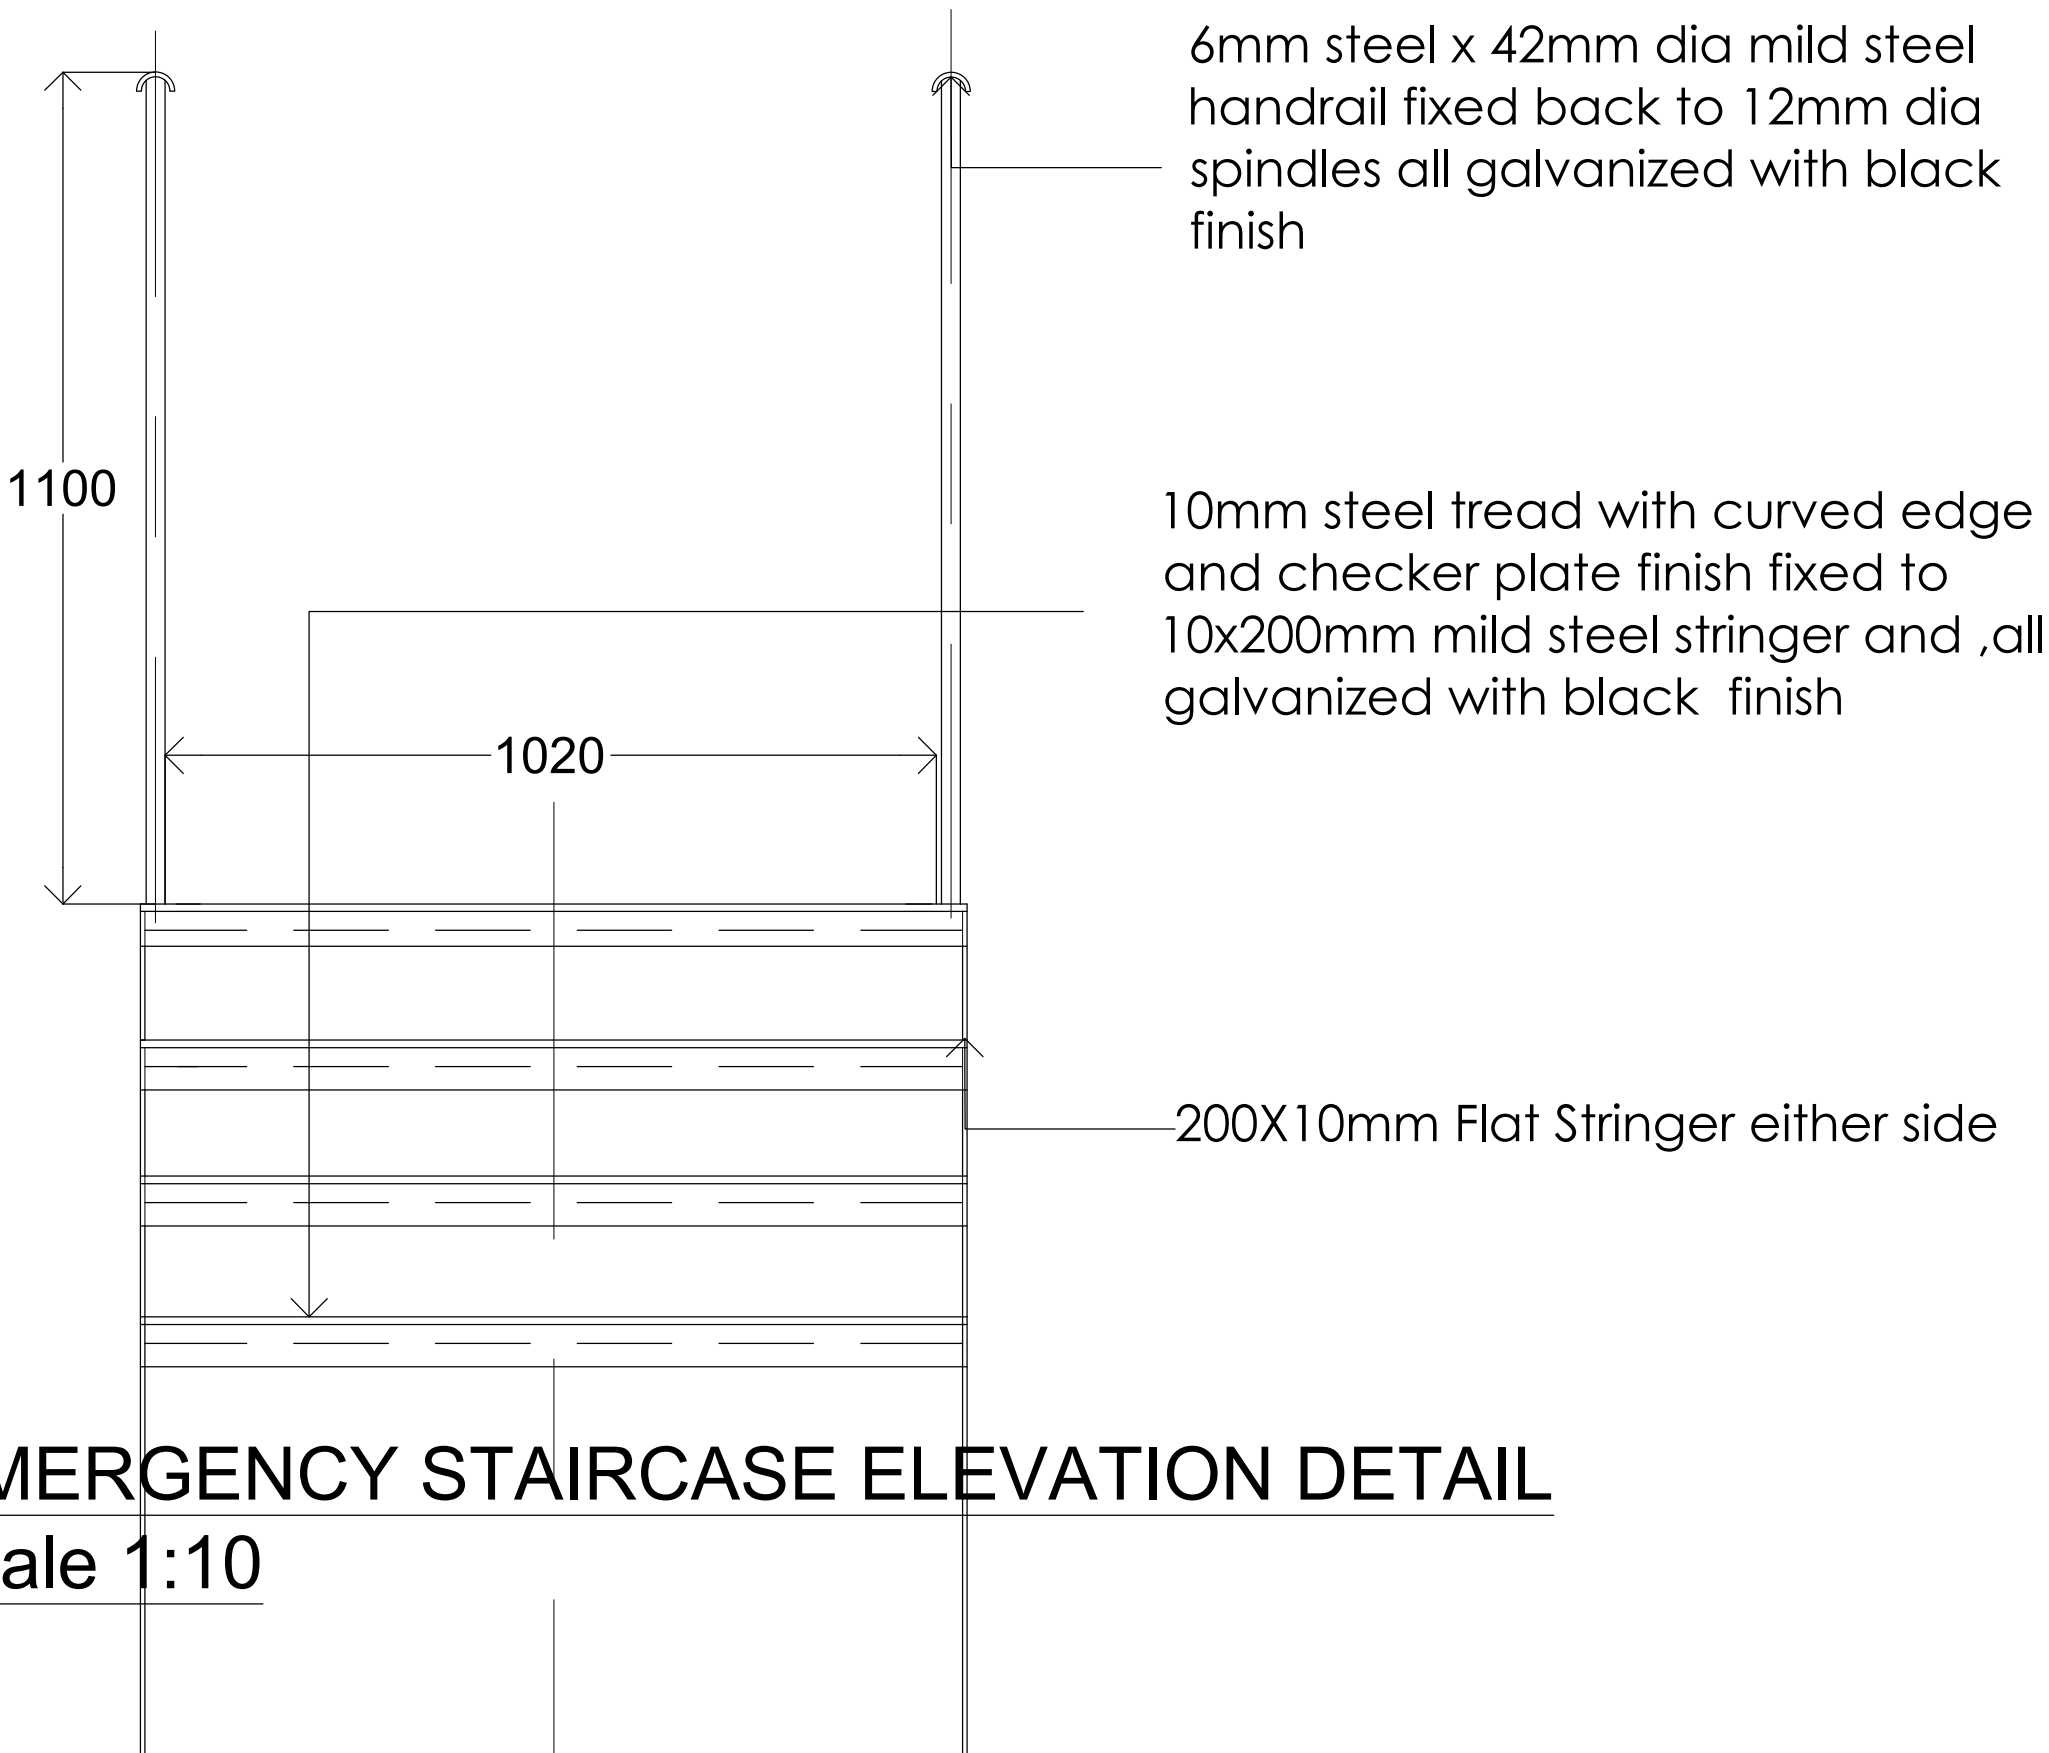

EMERGENCY STAIRCASE ELEVATION DETAIL
scale 1:10

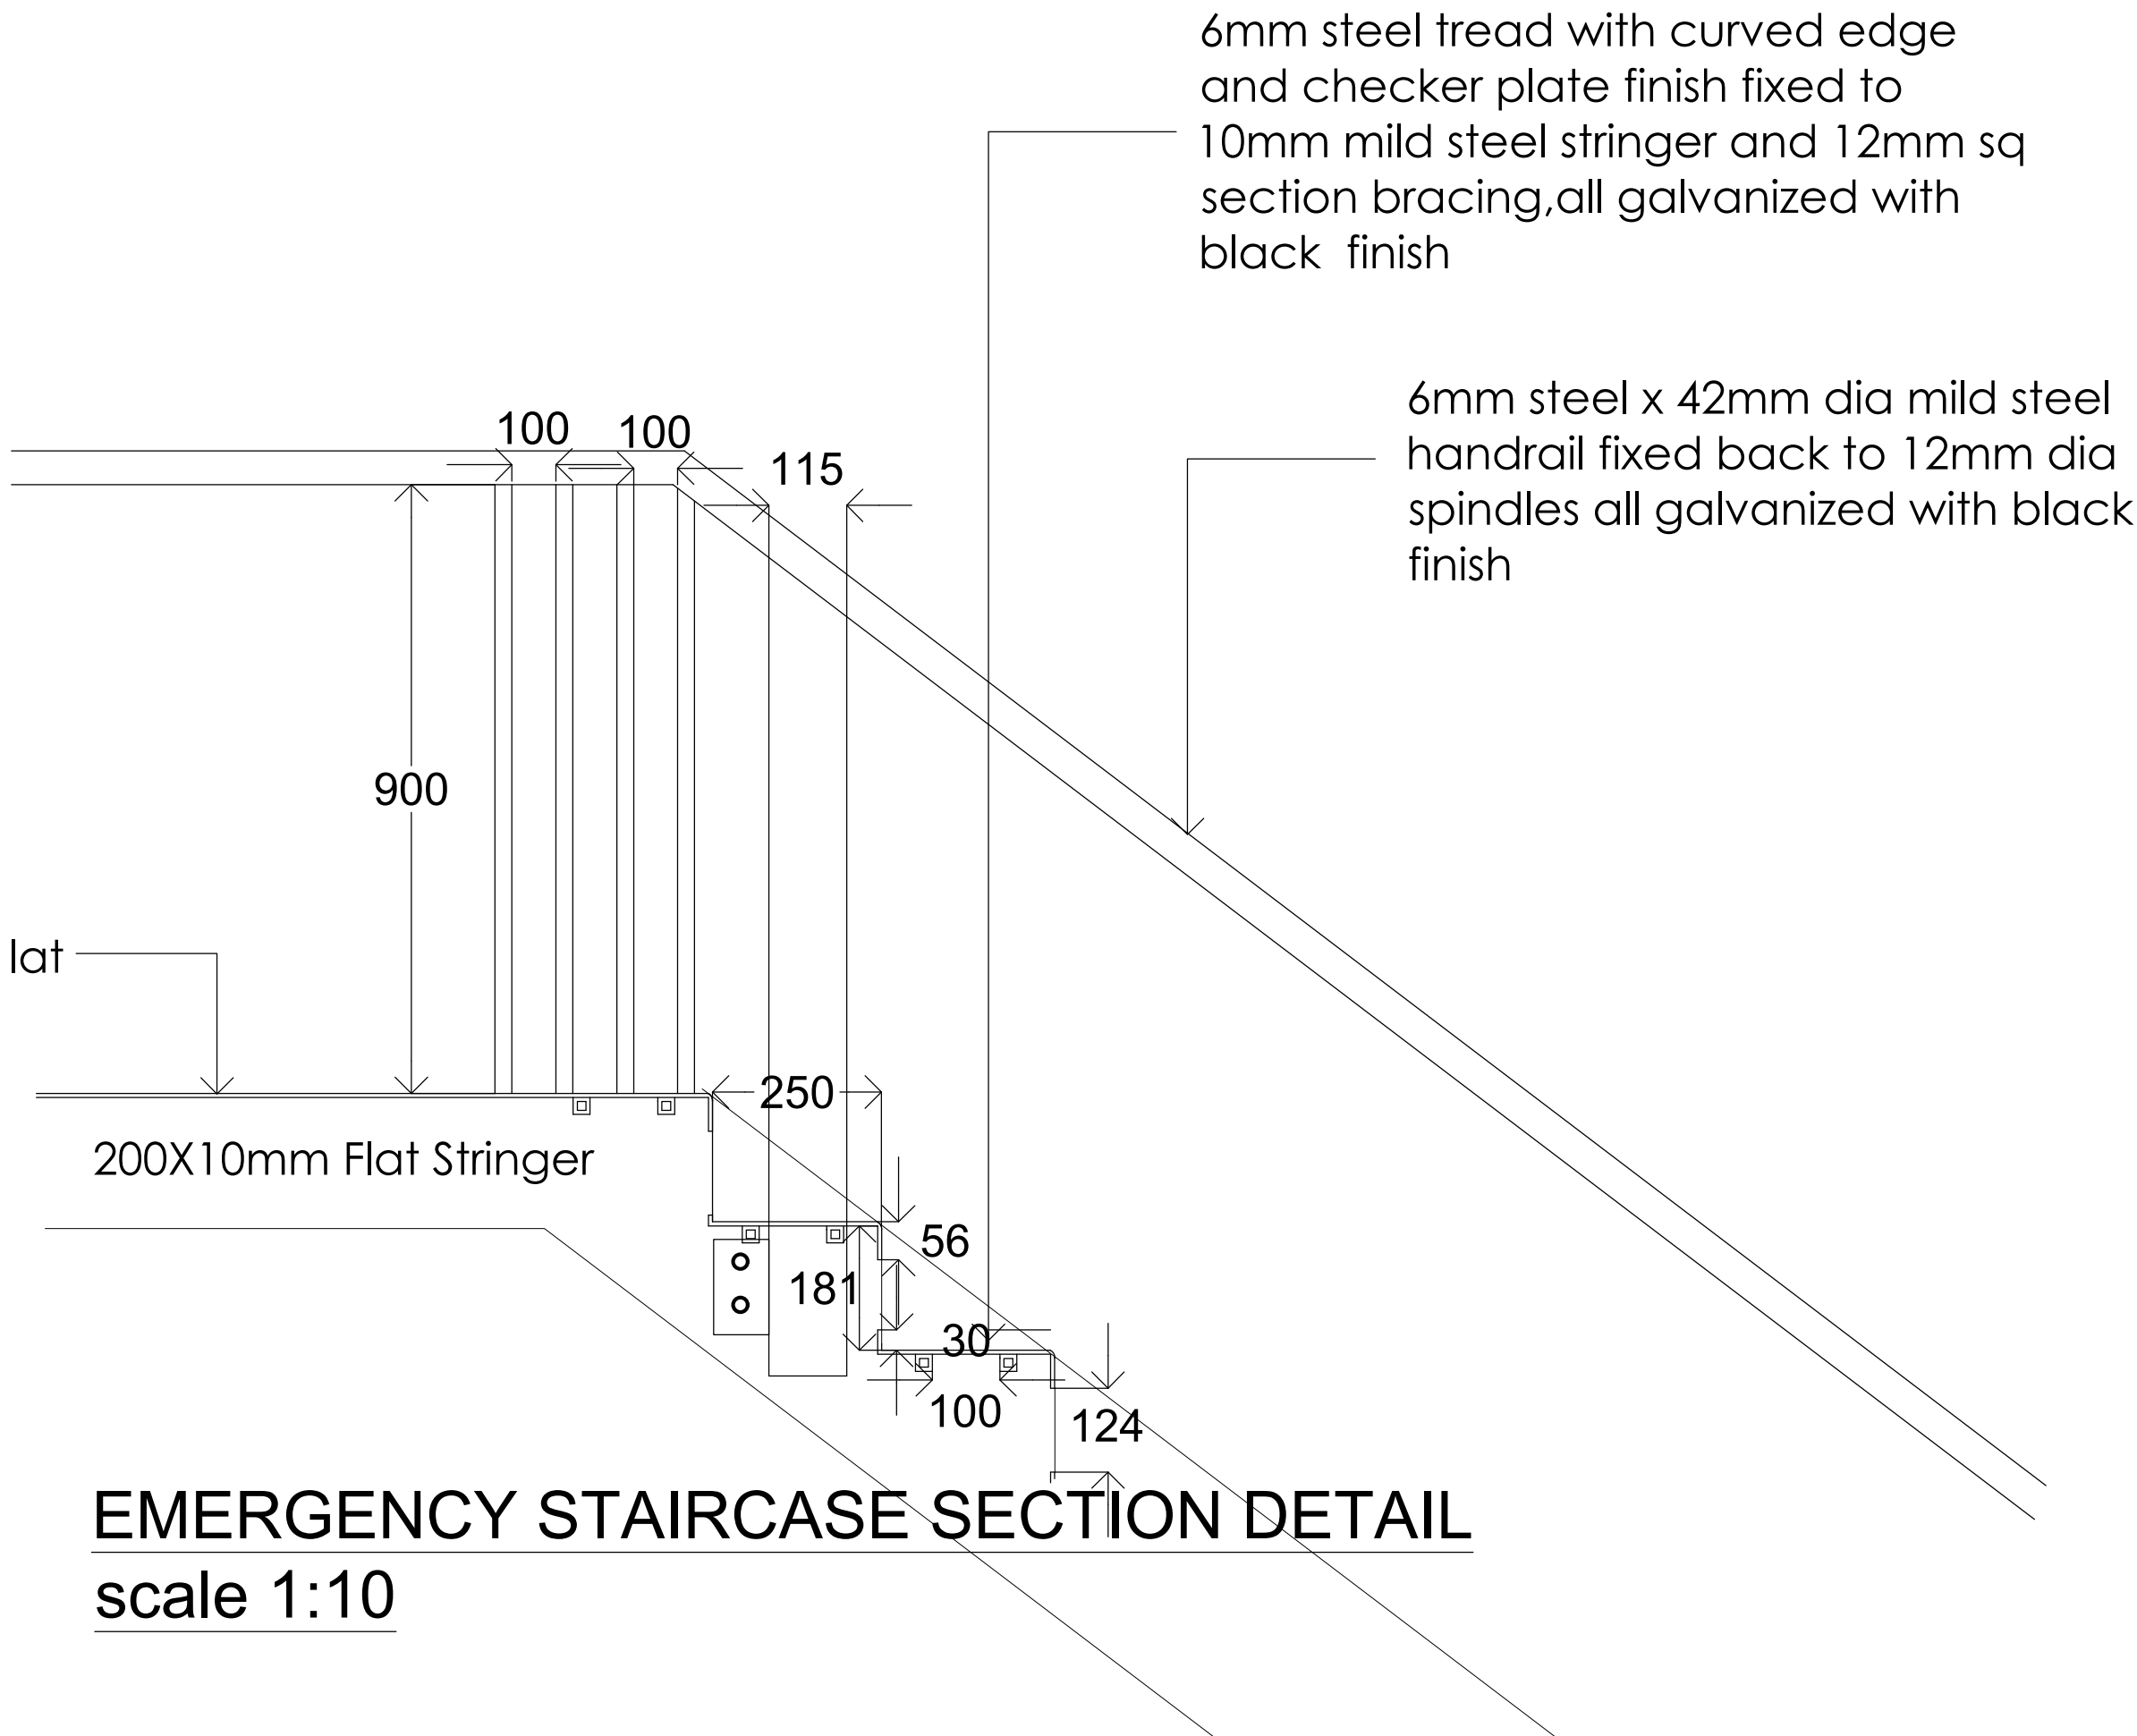

EMERGENCY STAIRCASE SECTION DETAIL
scale 1:10

PLANNING

DRAWING DESCRIPTION			
FEATURE DETAILS EMERGENCY STAIRCASE			
JOB TITLE			
THE SHAMROCK 17 BENGAL STREET MANCHESTER			
CLIENT			
JOSEPH HOLTS			
DRAWN BY JAA		SCALE 1:20/1:10 /1:5 @ A1	
DATE	OCT 2024	DRAWING NO.	REVISION
CHECKED		2021 - 114	A

John Dixon & Associates Ltd,
Unit 211
Chambers Business Centre,
Chapel Road,
Oldham,
OL8 4QQ.
TEL : 0161 682 0964
FAX : 0161 683 4106
E-MAIL : info@johndixon.co.uk
WEB : www.johndixon.co.uk

jda
architecture
interior design
project management