

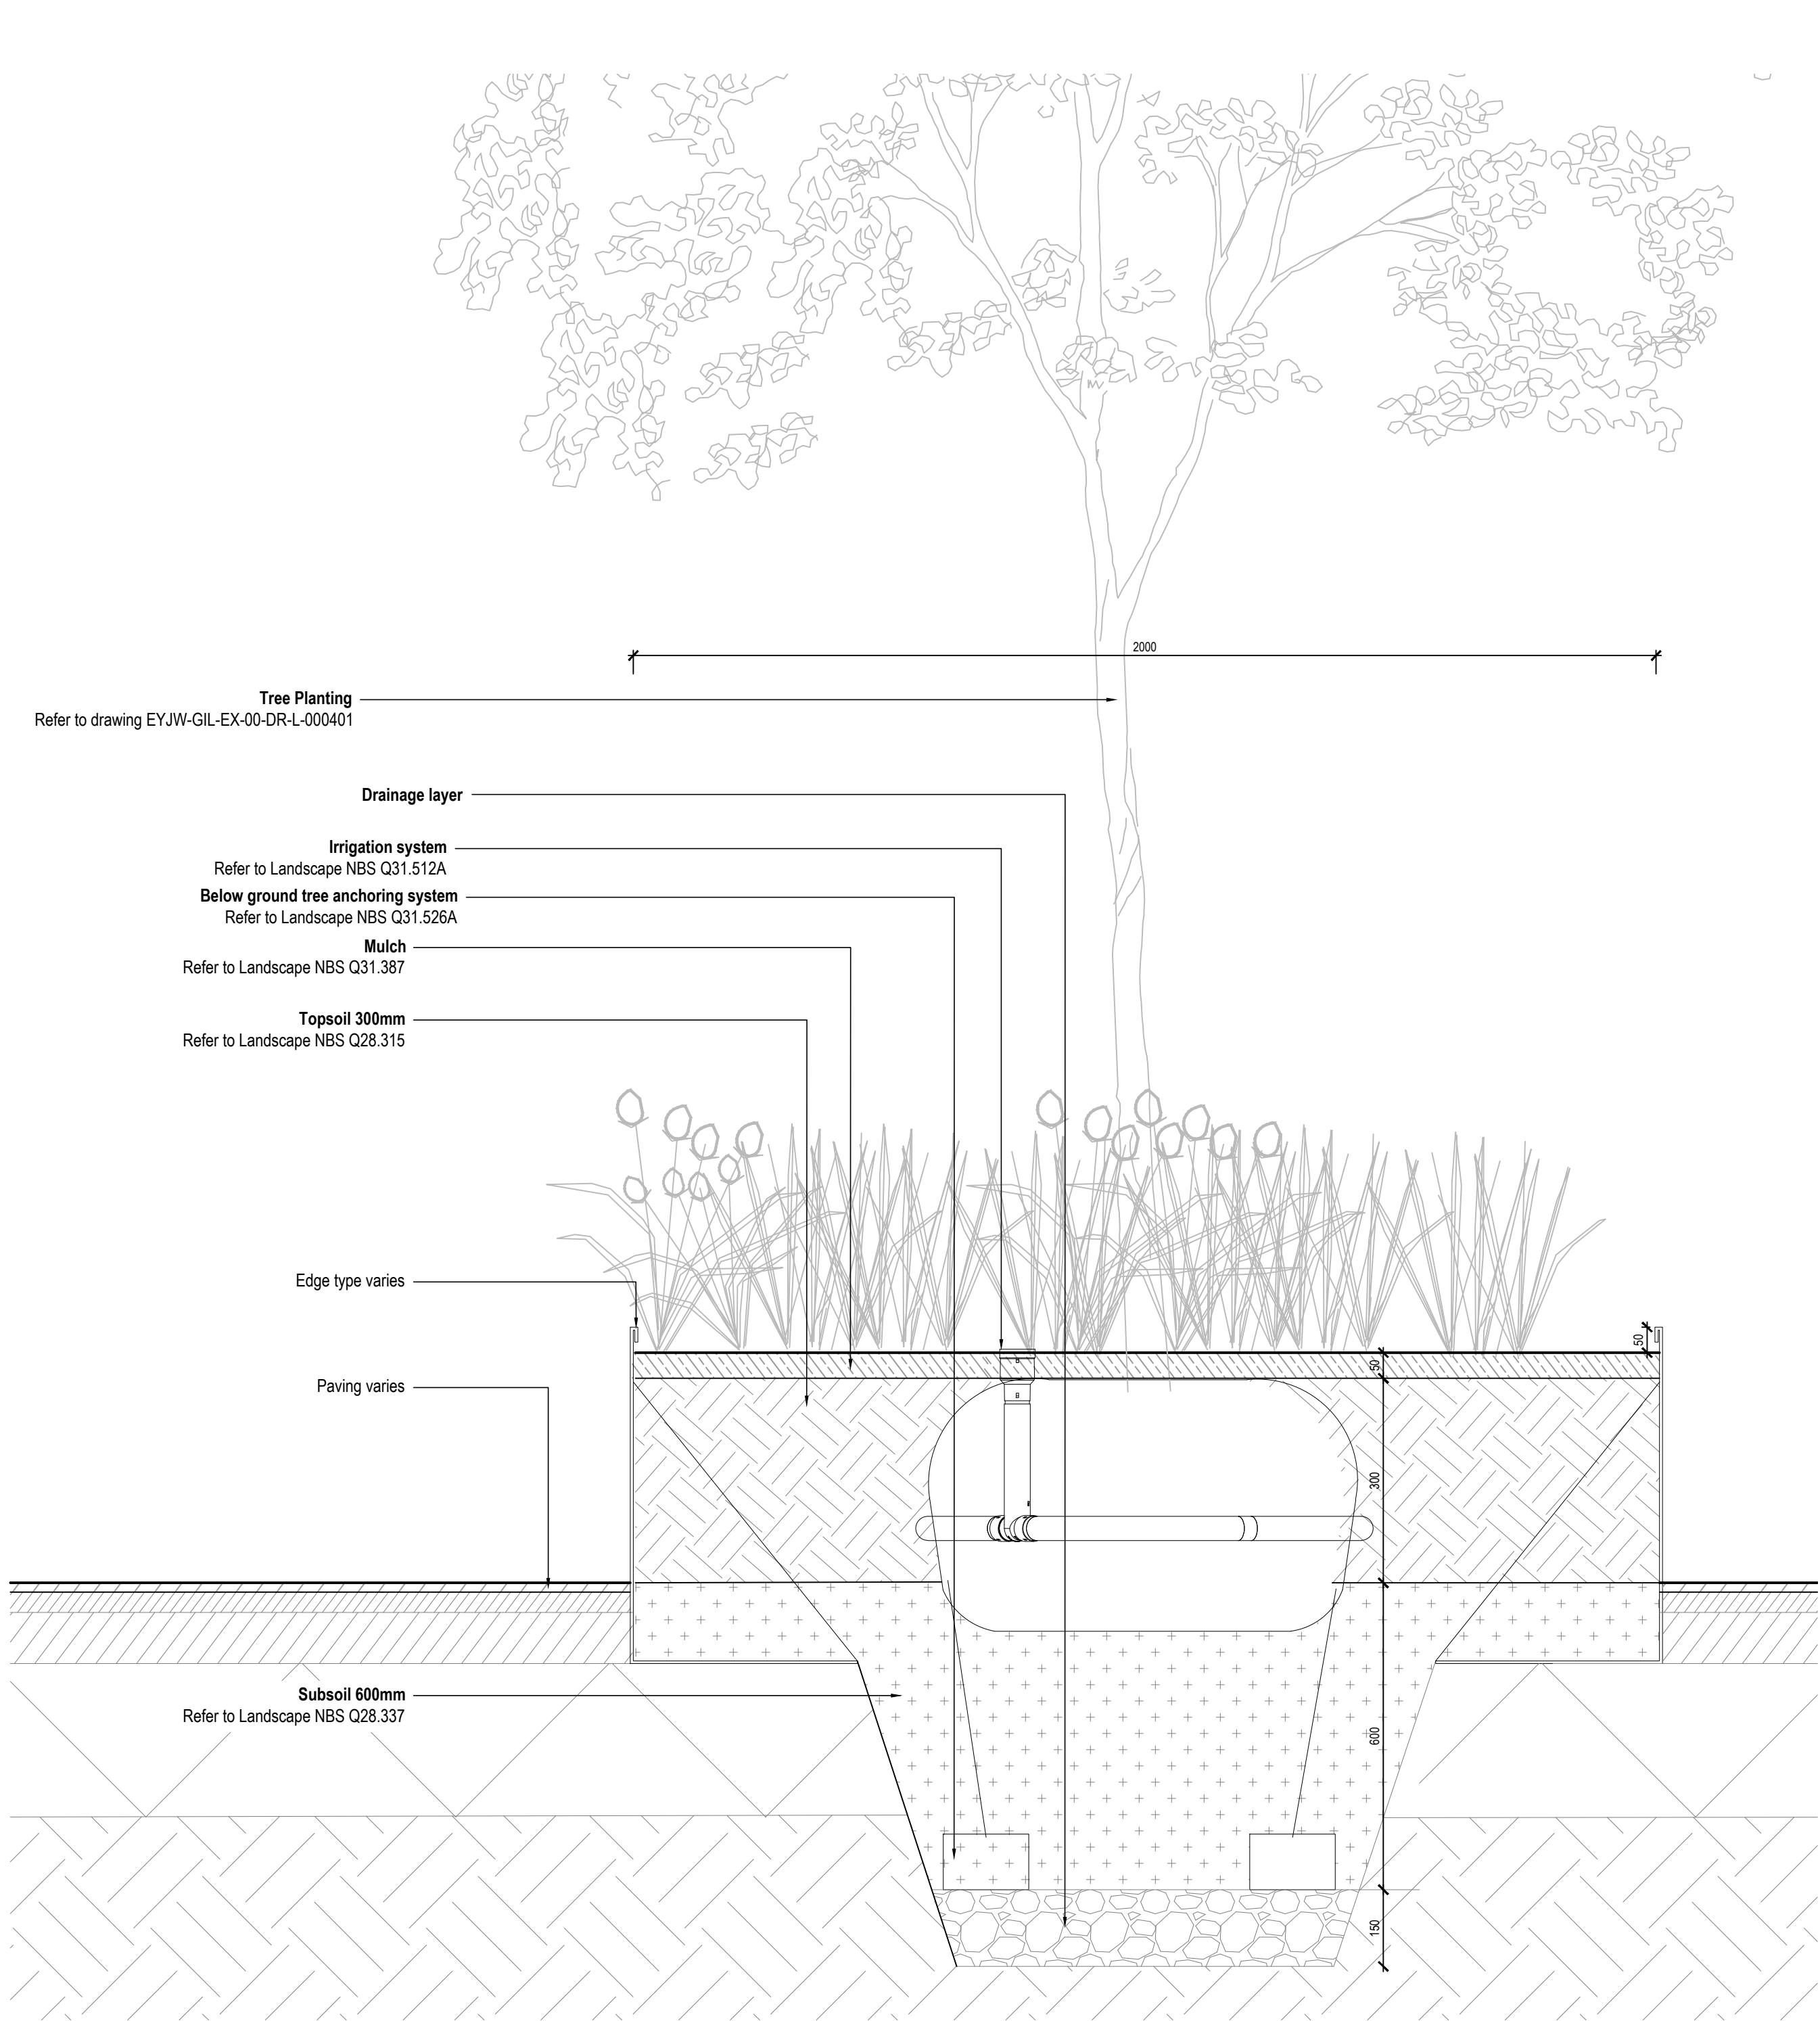
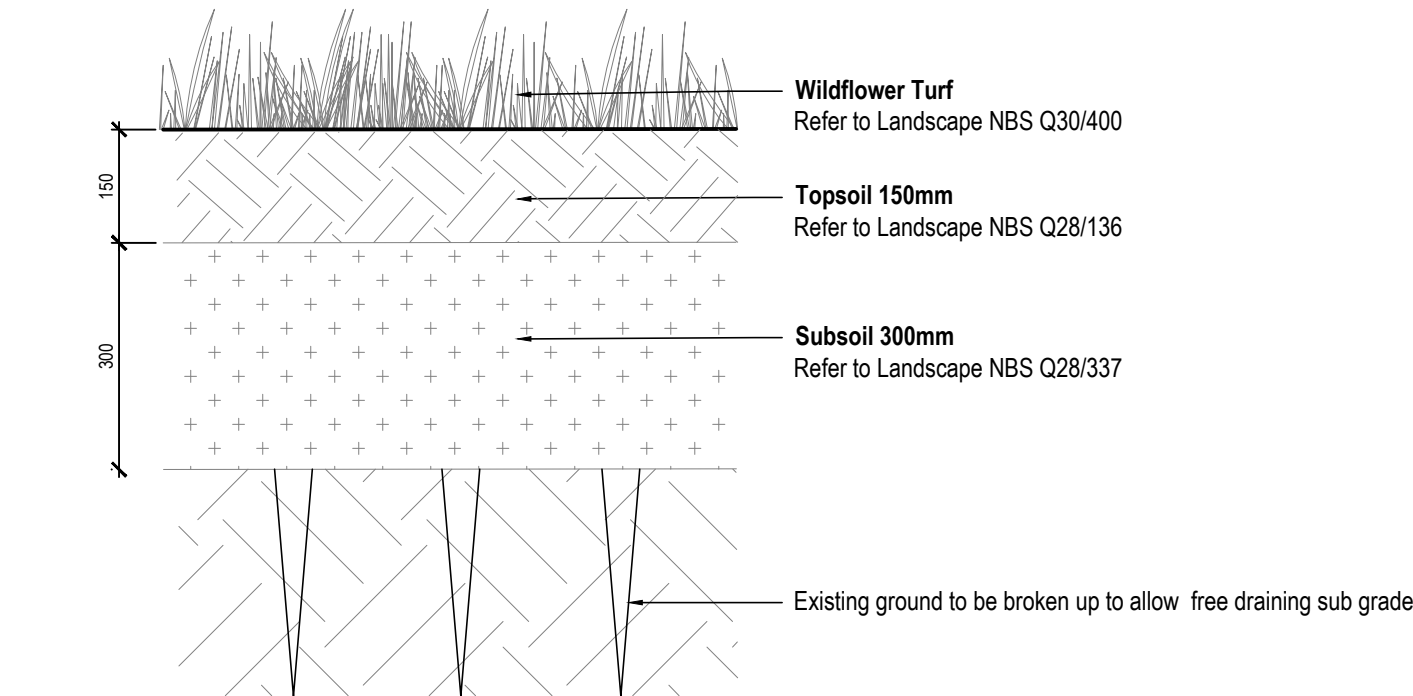
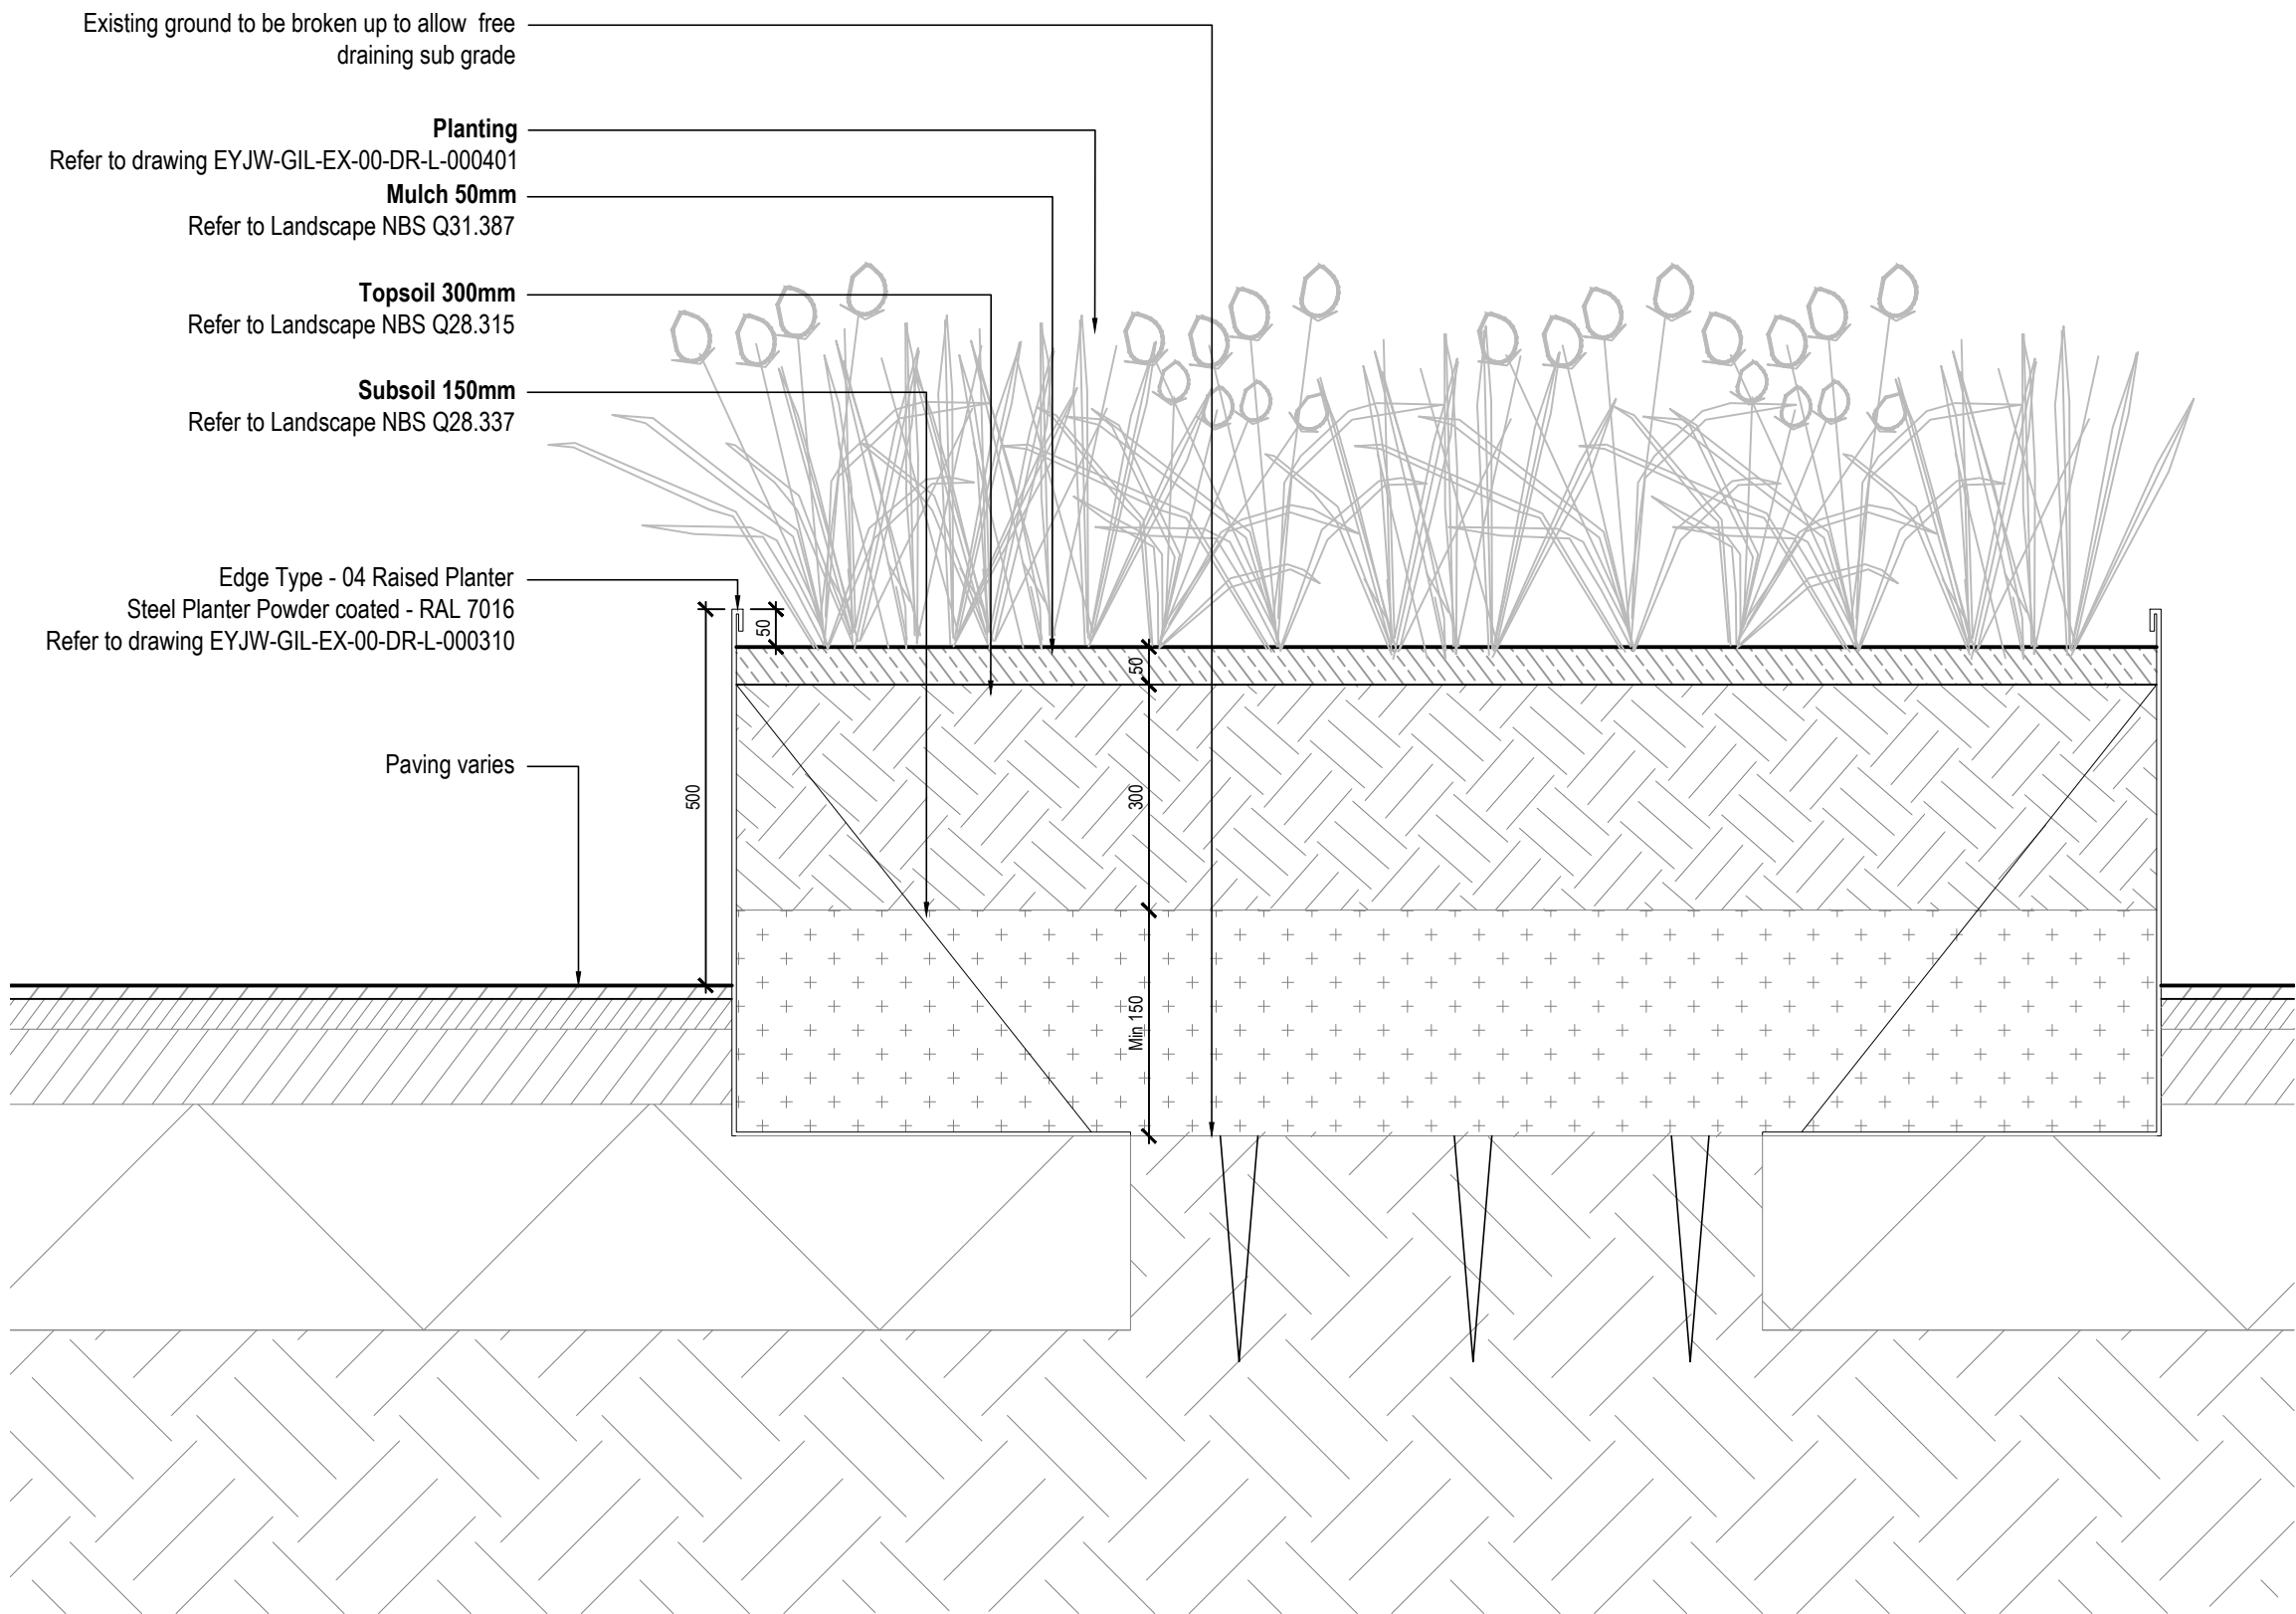


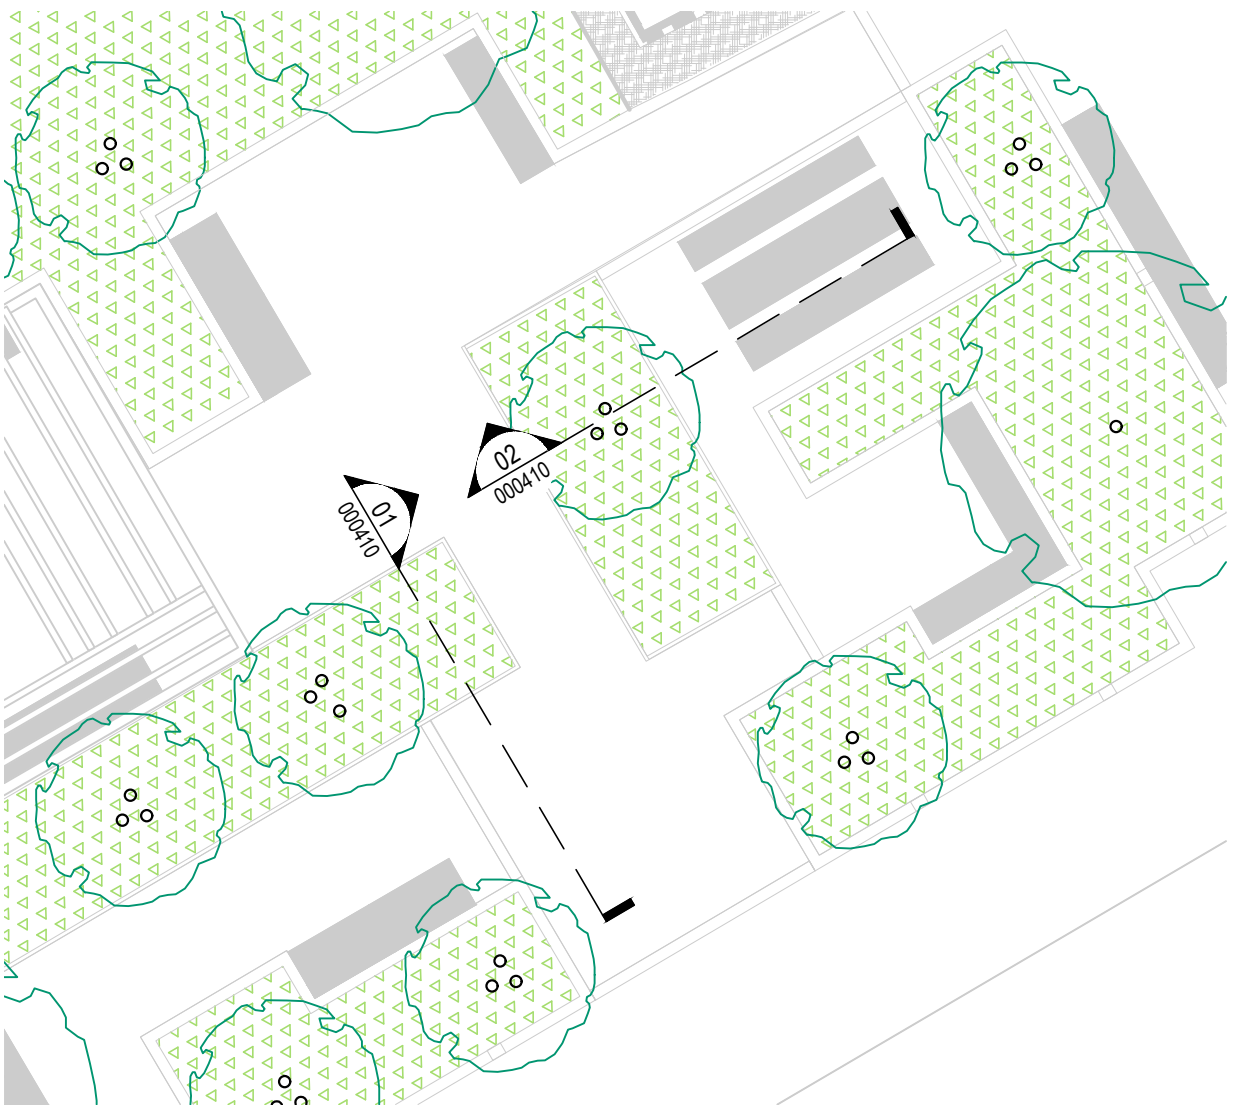

rev	details	by	date
P01	Titleblock Updated	SB	02.07.2024
P02	Planter width updated	SB	08.08.2024
P03	STAGE 5	ER	21.01.2025
P04	Added Wildflower Turf to details	ER	08.05.2025
P05	Planning NMA	ER	28.05.2025
P06	Planning NMA	ER	16.09.2025
P07	Planning NMA	OC	23.09.2025
P08	STAGE 5	ER	13.10.2025
C01	CONSTRUCTION	ER	30.10.2025
C02	CONSTRUCTION	ER	17.11.2025

Notes

- Do not scale from drawing, use figured dimensions only
- All dimensions to be checked onsite
- This drawing to be read in conjunction with all other Gillespies drawings and specifications

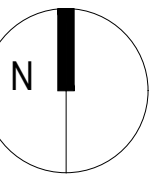

Ordinance Information shown is reproduced from Ordinance Survey material with the permission of Ordinance Survey on behalf of the Controller of Her Majesty's Stationary Office @ Crown Copyright. Unauthorised reproduction infringes Crown Copyright and may lead to prosecution or civil proceedings. License No. 1000 17362

Project title
ELIZA YARD, ANCOATS

Drawing title
TYPICAL SOFTWORKS DETAILS

Purpose of Issue	Scale	Drawn
CONSTRUCTION	As shown @ A1	CB
	Date	Checked
	26.06.2024	SB
	Drawing number	Revision

EYJW-GIL-EX-00-DR-L-000410
C02

Drawing Status
A5 - FOR AUTHORISATION & ACCEPTANCE



Client
John Sisk & Son Limited

Gillespies