


Proposed Front Elevation
1 : 50

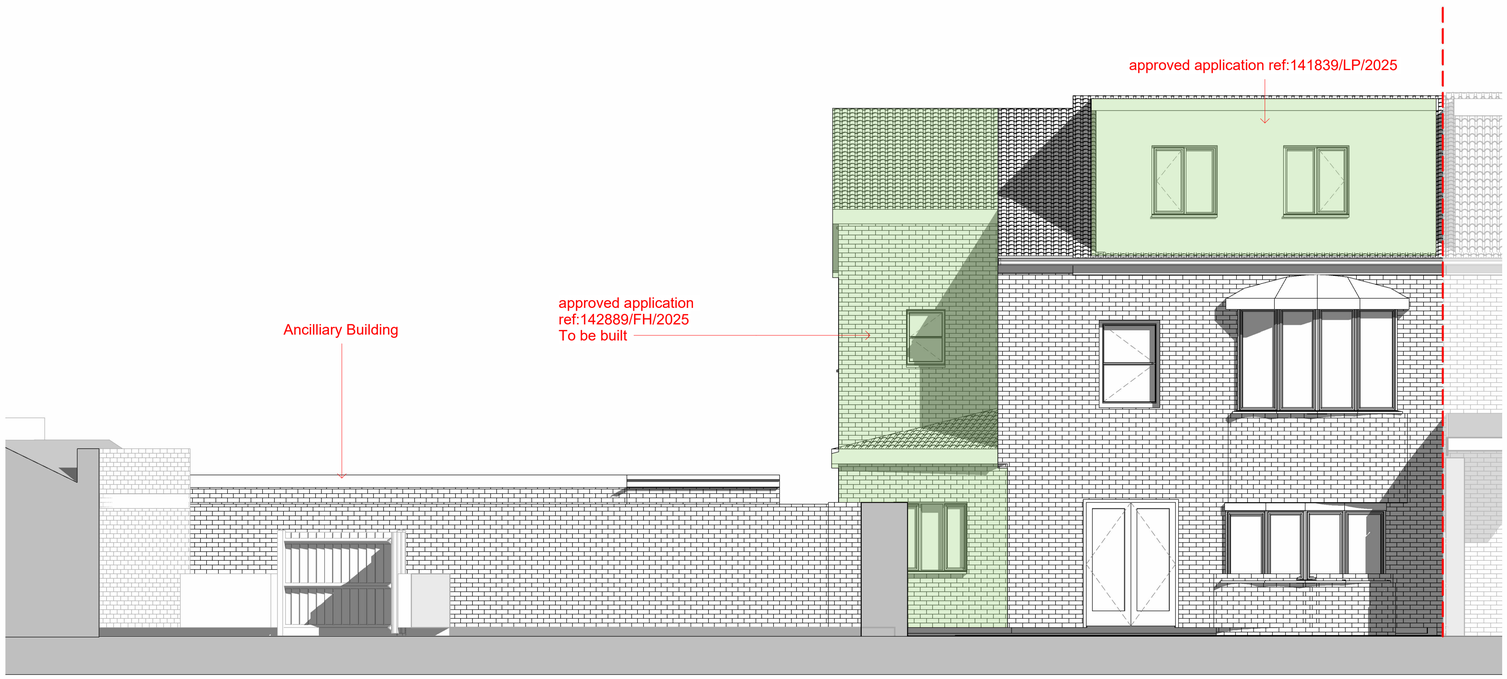

Proposed Rear Elevation
1 : 50

Scale bar 1:50

0 1 2 3 4 5 m

PLANNING

Rev	Description	Issued	Dwn	Chk

Client
Abdullah Hayat

Project
16 Kingsway M19 2DD

Drawing
Proposed Elevations 1

Scale	Date		
1 : 50@A1	NOV'25	AP	US

HEAS
HOME EXTENSION ADVISORY SERVICE

Home Extension Advisory Service
Suite 318, Broadstone Mill, Broadstone Road, Stockport SK5 7DL
Email: info@heas.co.uk
Tel: 0161 443 4117

0069	03	21	Rev. No.