


RevNo	Revision note	Date	Signature	Checked
-------	---------------	------	-----------	---------

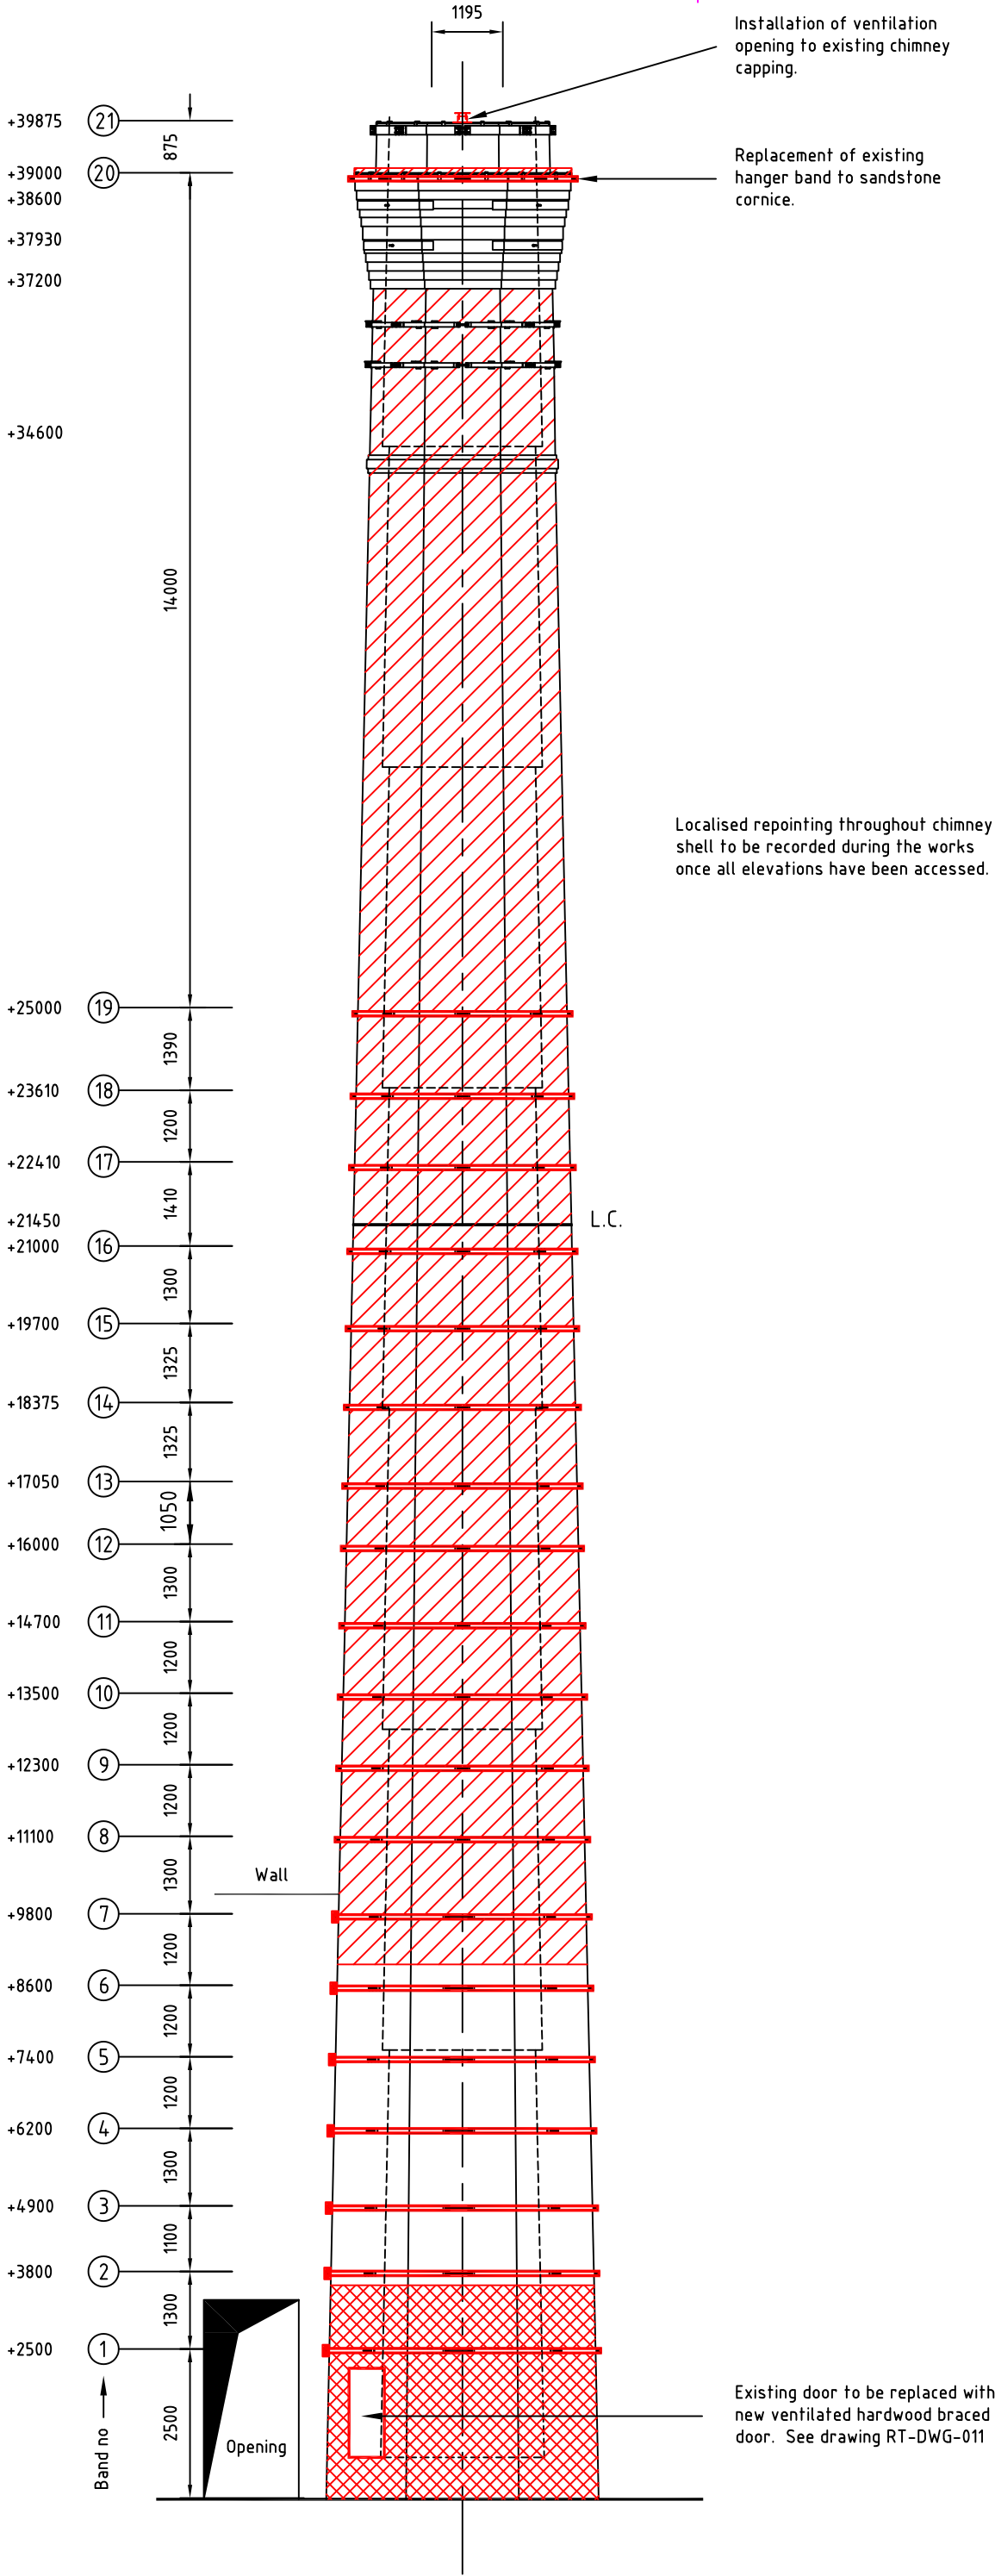

- Localised patch pointing.
1x part NHL hydraulic lime
3x part sharp sand (buff brown colour)
- Removal of loose surface exfoliation to random brickwork
- Replacement chimney bands.
Bands 1-20
- Devegetation to cornice.
- Temporary opening to wall to permit penetration of new chimney bands.
- All created openings to be made good using mortar mix as stated above and hand made clamp fired brick to suit surrounding masonry.

Drawing Status: Print size A3	SS = Sketch scheme		P = Proposal		C = Construction		F = Fabrication		AS = As-built		S = Survey	
	Designed by Nigel Matthews		Checked by Paul Bentley		Approved by – date P.B. – 16.12.2025		File name RT-DWG-009-P		16.12.2025		Date of issue do not scale	
	RIGG TECH Ltd				Proposed 2025 remedial works to Murrays Mill chimney.							
	Unit E3 Springfield Industrial Estate Samuel Street, Manchester, M35 0GA Tel: 0161 684 7800, E-mail: info@rigg-tech.com				Murrays Mill, Manchester				Rev A		Sheet 1/1	