

Ground Floor 1 : 50

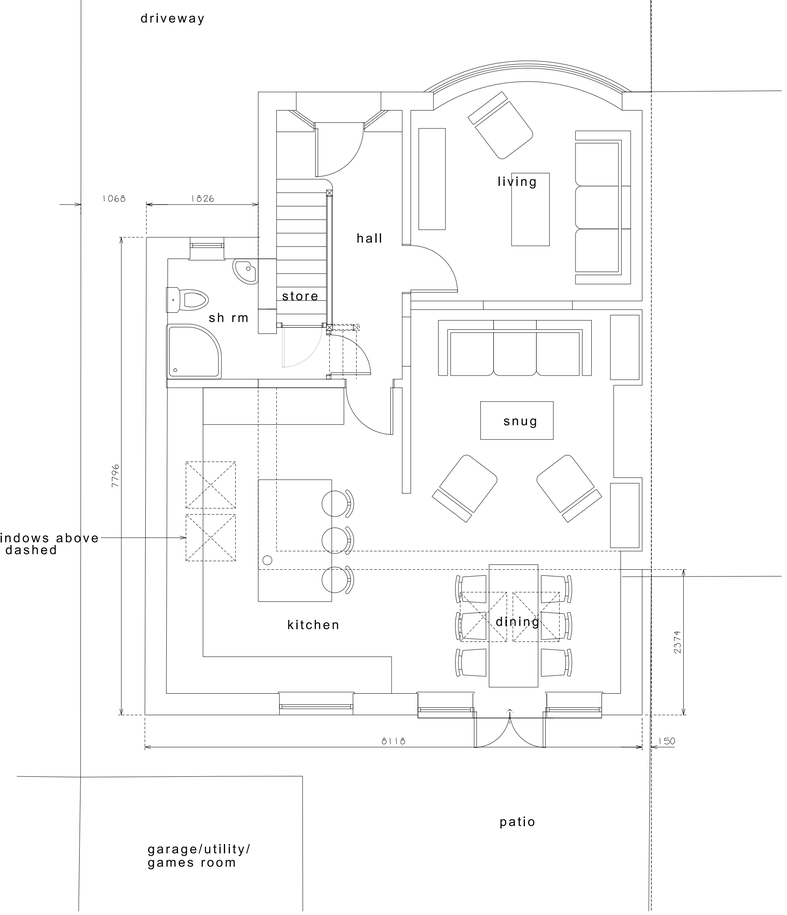

block plan 1 : 200

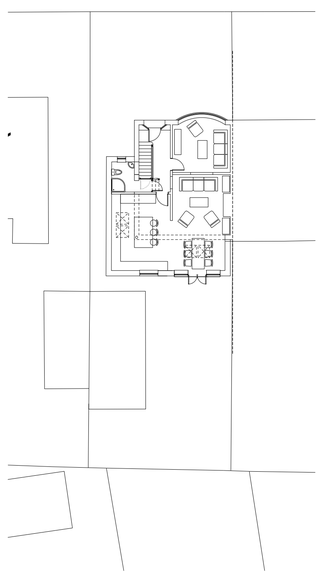

location plan 1 : 1250



Elevations 1 : 50


front - west

rear - east



rh side - south

lh side - north

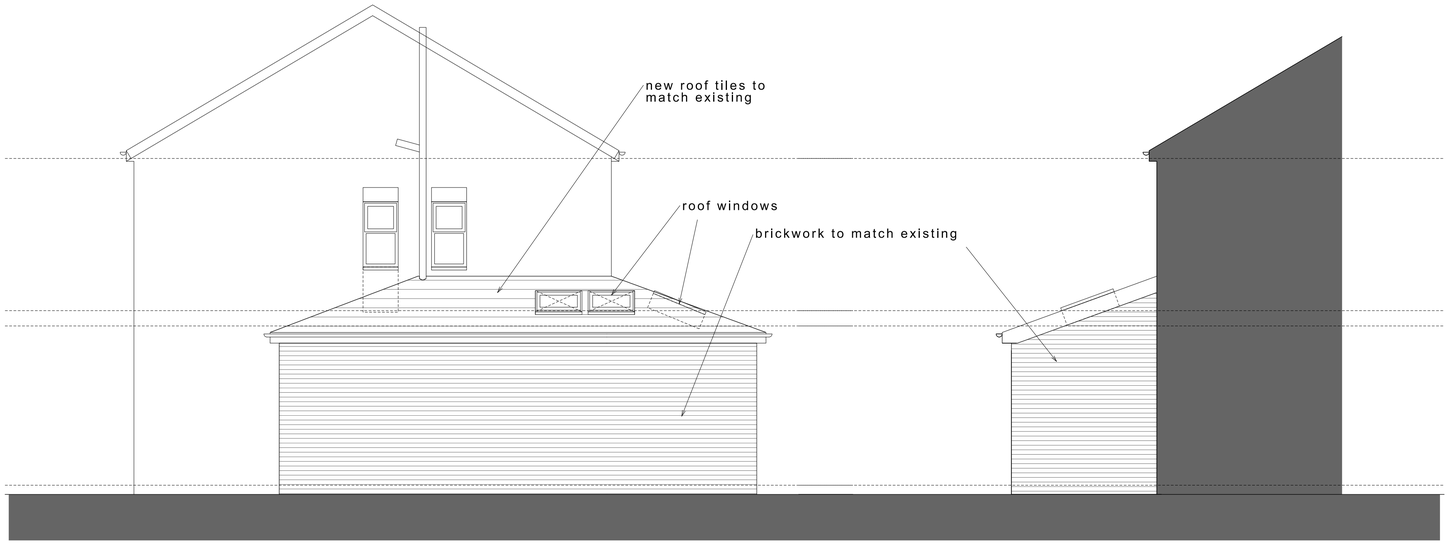

A 03-02-2026 JML Planning Application

Linberg Design

Linberg Design Associates Limited

Suite A, Unit 10 Century Park, Cassilan Road, Altrincham, Cheshire, WA14 5HL
t) 0161 920 9663 e) jml@linberg.co.uk w) www.linberg.co.uk

Project Title

14 Merlewood Avenue,
Manchester, M19 2RS
Proposed Extension

Org Title

Proposed Plans

Org. No	Revision
PP01	A
Scale	Drawn By
1 : 50 @ A1	JML