

Crown copyright and database rights (2024) OS (100063368)



Title
Site Location Plan

Address
571 Oldham Road, Macheater, M40
5AF

Client


Job No.
26107
FS389

Issued
29/01/26


Scale
1:1250 @ A3

- Key**
- 1. Petrol Filling Station Site Boundary
 - 2. Proposed Digital Display

All information is to be checked on site for accuracy and fit. Only drawings with WD status with the most recent revision are to be used for construction.

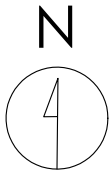

Crown copyright and database rights (2024) OS (100063368)

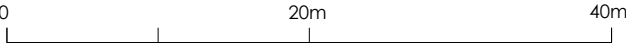

Title
Existing Site Plan

Address
571 Oldham Road, Macheater, M40
5AF

Client


Job No.
26107
FS389

Issued
29/01/26


Scale
1:500 @ A3

- Key**
- 1. Petrol Filling Station Site Boundary
 - 2. Elevation Line

All information is to be checked on site for accuracy and fit. Only drawings with WD status with the most recent revision are to be used for construction.

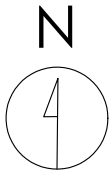

Crown copyright and database rights (2024) OS (100063368)

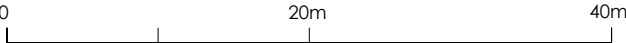

Title
Proposed Site Plan

Address
571 Oldham Road, Macheater, M40
5AF

Client


Job No.
26107
FS389

Issued
29/01/26


Scale
1:500 @ A3

- Key**
- 1. Petrol Filling Station Site Boundary
 - 2. Proposed Digital Display
 - 3. Elevation Line

All information is to be checked on site for accuracy and fit. Only drawings with WD status with the most recent revision are to be used for construction.

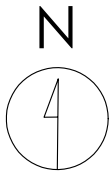

Crown copyright and database rights (2024) OS (100063368)

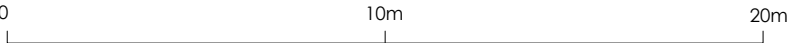

Title
Proposed Site Plan

Address
571 Oldham Road, Machester, M40
5AF

Client

Job No.	Issued
26107	29/01/26
FS389	
Scale	
1:200 @ A3	

Key

1.	Petrol Filling Station Site Boundary
2.	Proposed Digital Display


All information is to be checked on site for accuracy and fit. Only drawings with WD status with the most recent revision are to be used for construction.



Existing



Proposed

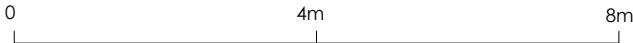

Title
Existing and Proposed Elevations

Address
571 Oldham Road, Macheater, M40
5AF

Client


Job No.
26107
FS389

Issued
29/01/26

Scale
1:100 @ A3

Key
1. Proposed Digital Display

All information is to be checked on site for accuracy and fit. Only drawings with WD status with the most recent revision are to be used for construction.

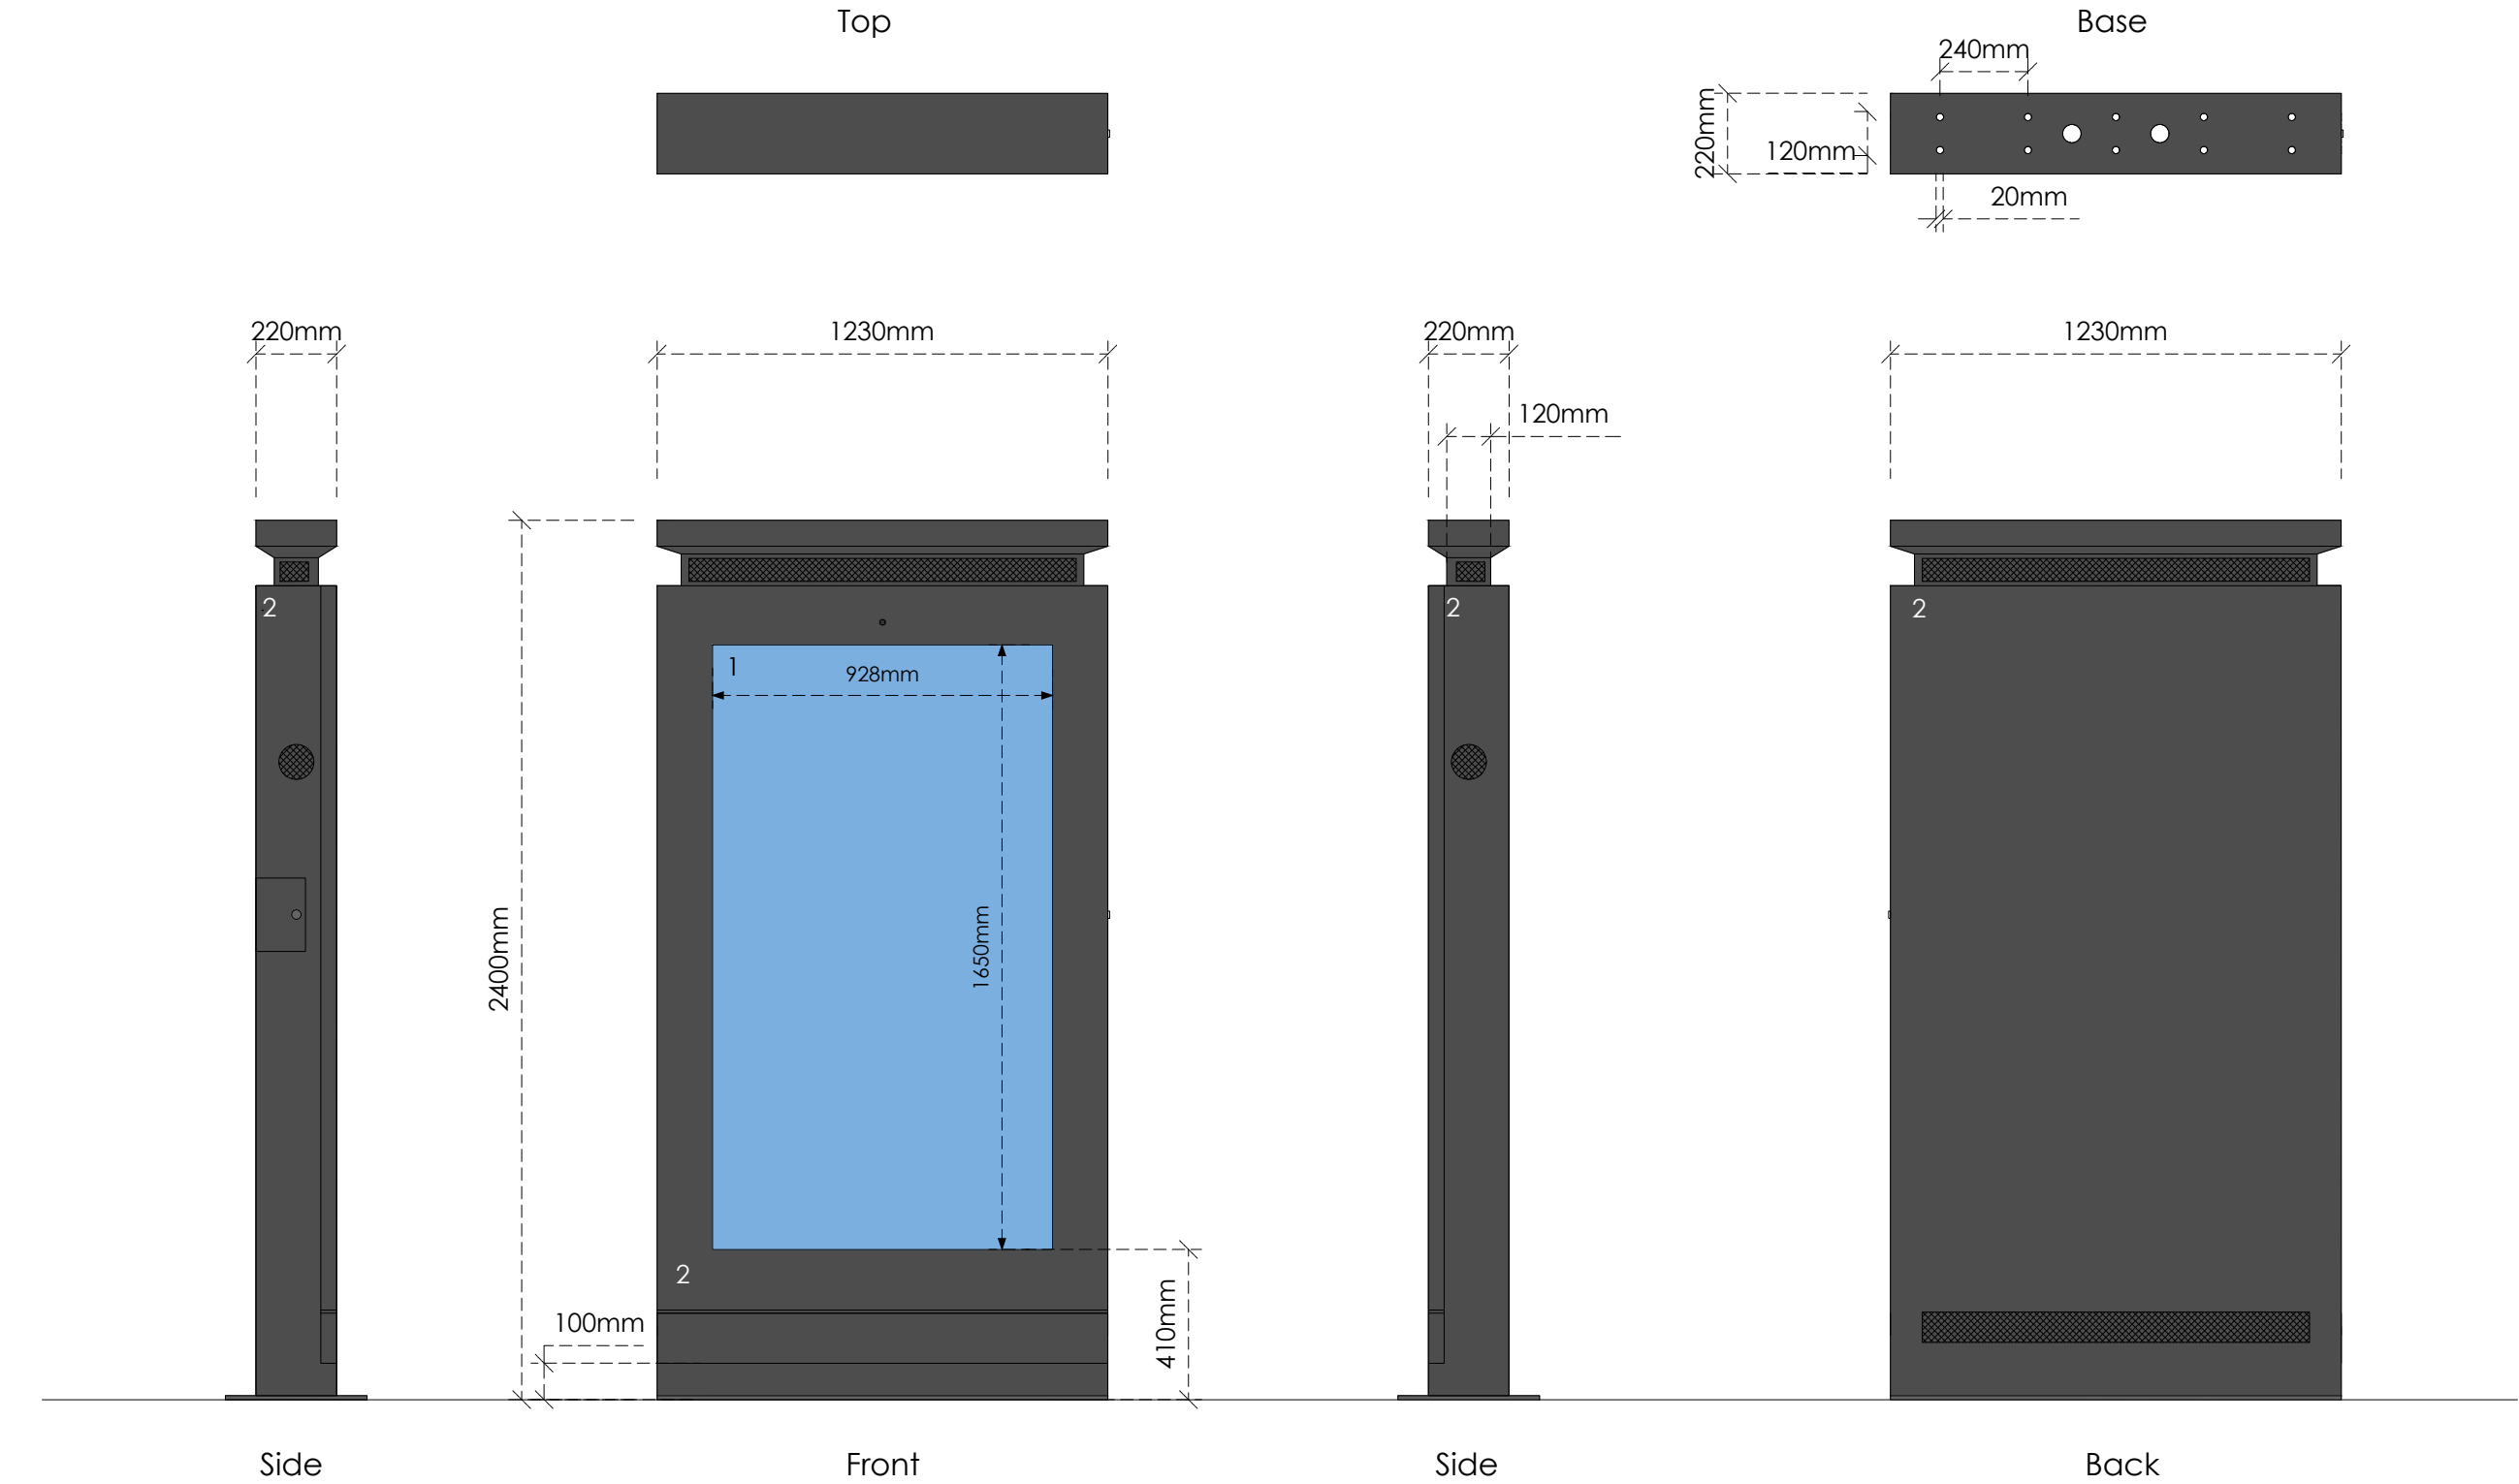

Title
Specification

Address
571 Oldham Road, Macheater, M40
5AF

Client

Job No.
26107
FS389
Scale
1:20 @ A3

Issued
29/01/26

- Key**
1. Digital Display
 2. Zinc Powder and Fine Grain Powder Coated Galvanized Steel in Black (RAL 9005)

All information is to be checked on site for accuracy and fit. Only drawings with WD status with the most recent revision are to be used for construction.



BEFORE



AFTER

Title	
CGI	
Address	
571 Oldham Road, Macheater, M40 5AF	
Client	
Job No.	Issued
26107	29/01/26
FS389	
Scale	
NTS	
Key	

All information is to be checked on site for accuracy and fit. Only drawings with WD status with the most recent revision are to be used for construction.