


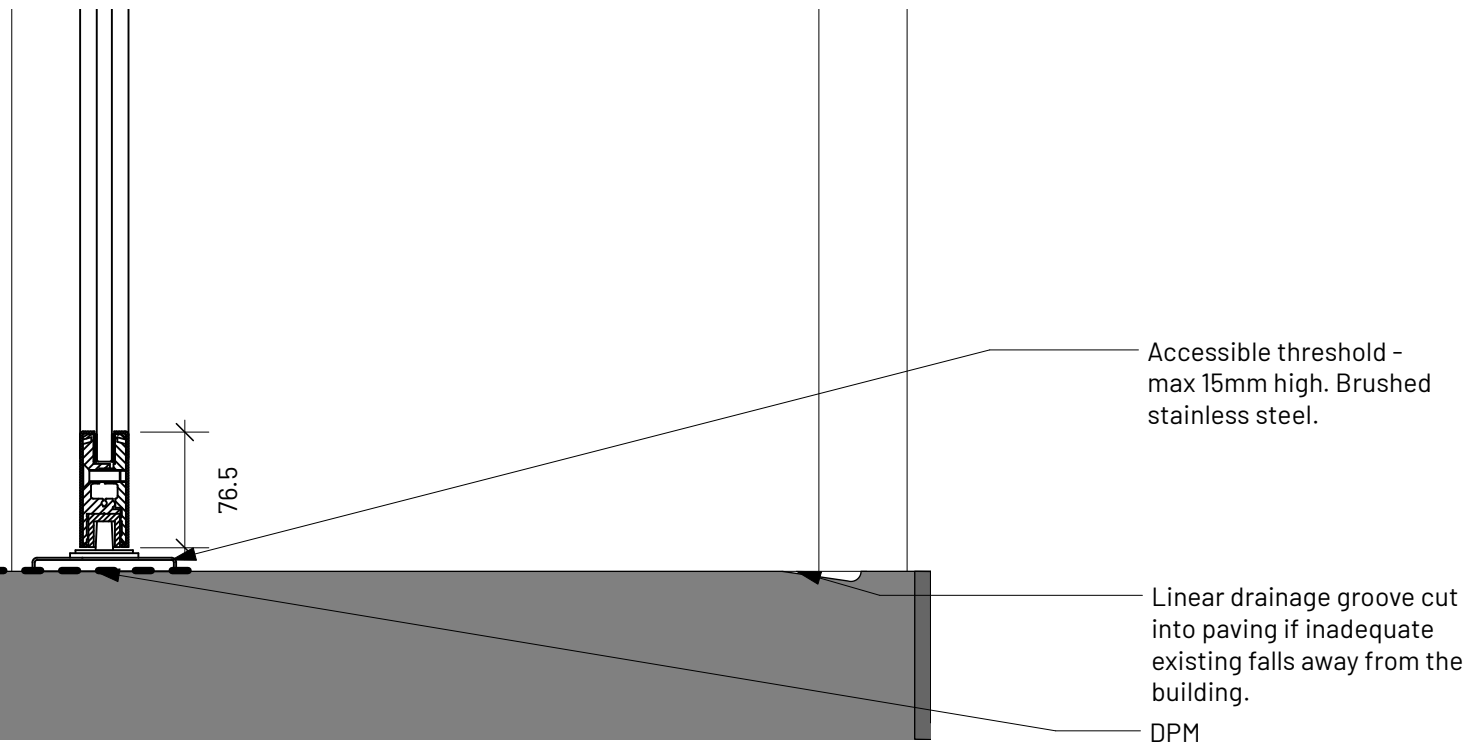


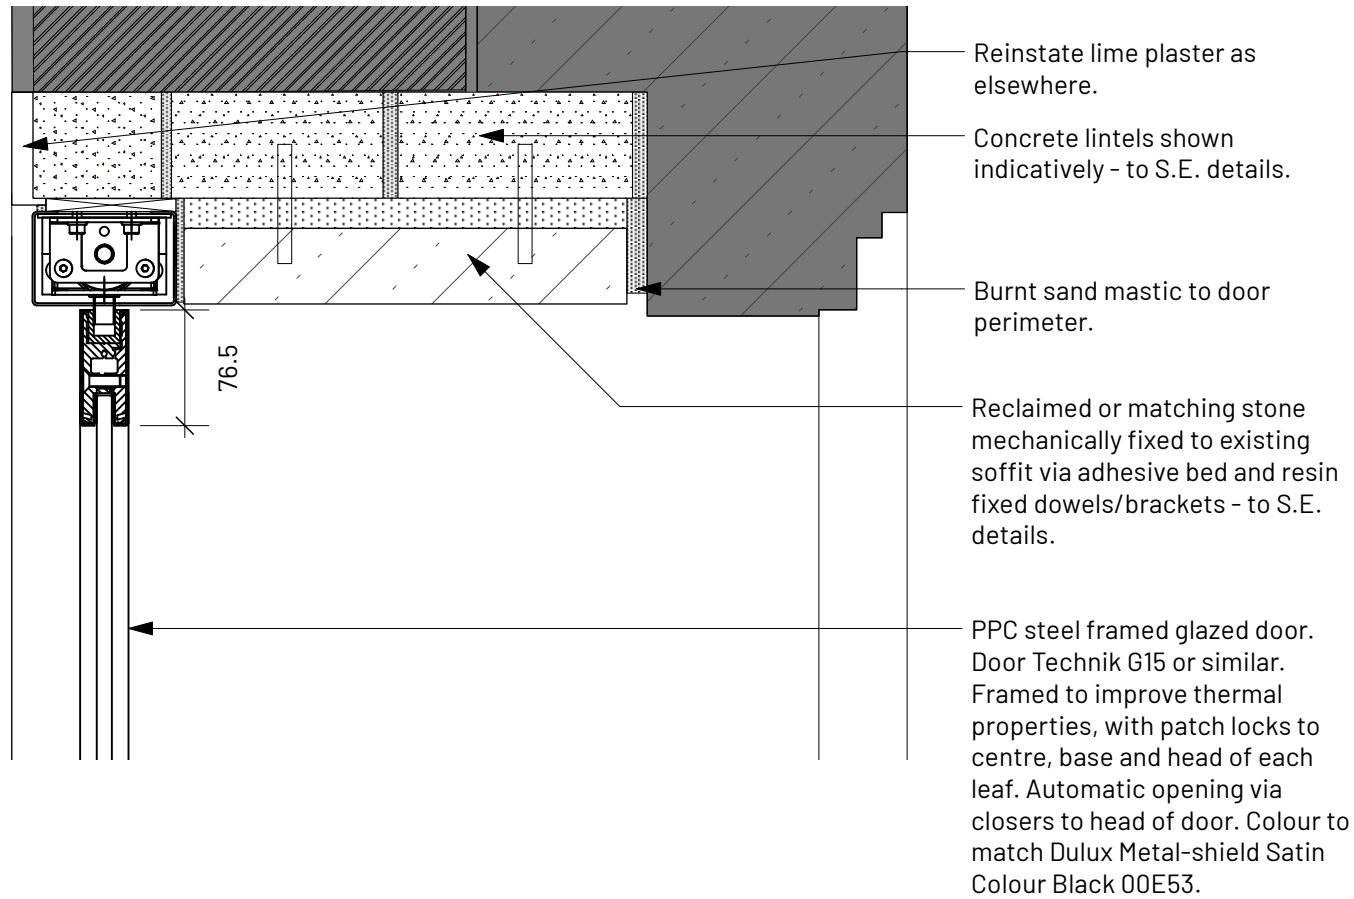

1 Door Head and Cill
Scale: 1:5

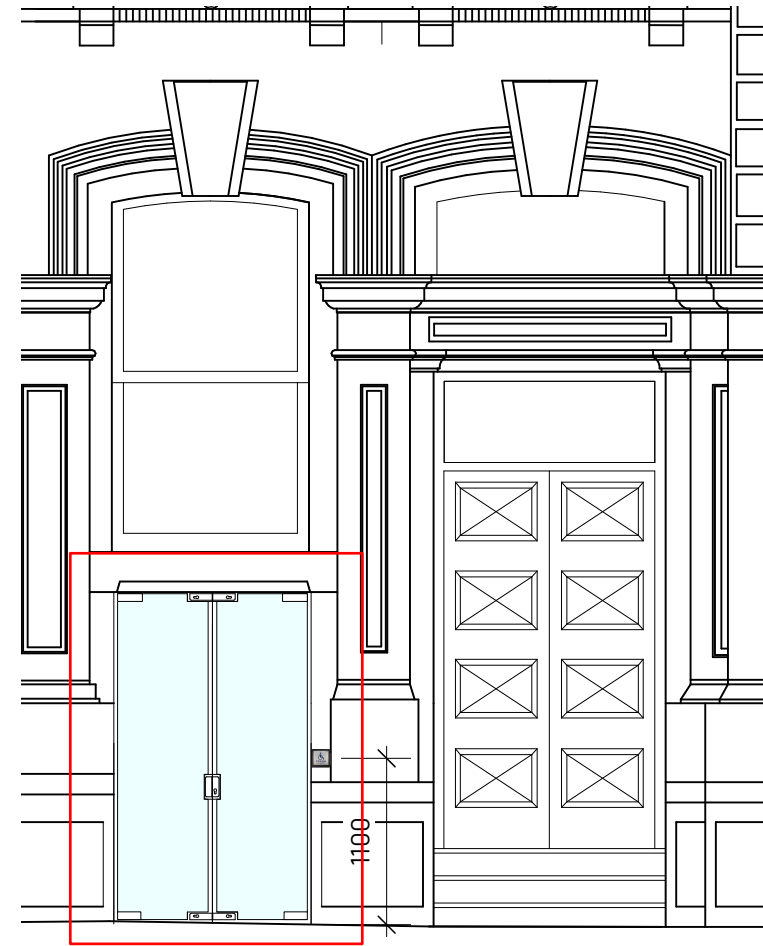

2 Key Elevation
Scale: 1:50

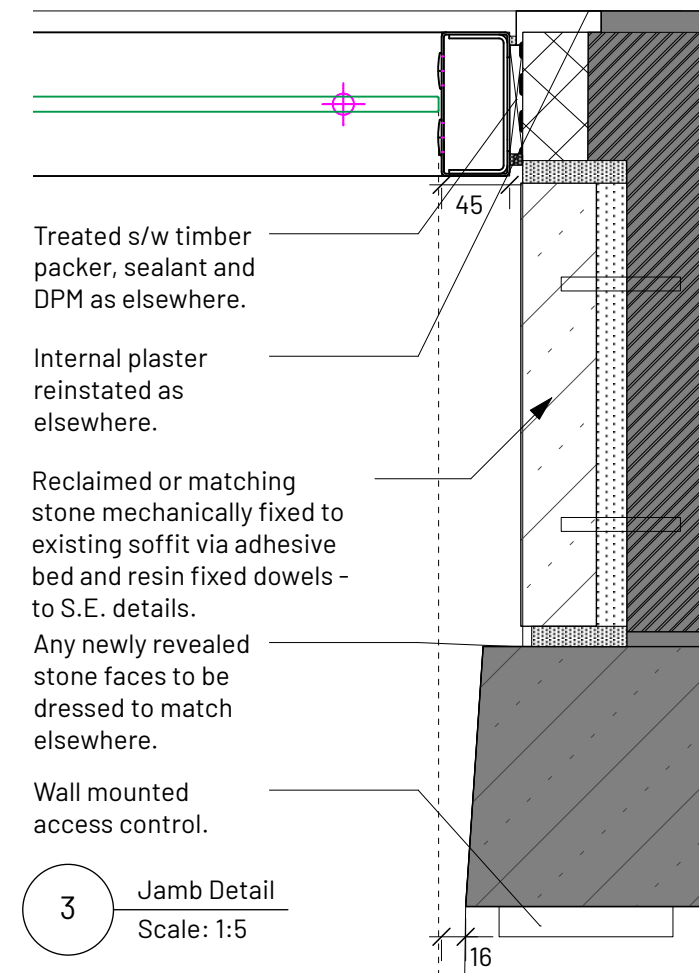

3 Jamb Detail
Scale: 1:5

A	Door detail and position revised following Planner comments.	HW
REV	NOTE	DRN/CHK
77-79 MOSLEY STREET		

New Doorway to Princess St

PROJECT REF.	1995
DRWG NO.	P(435)
REVISION	A
SCALE	1:100 @ A3
DATE 1st	Nov 24
DRAWN	GS

SK sketch E existing P proposed T tender C construction FI final issue

+44 161 236 0051
ARCHITECT@ATELIERMB.CO.UK

ATELIER.MB