



AGP

Scale: 1:50

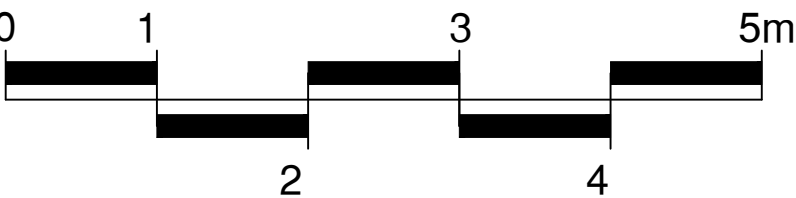

CONSULTANTS
Surfacing Standards LTD
Office 2, Erringham House,
Ayston Road, Uppingham, LE15 9NY
01536 400 012

1. DO NOT SCALE FROM DRAWING UNLESS FOR PLANNING PURPOSES ONLY. ALL DIMENSIONS TO BE CHECKED ON SITE PRIOR TO COMMENCEMENT OF WORKS.
2. THIS DRAWING IS COPYRIGHT TO SURFACING STANDARDS LTD
3. ALL PERSONNEL SHOULD BE AWARE OF THE HEALTH AND SAFETY PLAN WHICH IS RETAINED IN THE SITE MANAGERS OFFICE

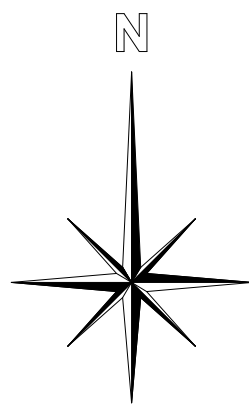

00	PLANNING ISSUE	LS	OP	03.02.26
REV	DESCRIPTION	REV	CK	DATE



Surfacing Standards Limited
SPORTS PITCH CONSULTANTS



LS

TITLE
Abraham Moss Community School
AGP
Existing Elevation

PROJECT G-234439	SCALE 1:50	SIZE A1
DRAWING No 05		REVISION 00