
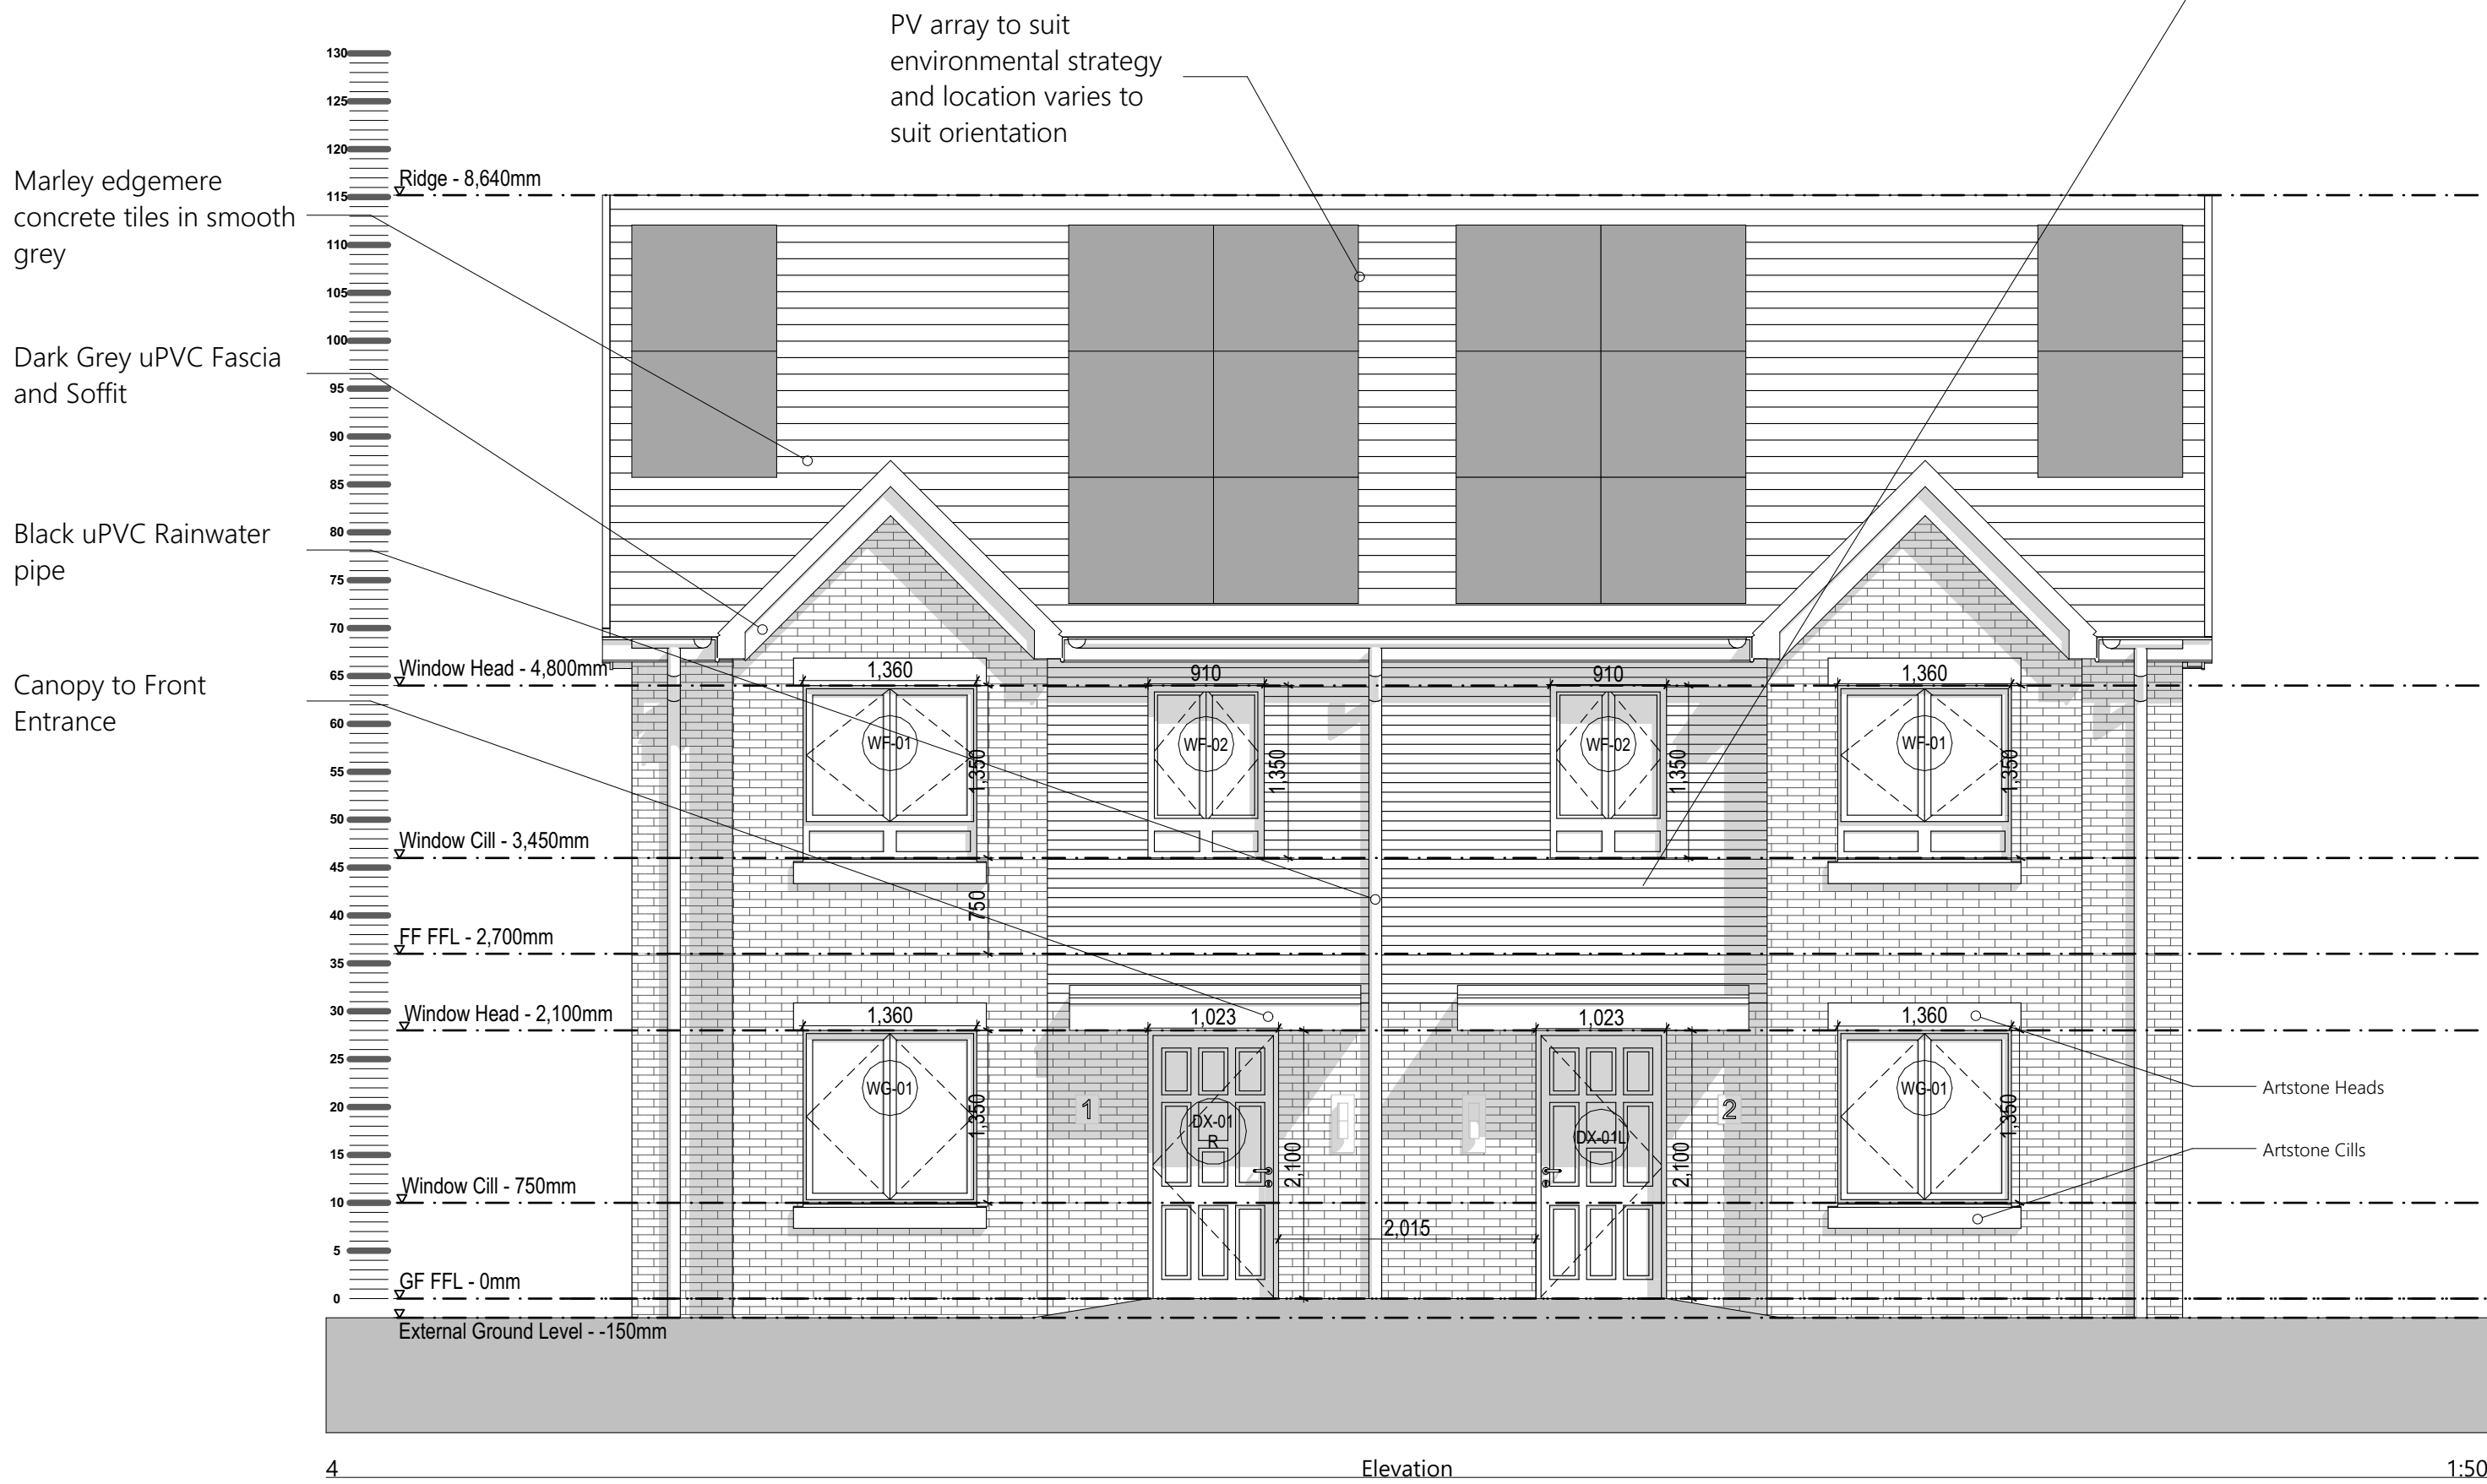
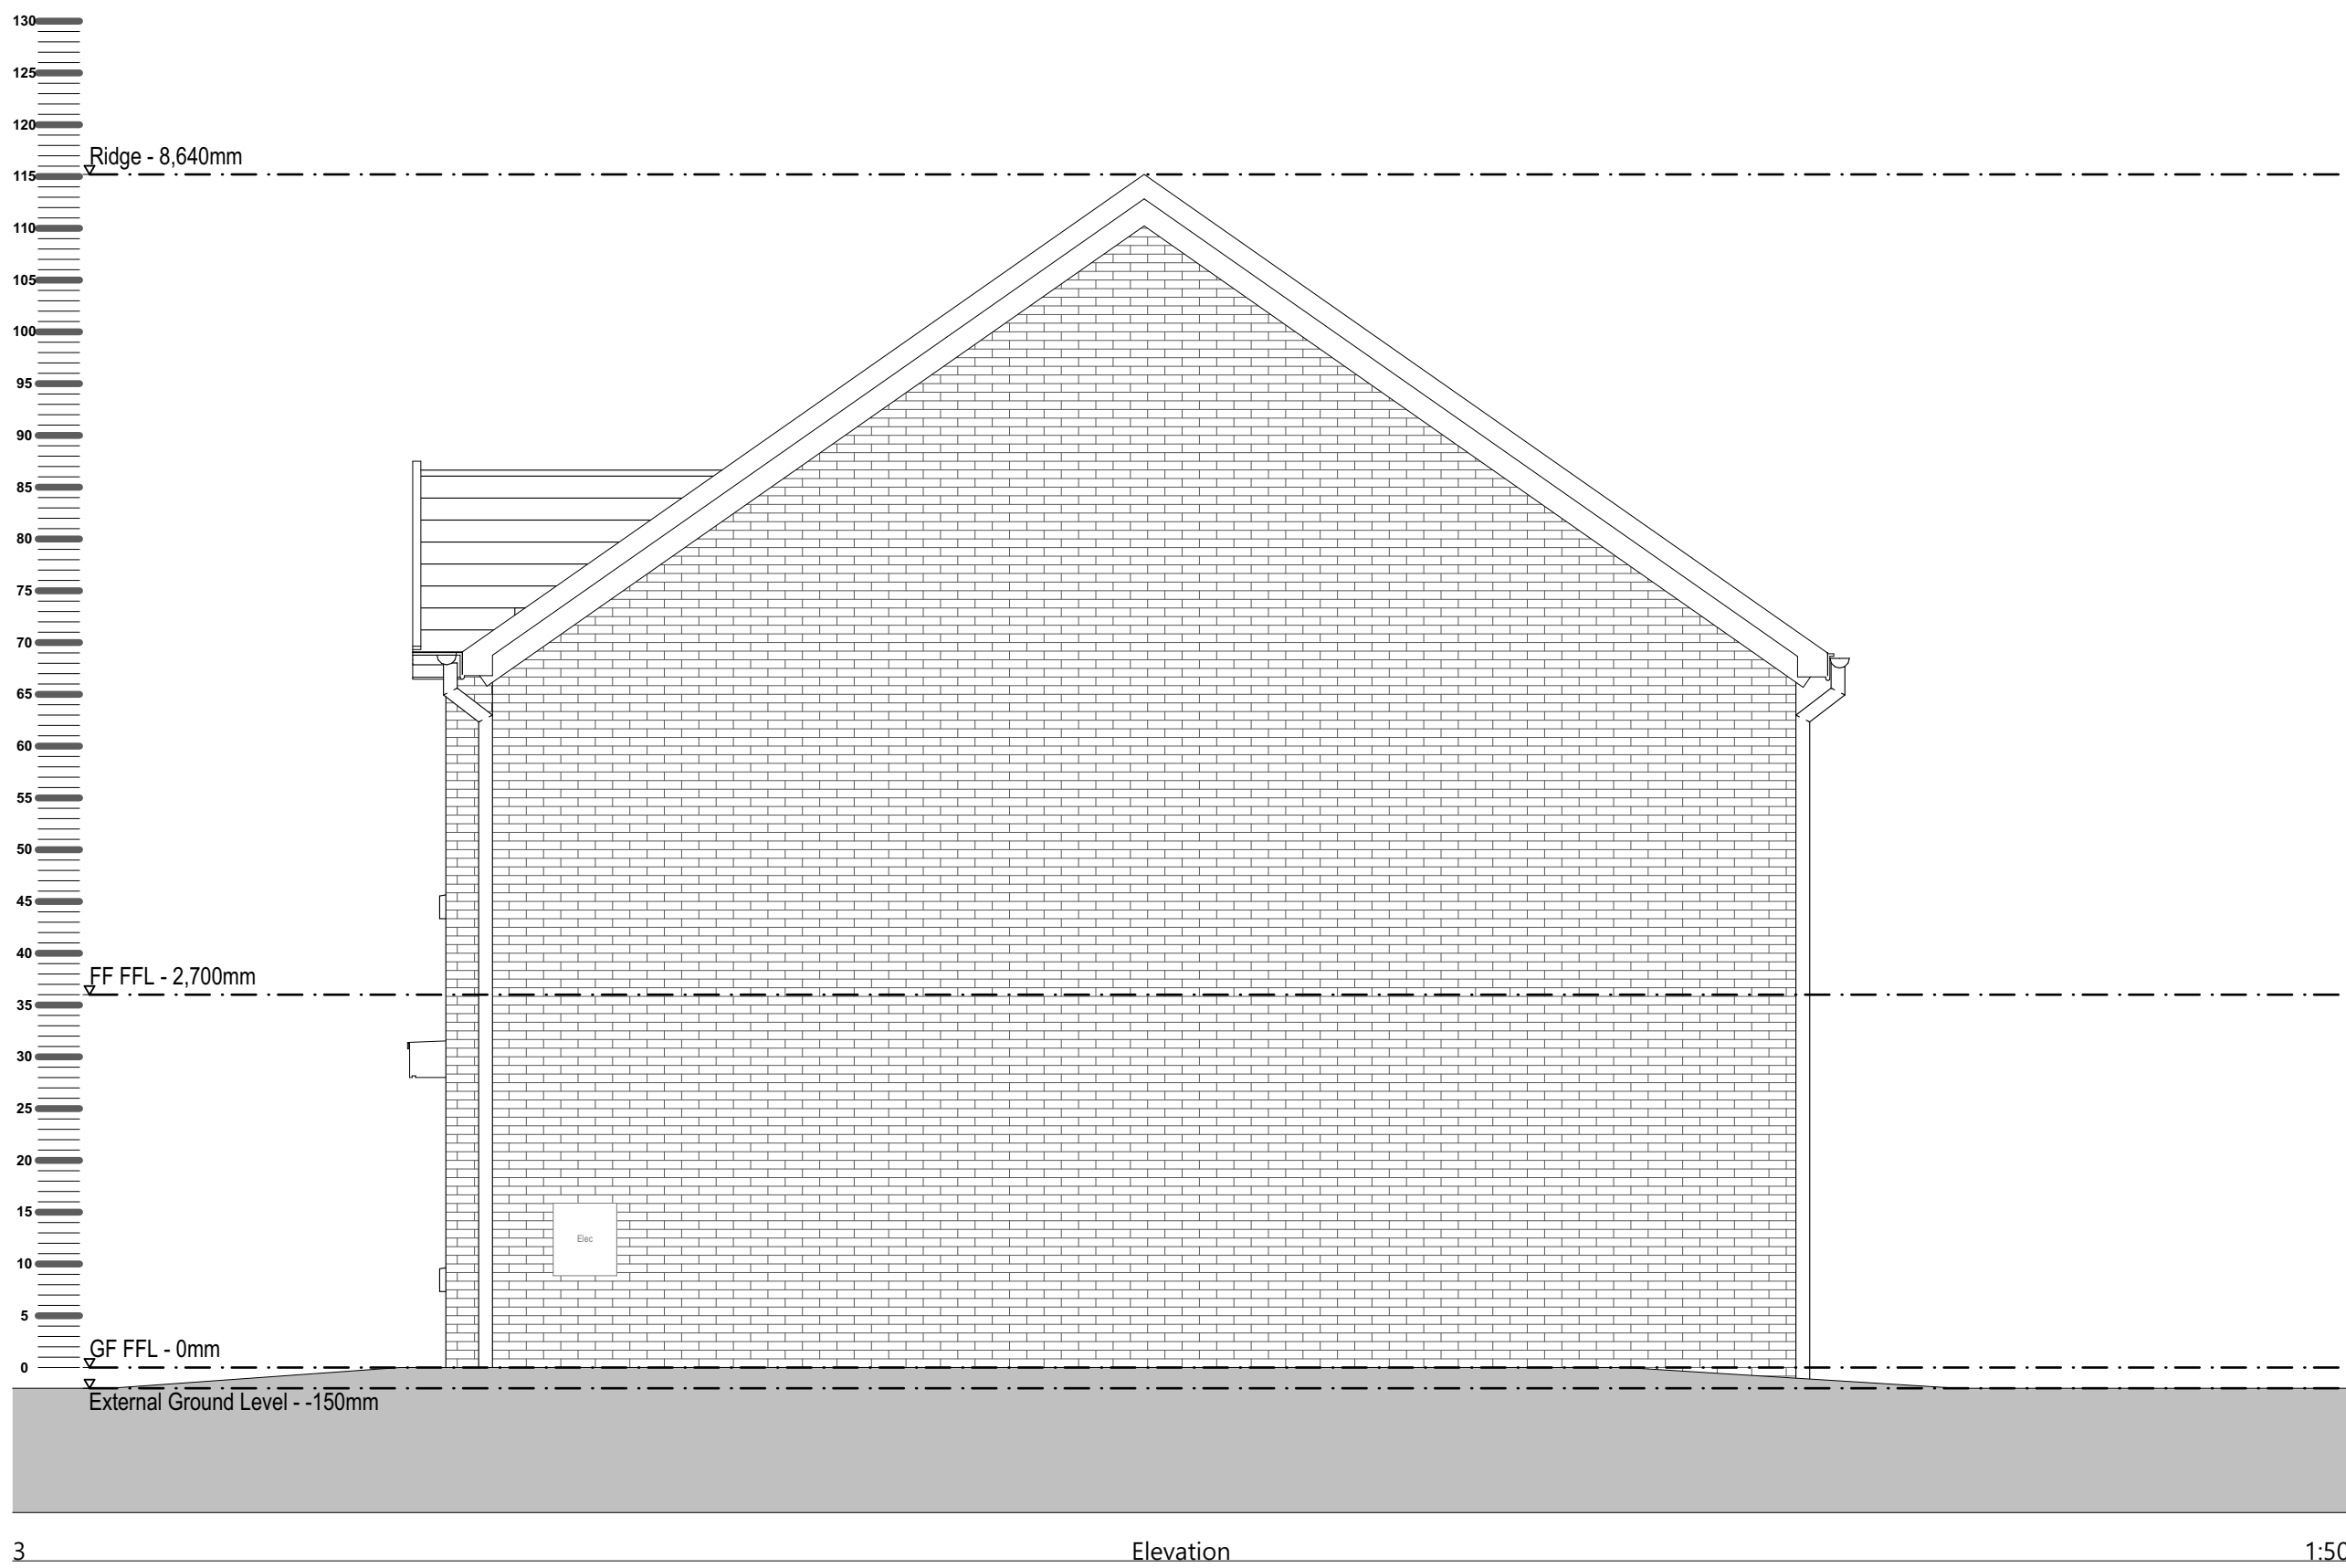
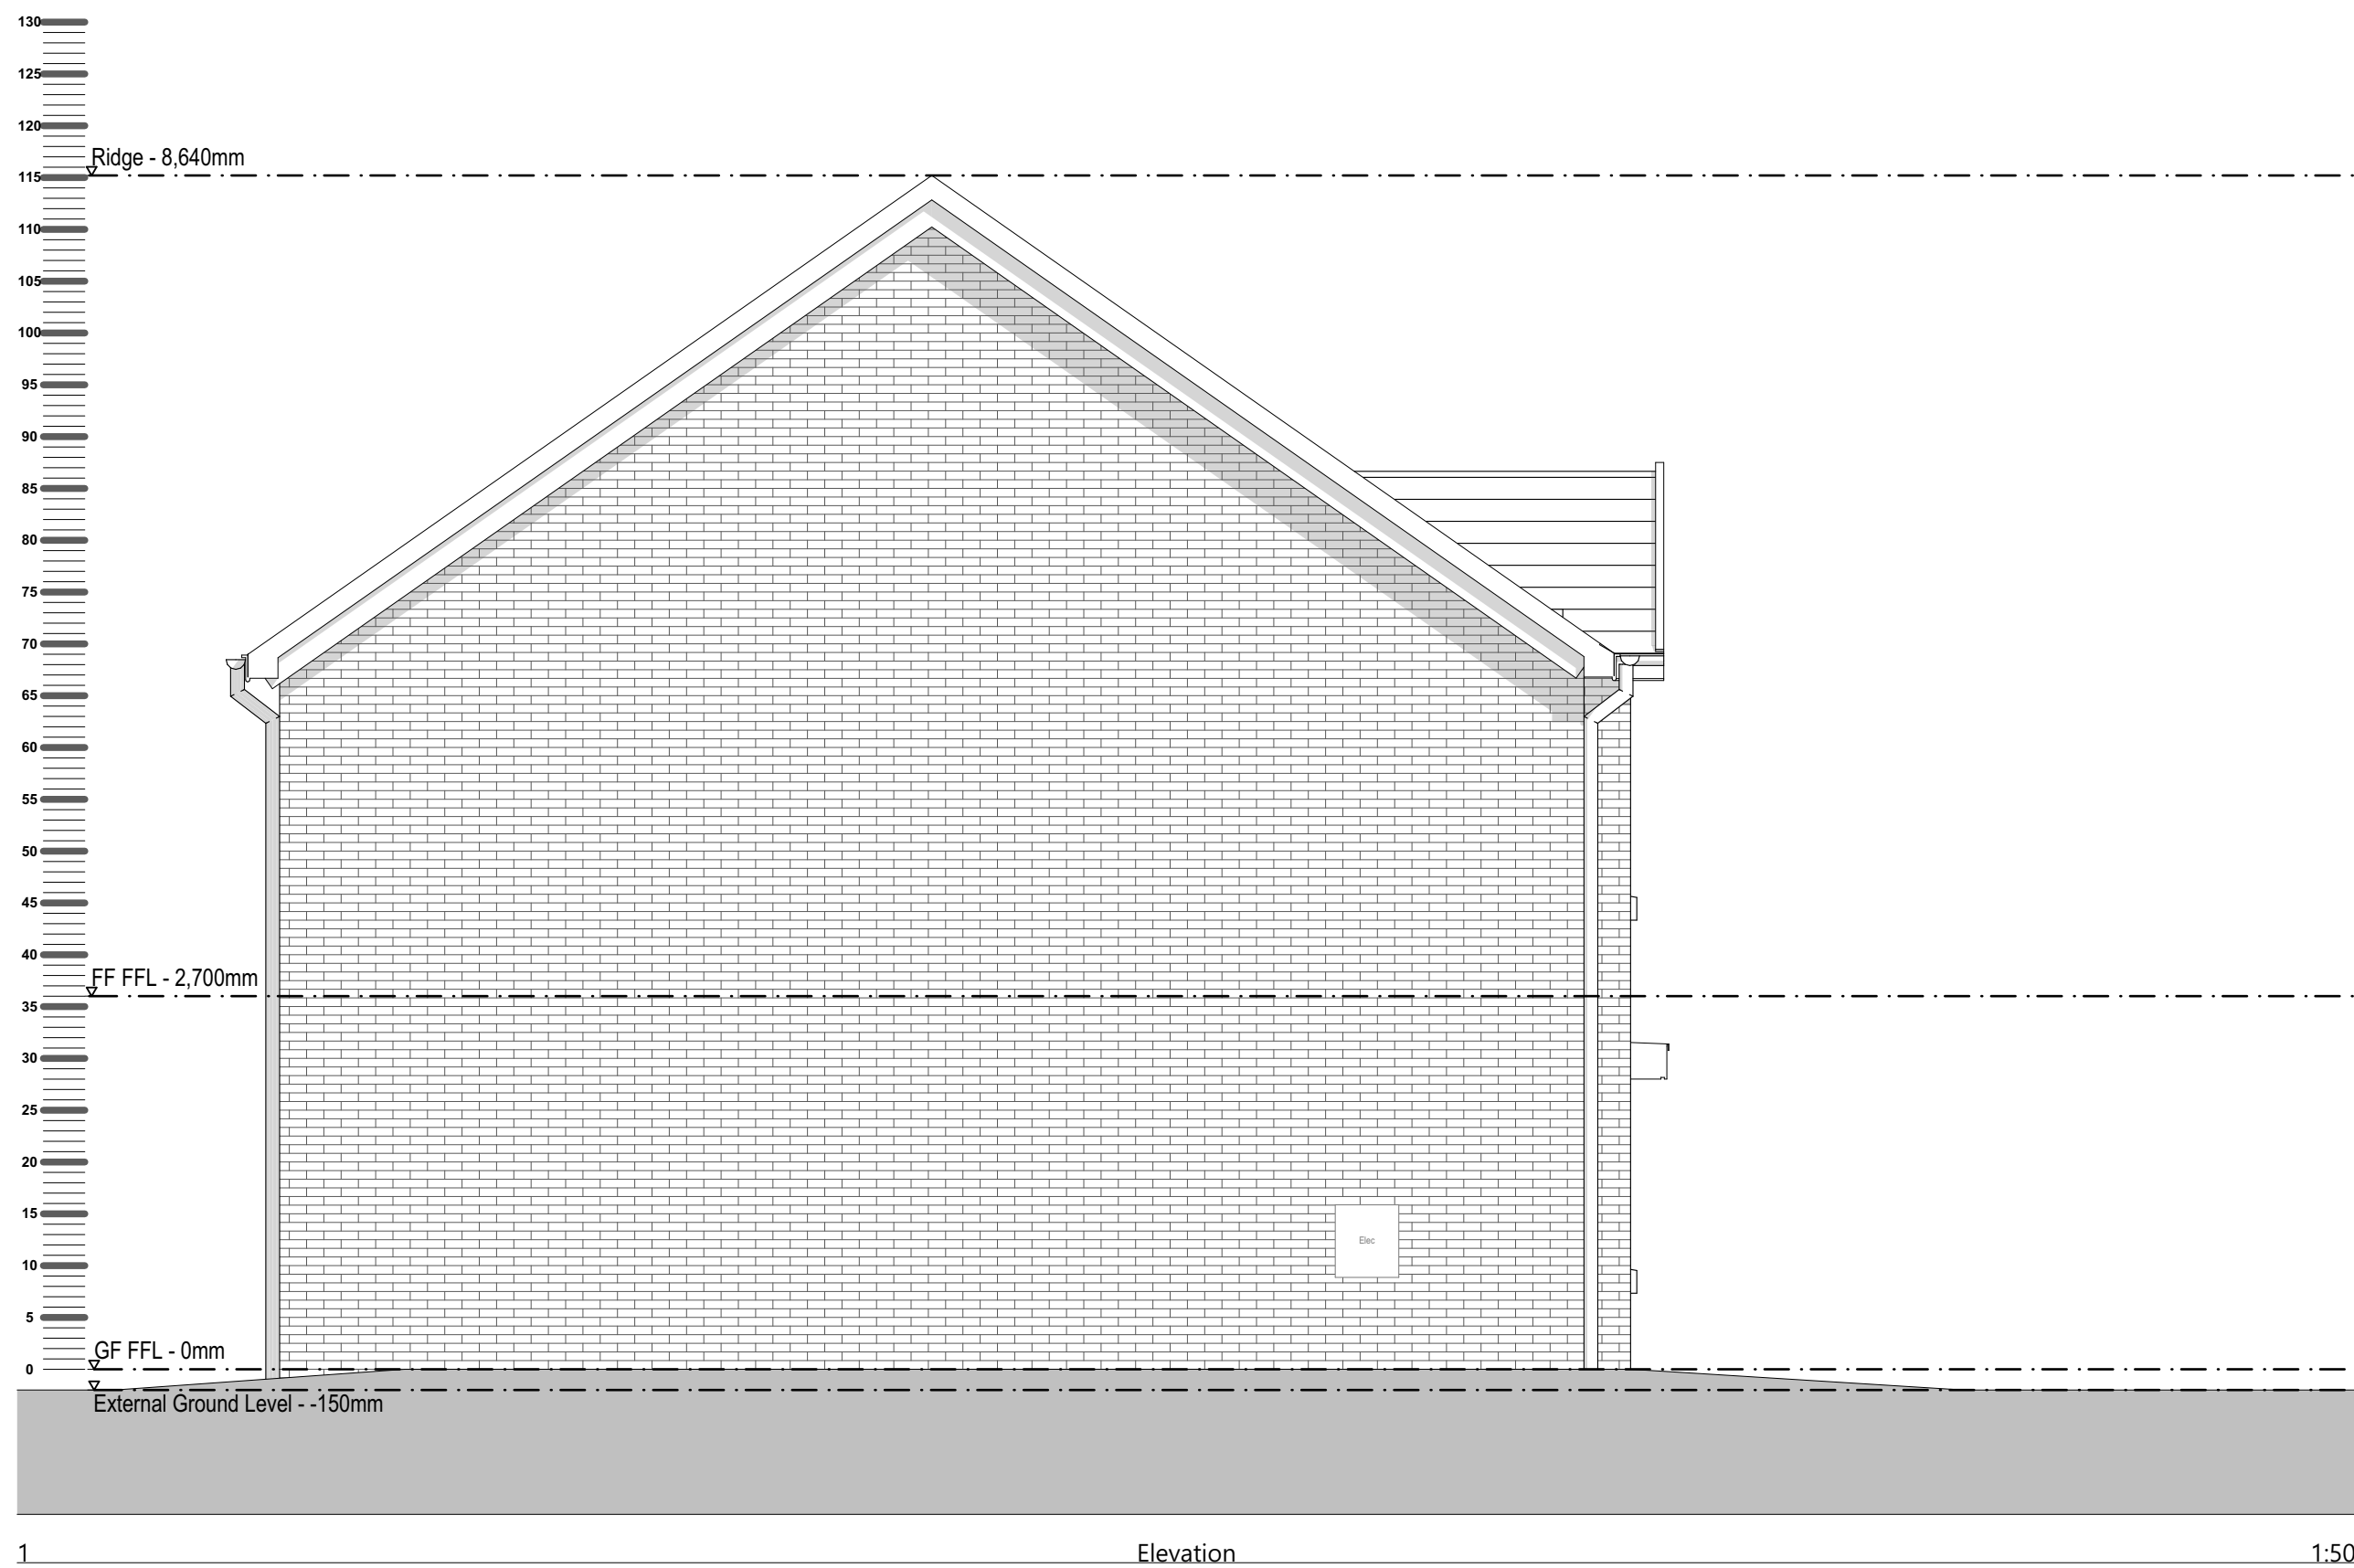


Proposed Elevations 3B5P Block Type A - Blocks 1,2,6,9,14

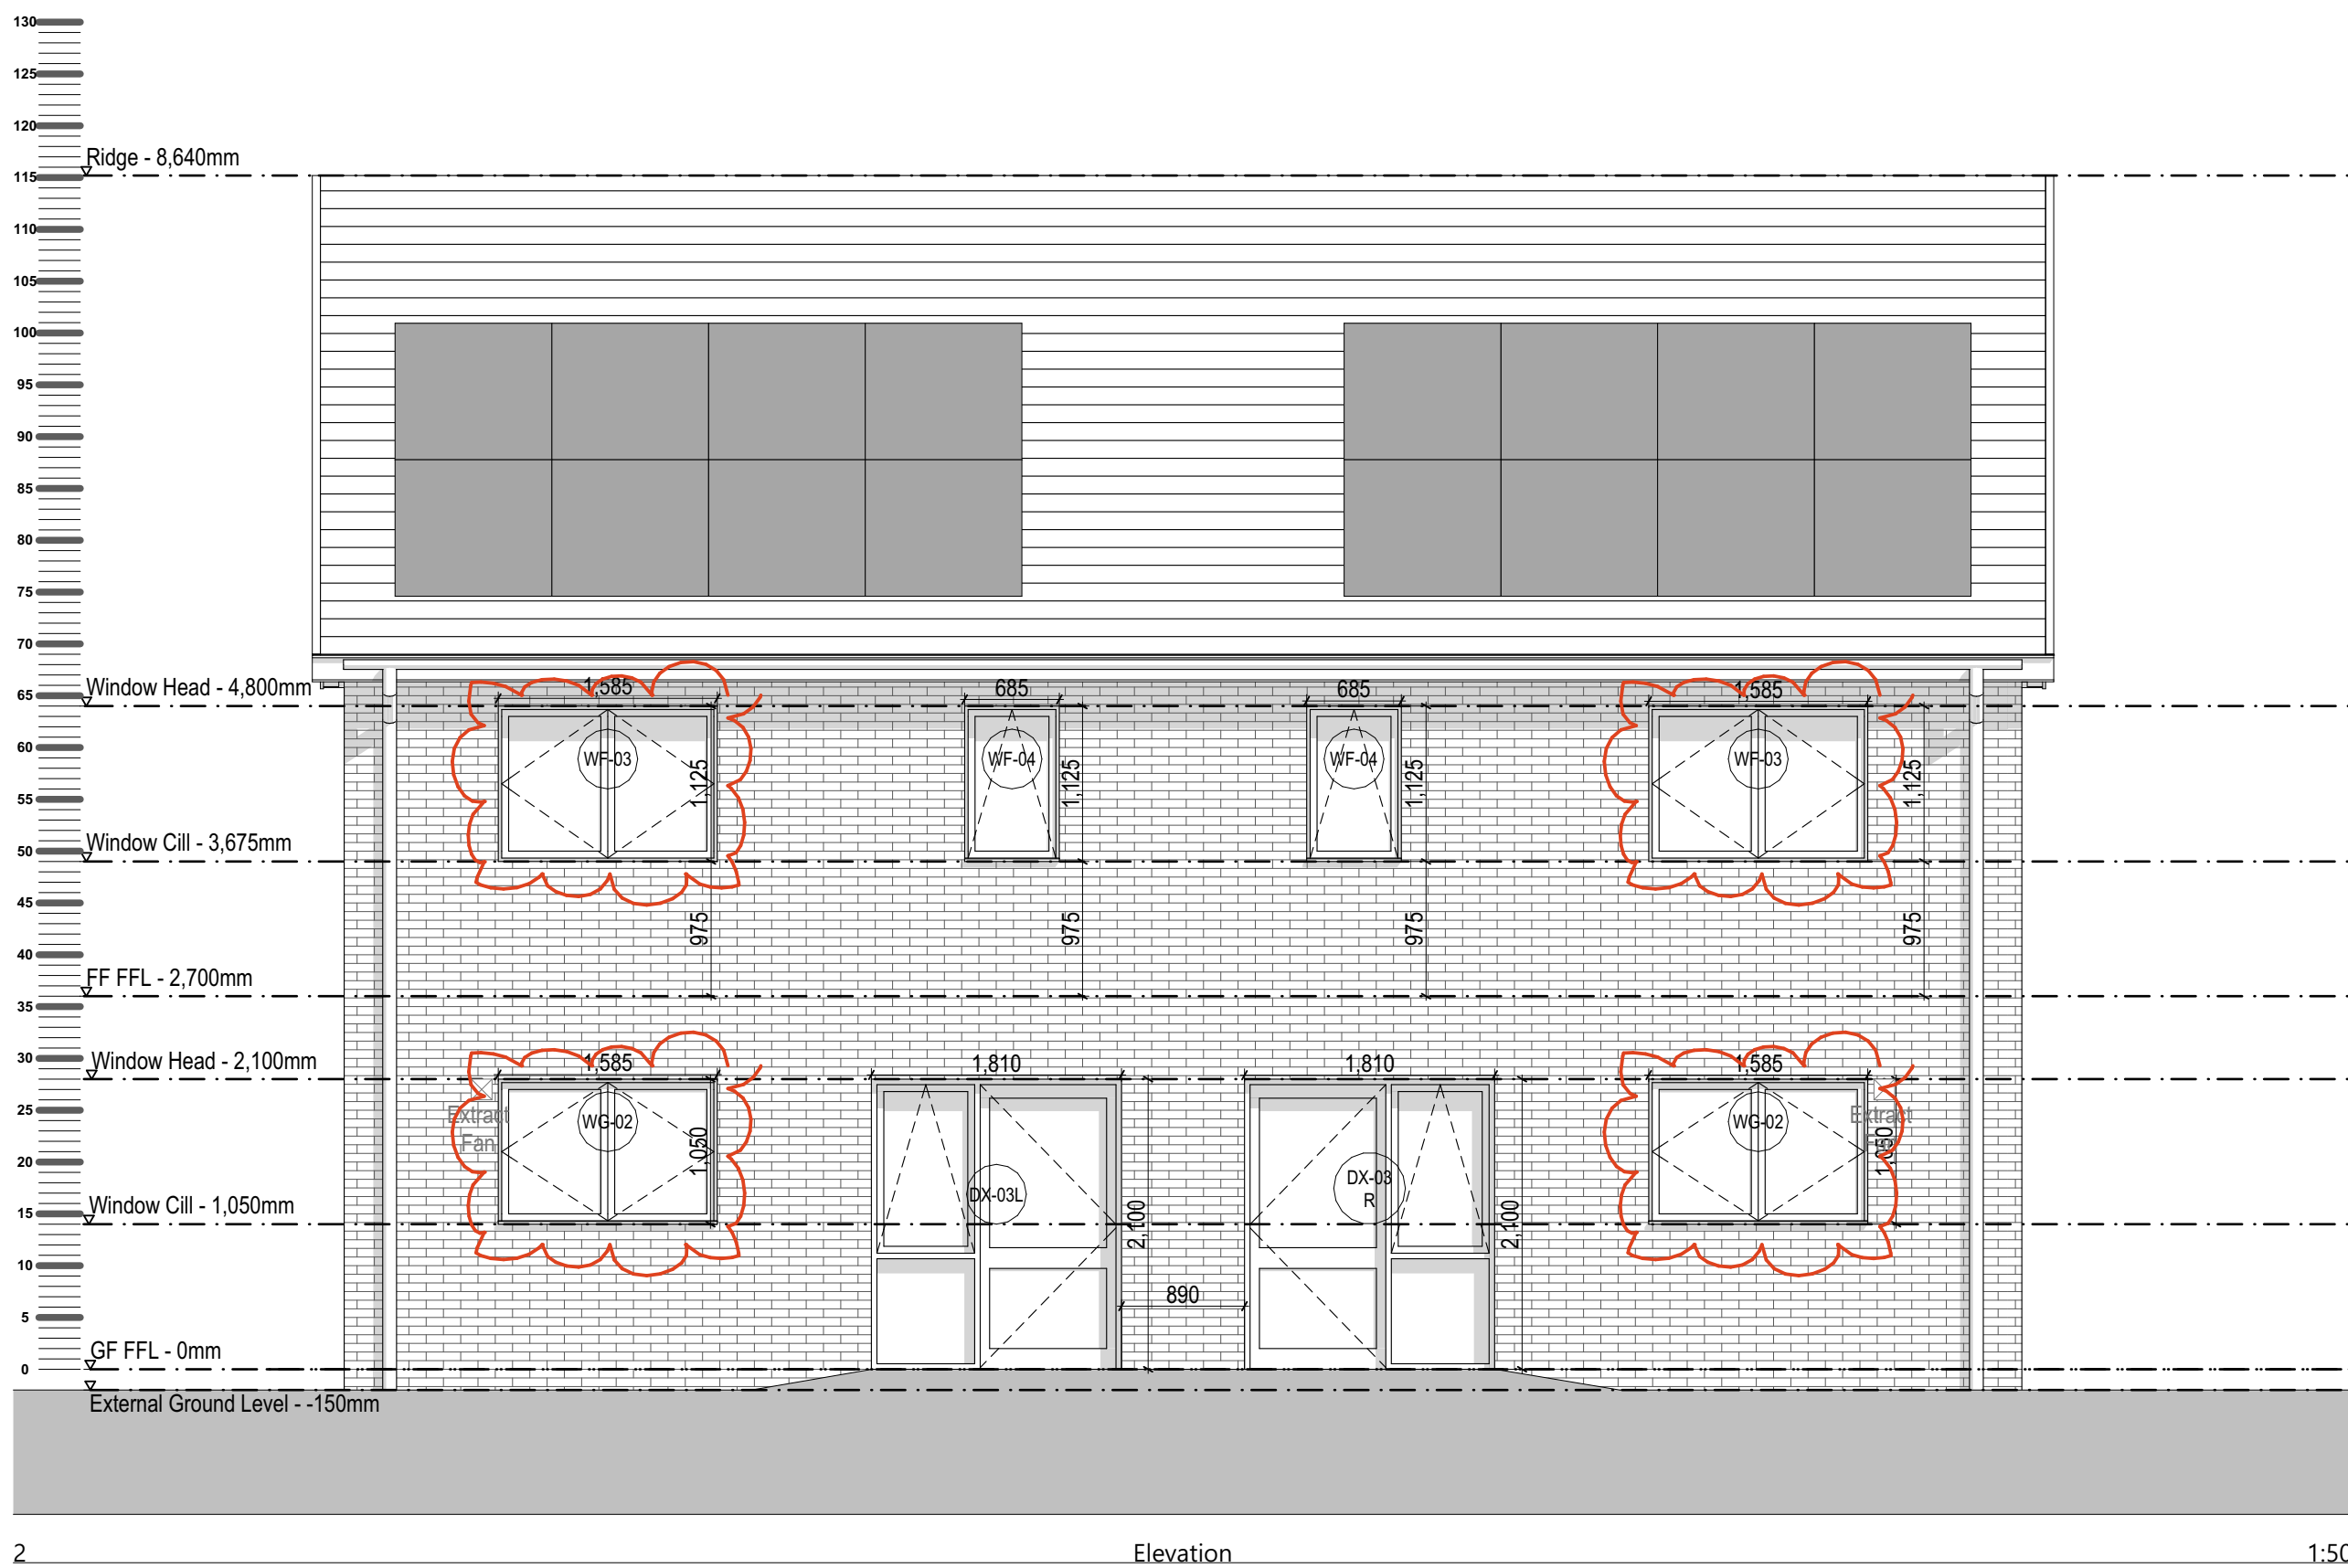

D	Changes bubbled for SFS	16/02/26	C.M.
C	Elevations updated to reflect changes	09/12/25	C.M.
B	Elevations updated to show PV array	06/02/25	C.M.
A	Elevations updated	03/11/23	C.M.
Designation	Detail of Revision	Date	Initials

PROJECT
Charlestown, White Moss
Road and Dam Head Drive -
P500 Phase 1 Site

TITLE
Proposed Elevations 3B5P
Block Type A - Blocks
1,2,6,9,14

SIZE
A1

STATUS
PLANNING

PROJECT No.
1785

DRAWING No.
PL.016D

DRAWN by
CM

CHECKED
DS

DATE
NOV 22

SCALE (1:1:0)

1:50

JOHN MCCALL ARCHITECTS LTD

No. 1 Arts Village, Henry Street, Liverpool L1 5BS Tel: 0151 707 1818 Fax: 707 1819

4a Rock Mill Lane, New Mills, SK22 3BN e-mail: admin@JohnMcCall.co.UK