

All outer timber edges to have 6mm rounded pencil edge

Backrest slats to be tapered with consistent 8m joint between slats

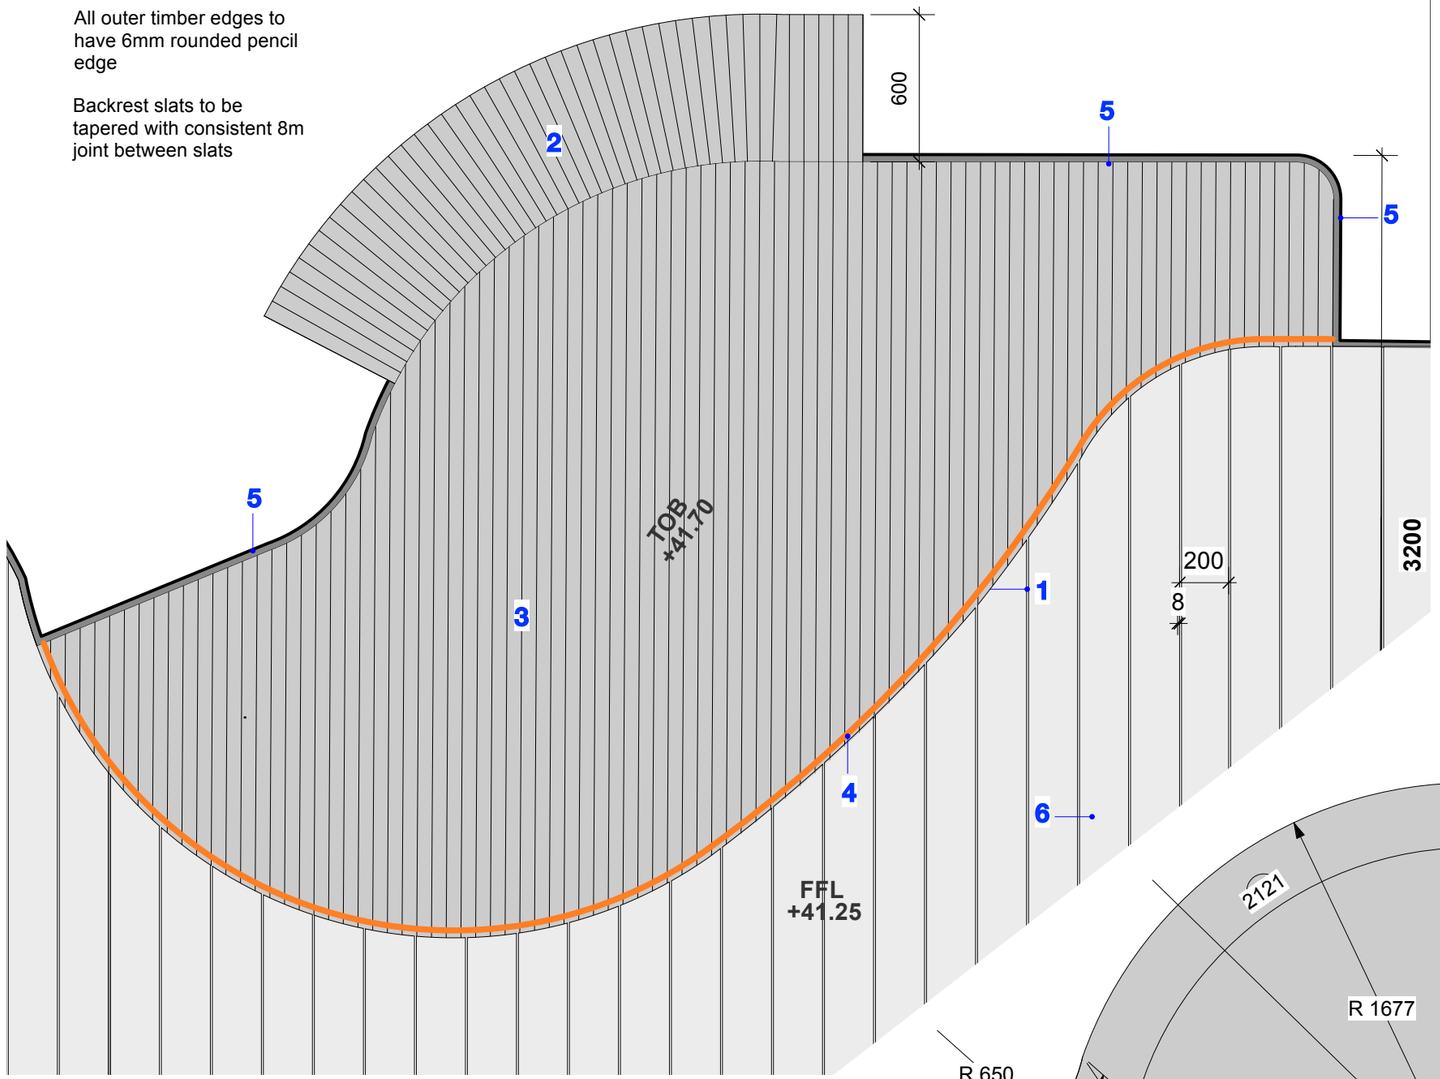

Bespoke Lounge Detail - Plan 1:25 @ A3

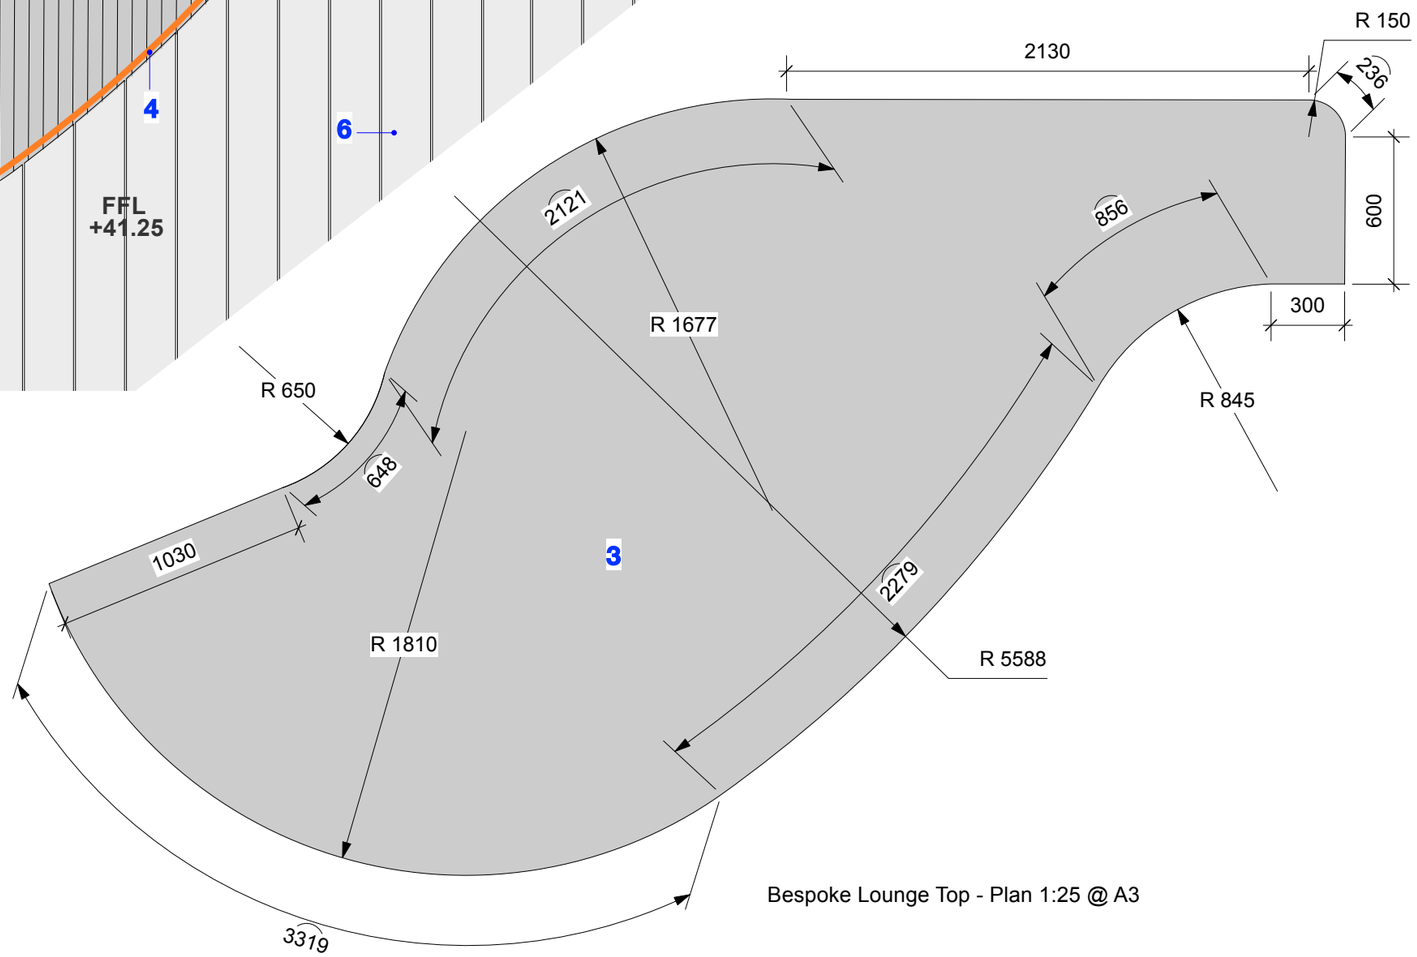

Bespoke Lounge Top - Plan 1:25 @ A3

KEY

1. Sheet metal edging to bench: Staple Planter Edge with Velox System by Logic Ltd or equal and approved. Galvanised steel and powder coated; Colour: RAL 7016 with 30% gloss. Refer to specification clause Q50/221A.

2.FSC certified hardwood lounger backrest. Iroko or similar approved. Size: 600mm (D). Lounger frame: Aluminium steel. 90mm width slats, circa 30mm thickness. Consistent 8m joint between slats. Refer to specification clause Q50/221A.

3.FSC certified hardwood lounger seat top. Iroko or similar approved. 90mm width slats, circa 30mm thickness. Consistent 8m joint between slats. Seat frame: Aluminium steel. Refer to specification clause Q50/221A.

4. Aluminium recesssed led channel stripe lights. Aluminium material, recessed fixed to under front of first timber slat. To be fully waterproofed. Electricity connection to engineers details. Refer to specification clause Q50/22/A.


5. Staple Planter Edge with Velox System by Logic Ltd or equal and approved. Size: H 450mm above FFL x W varies x L varies; Galvanised steel and powder coated; Colour: RAL 7016 with 30% gloss. Refer to specification Q50/122 for details.

6. Enhanced Grain non-combustible composite decking by Millboard or equal and approved; Size: 176 x 3600 x 32mm; Colour: Limed oak. Refer to specification clause Q55/110 for details.

7. Metal frame support to lounger seat. Metal to metal fixing to manufactures details. Refer to specification clause Q50/221.

© THIS DRAWING IS COPYRIGHT PROTECTED AND MAY NOT BE REPRODUCED IN WHOLE OR PART WITHOUT WRITTEN AUTHORITY FROM THE OWNER.

NOTES:
1. Do not scale from this drawing.
2. Always work to noted dimensions.
3. All dimensions are in millimetres unless otherwise stated.
4. All setting out, levels and dimensions to be agreed on site.
5. The dimensions of all materials must be checked on site before being laid out.
6. This drawing must be read with the relevant specification clauses and detail drawings.
7. Order of construction and setting out to be agreed on site.

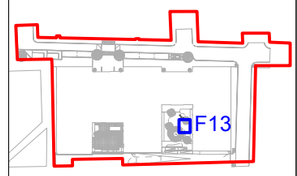

Location plan

Design Intent Only

Foundations and loading requirement to engineers details. Subject to aproval of manufactures drawings, all measurements to be checked on site prior to ordering and fabrication.

Revision	Date	Description	Drawn	Apprvd.
C02	26/02/26	Full Construction Issue	EK	RM
C01	18/02/26	Updated to comments	EK	RM
P05	16/02/26	Updated to comments	EK	RM
P04	12/02/26	Updated to comments	EK	RM
P03	06/02/26	Design update	EK	YH

Planit I.E. Limited
Manchester | London | Liverpool | Leeds | Standish
E: info@planit-ie.com **W:** planit-ie.com

MANCHESTER
2 Back Grafton St
Altrincham
WA14 1DY
T:0161 928 9281

Client	IQ Student Accommodation
Project	Chandos House, Manchester
Drg Title	Bespoke Lounge Detail Area

Created on	Created by	Approved by
27-10-25	SY	RM

Scale	Size	Workstage
1:25 / 1:20	A3	STAGE 4

Drg No.	Suitability	Revision
63073-PLA-ZZ-ZZ-DR-L-7013	S4	C02

© Planit I.E. Limited