




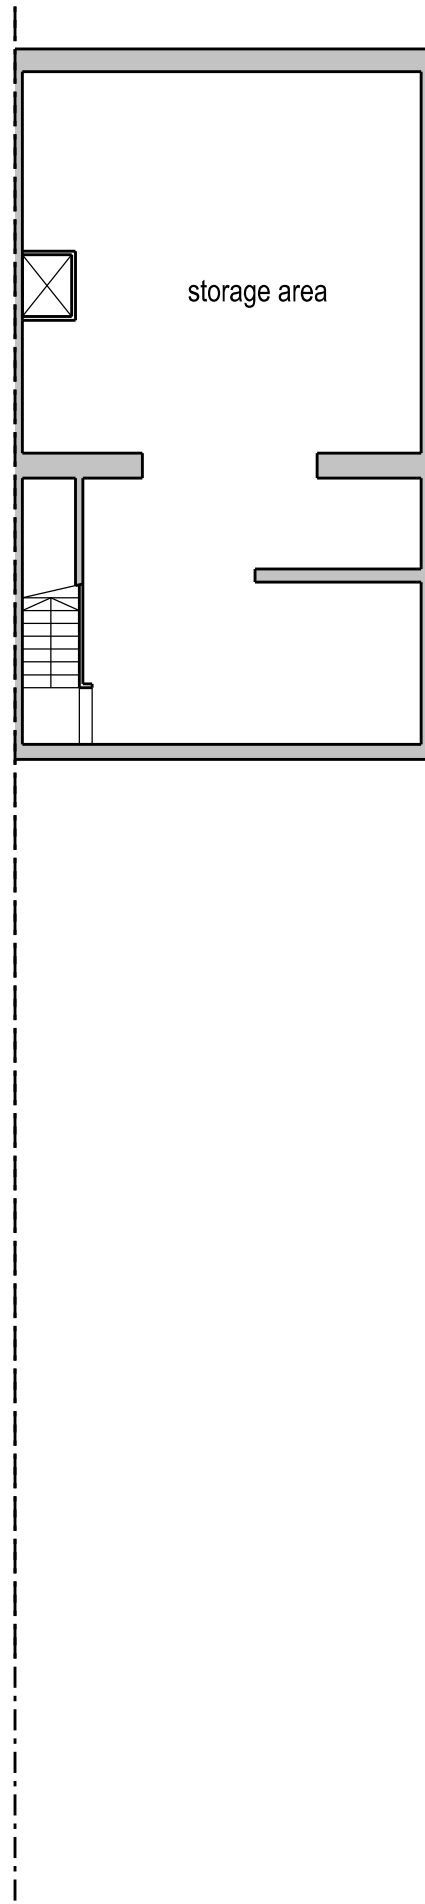


Basement Floor Plan

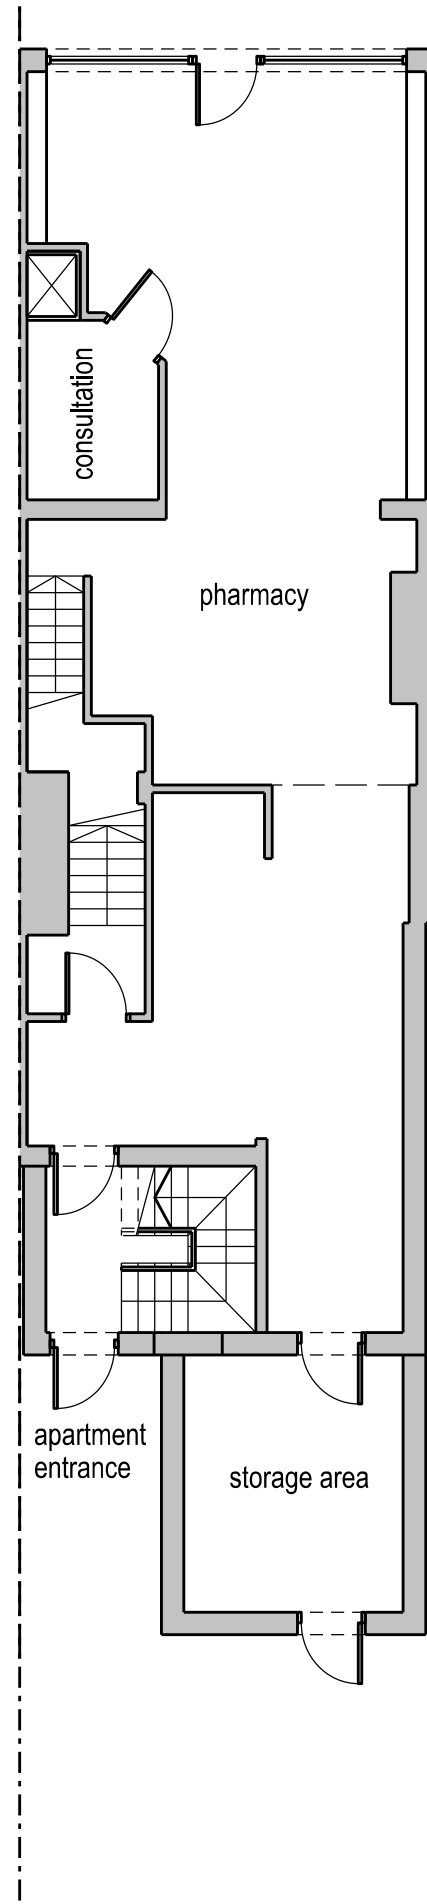


Ground Floor Plan

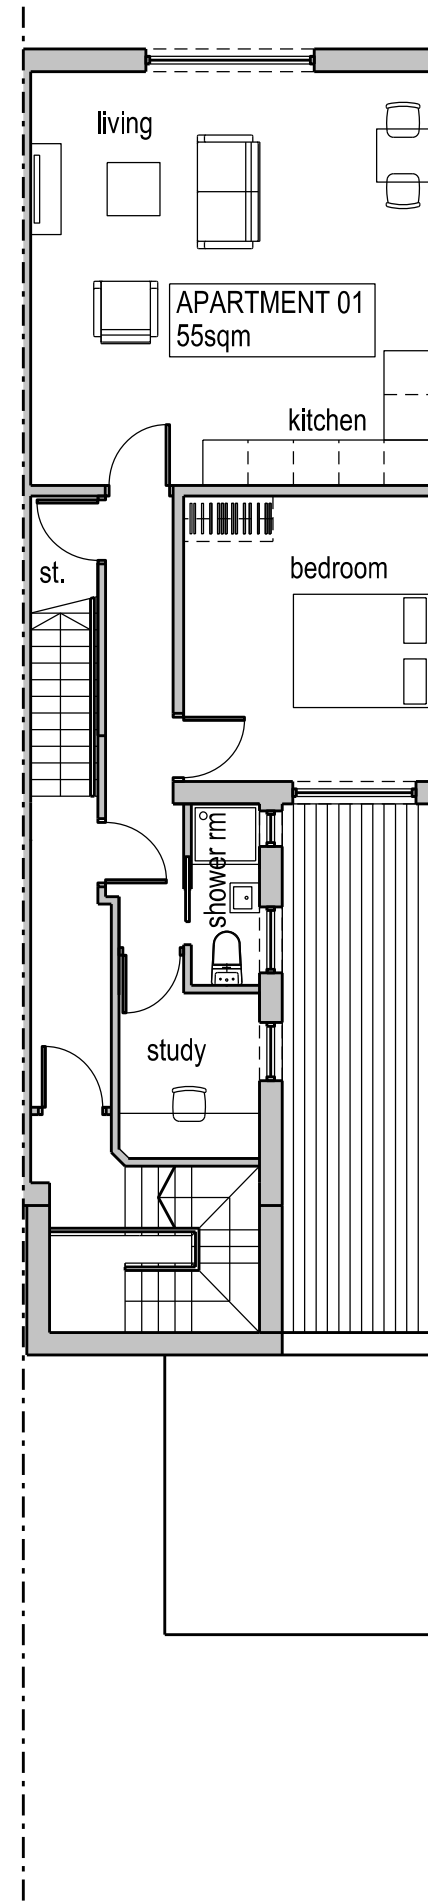


First Floor Plan

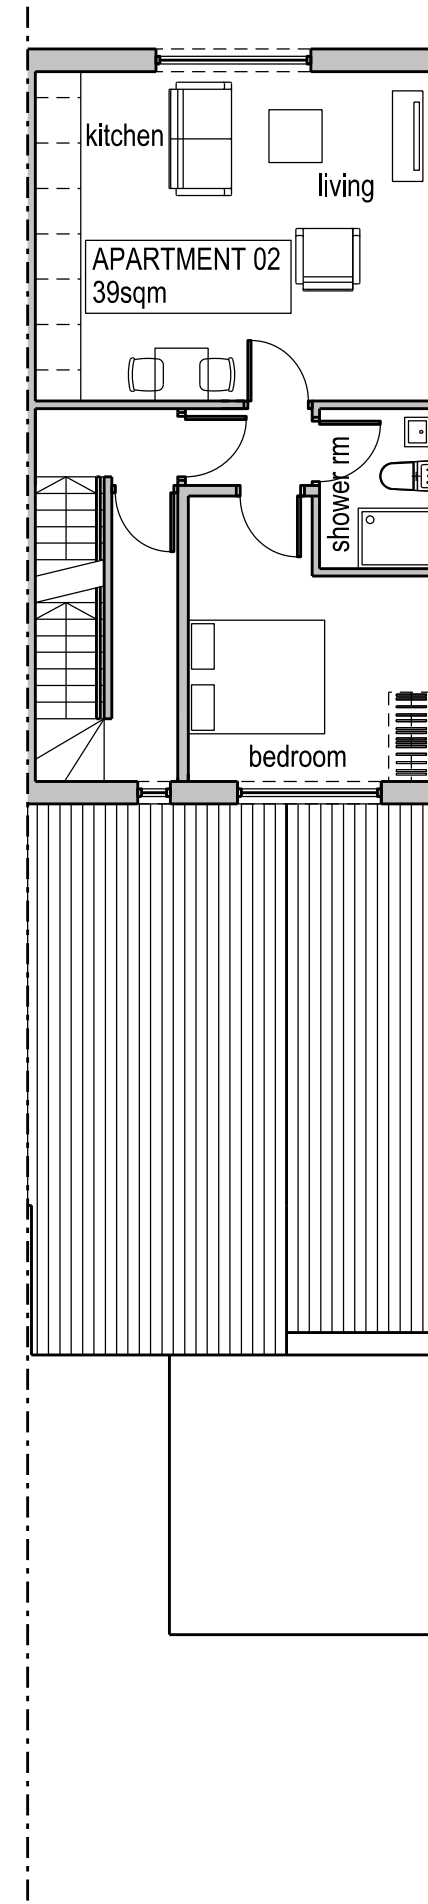


Second Floor Plan

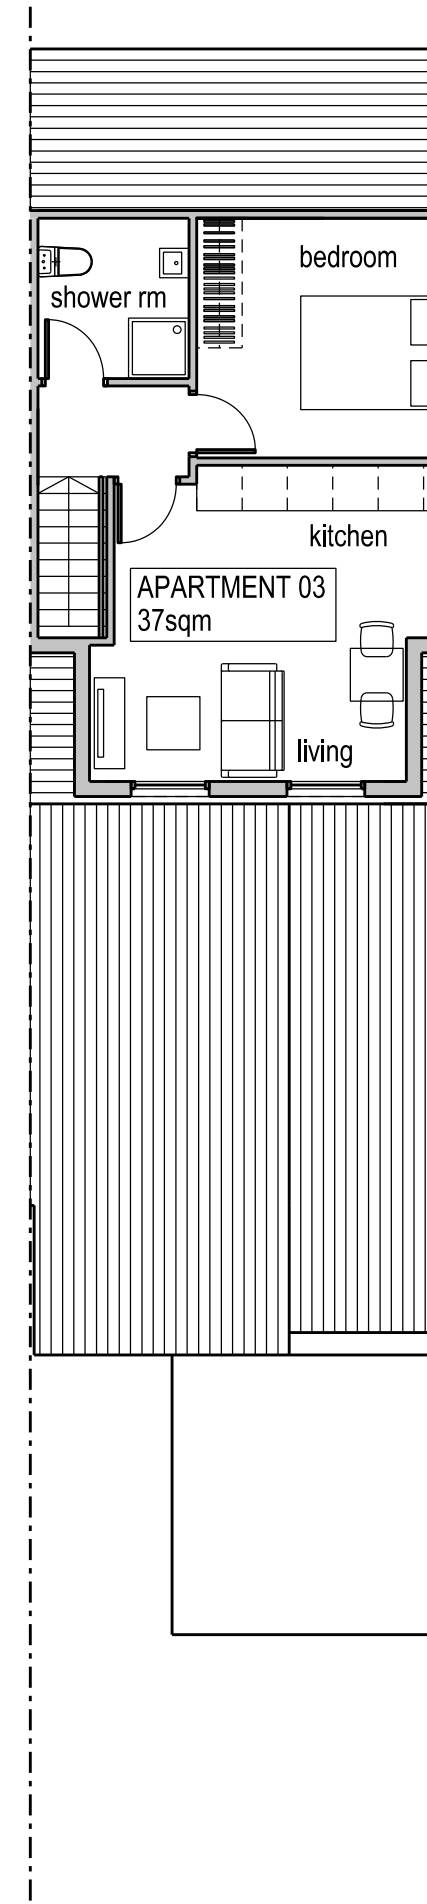


Loft Floor Plan

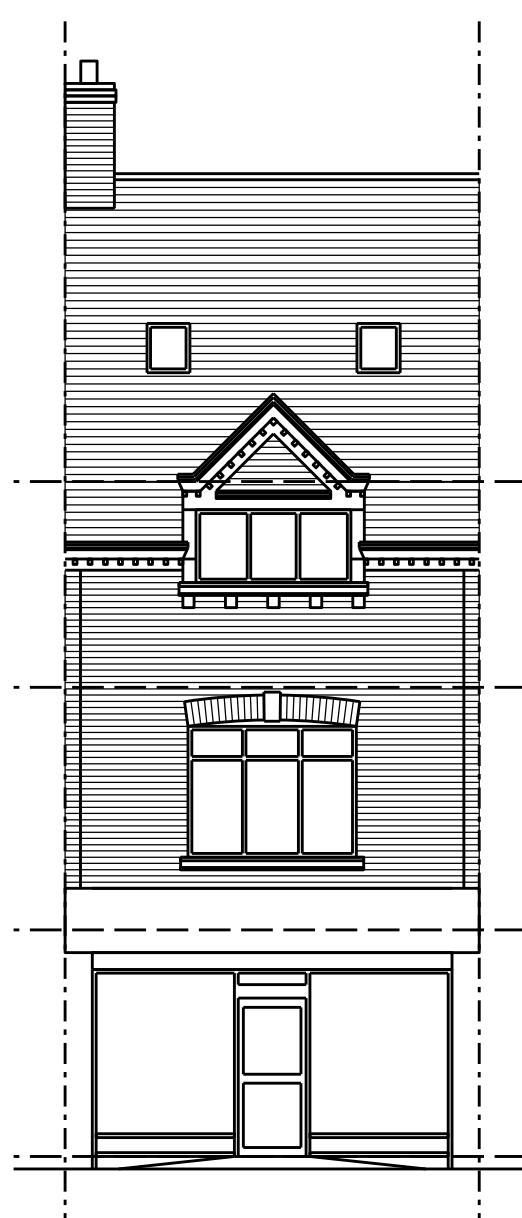


North Elevation

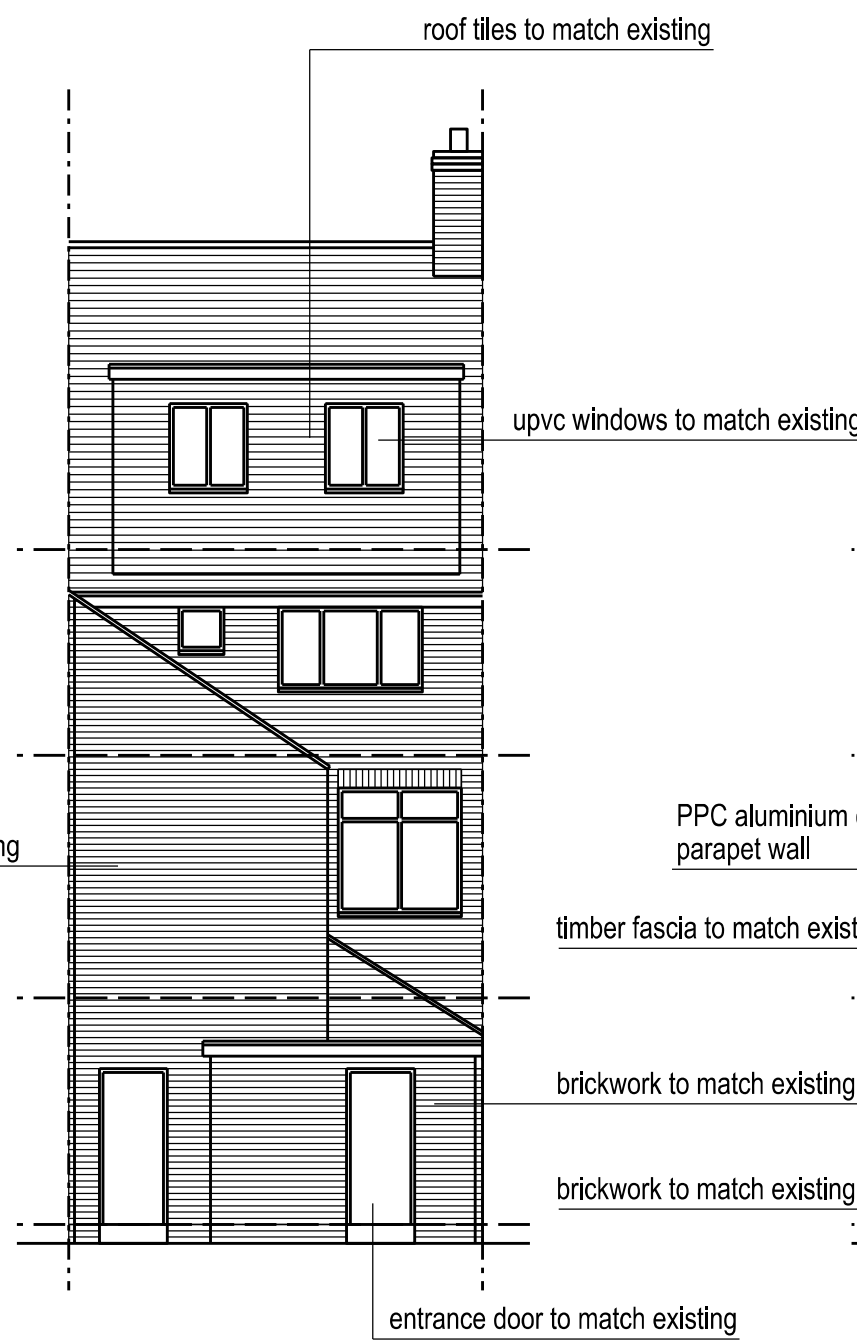


South Elevation

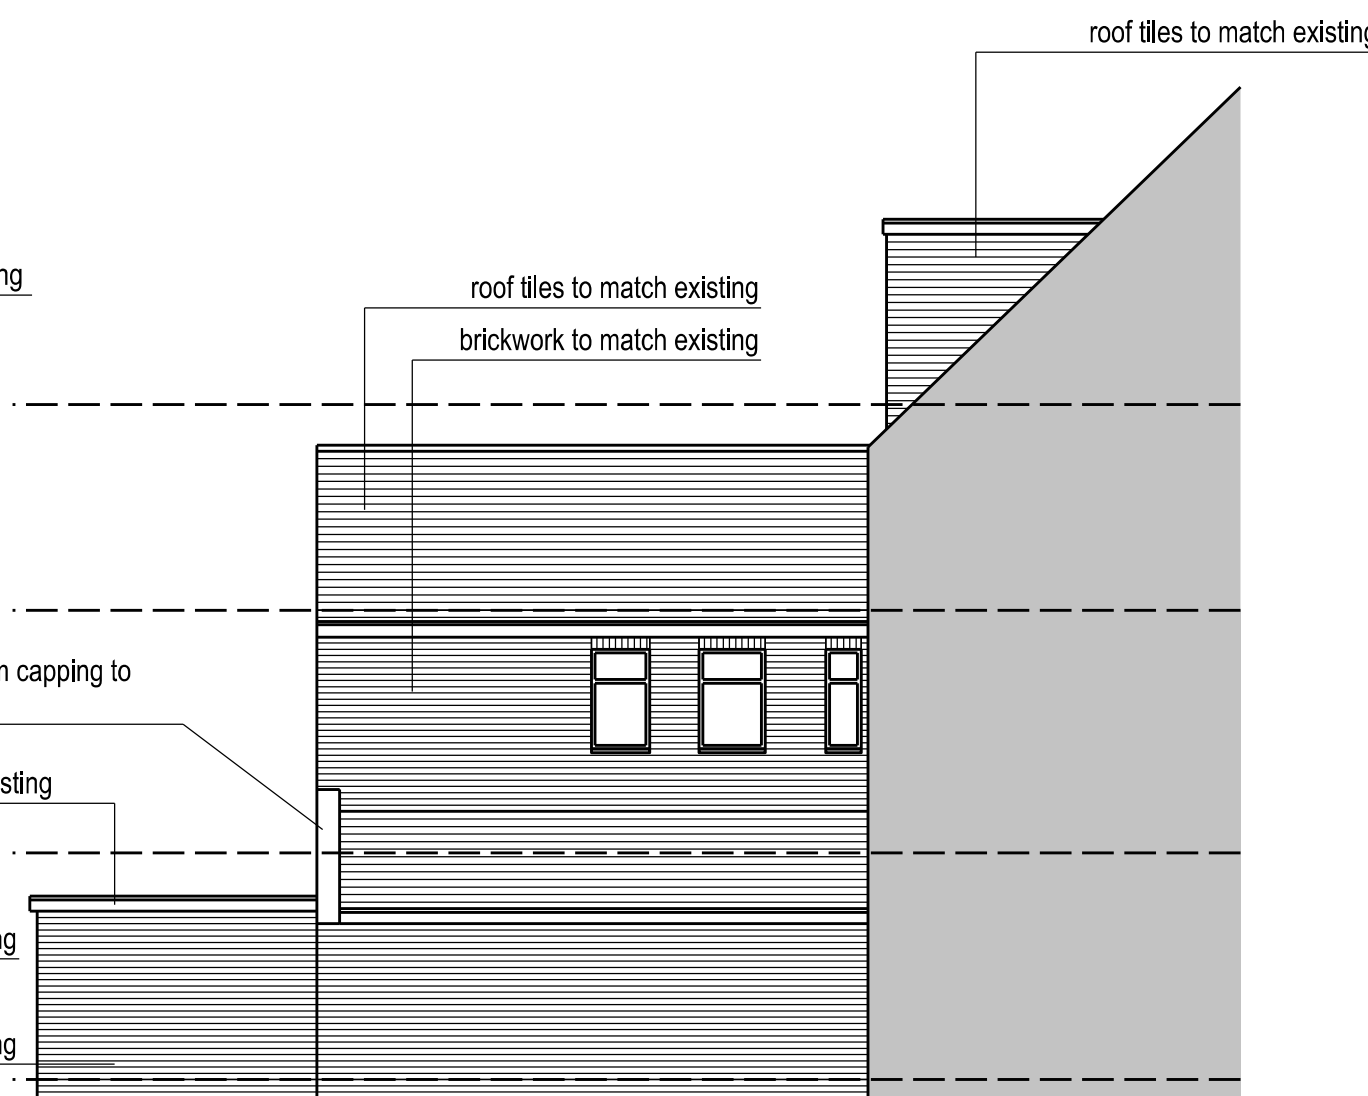

East Elevation

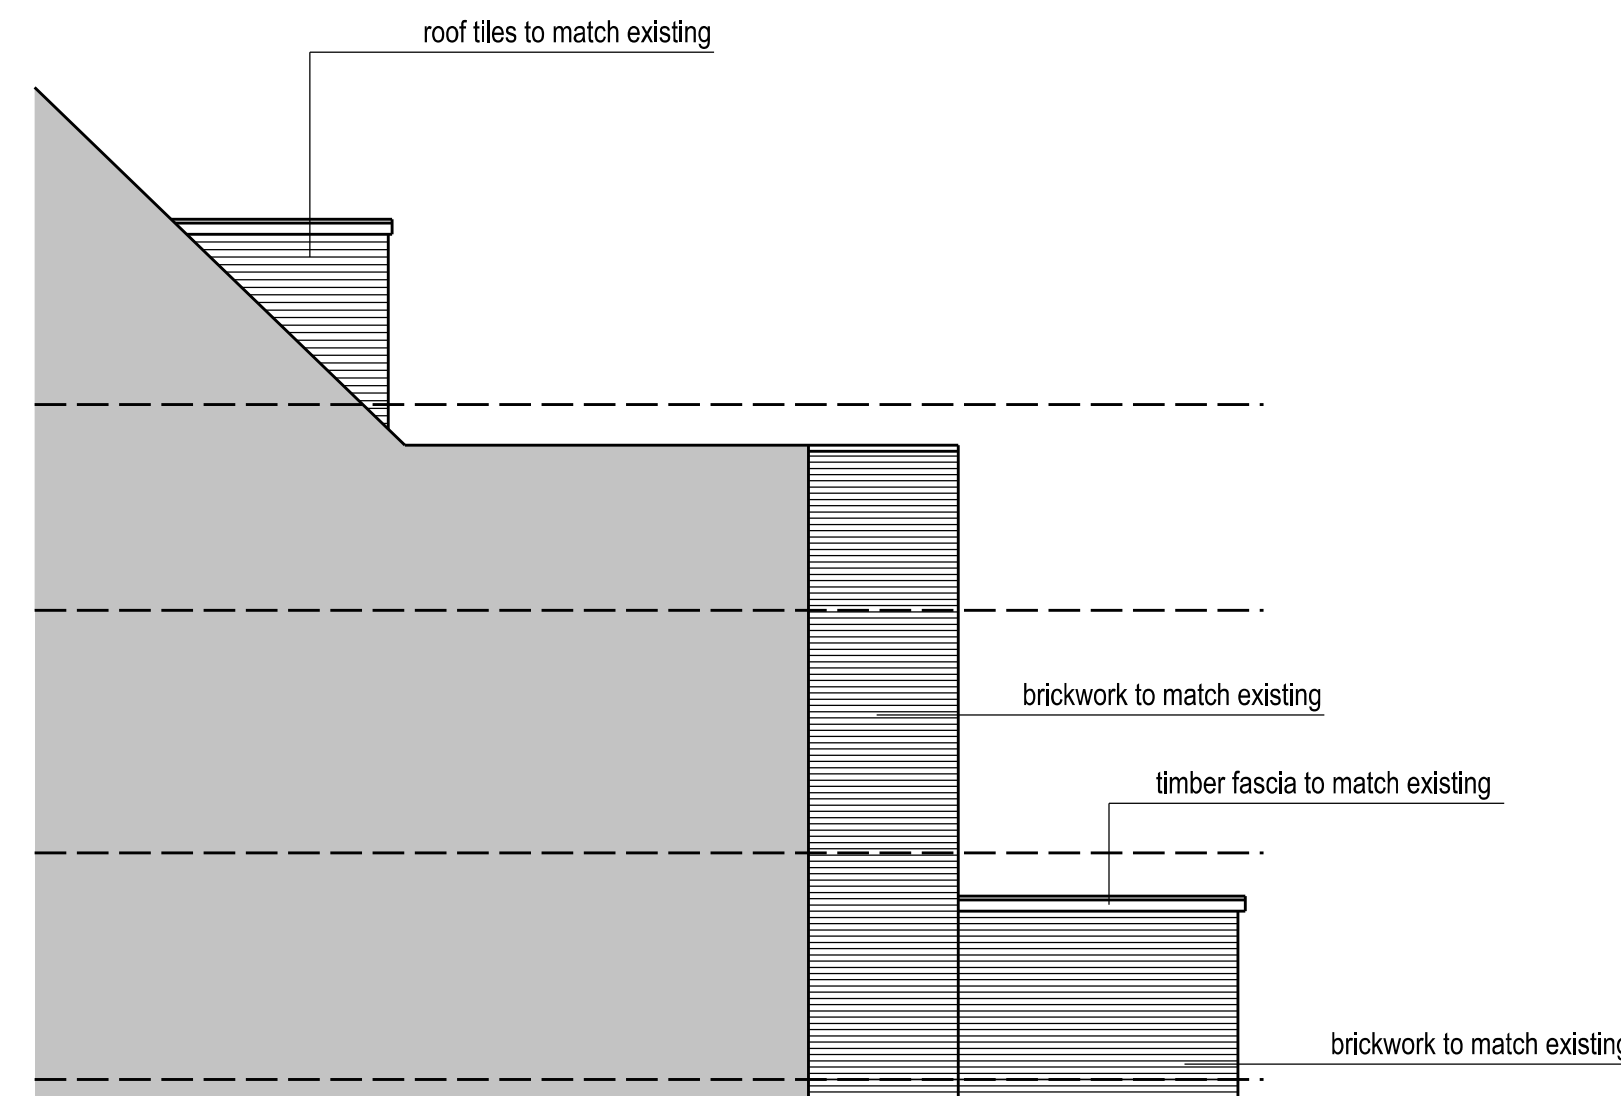

West Elevation

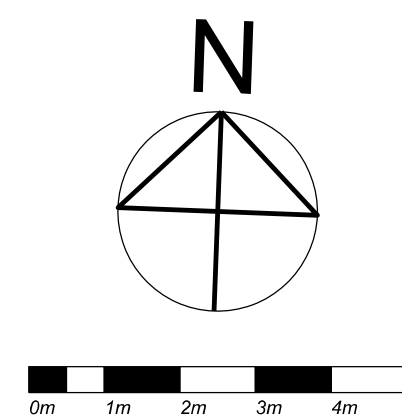

Do not scale this drawing
All given dimensions are in millimetres
Contractors must check all dimensions from site
This drawing is copyright and is for use on this site only

No	Date
Revision	

Project
521 Wilbraham Road
Chorlton

Title
Proposed Floor Plans
and Elevations

Project 2010	Drawing 005	Scale @A1 1/100	Rev.
-----------------	----------------	--------------------	------

Drawing Status
PLANNING