FRONT ELEVATION

1:100

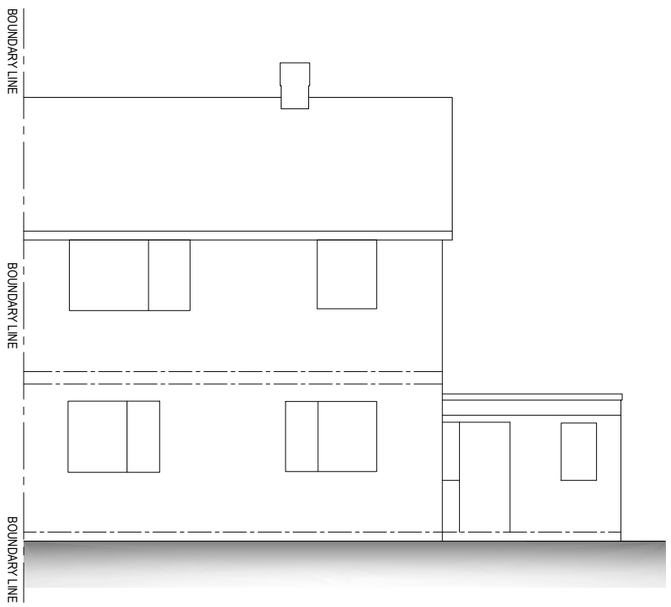

REAR ELEVATION

1:100

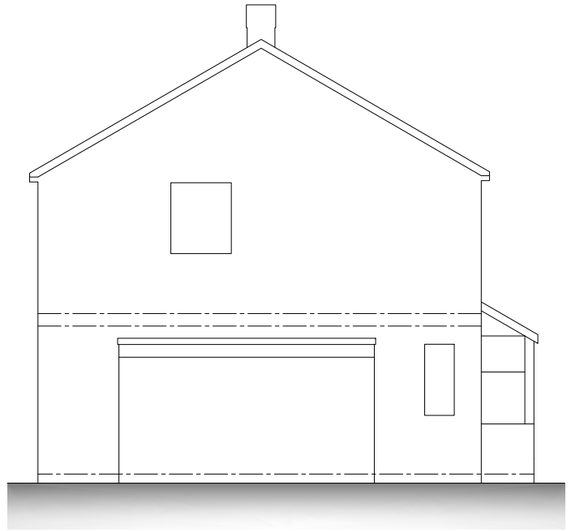

SIDE ELEVATION

1:100

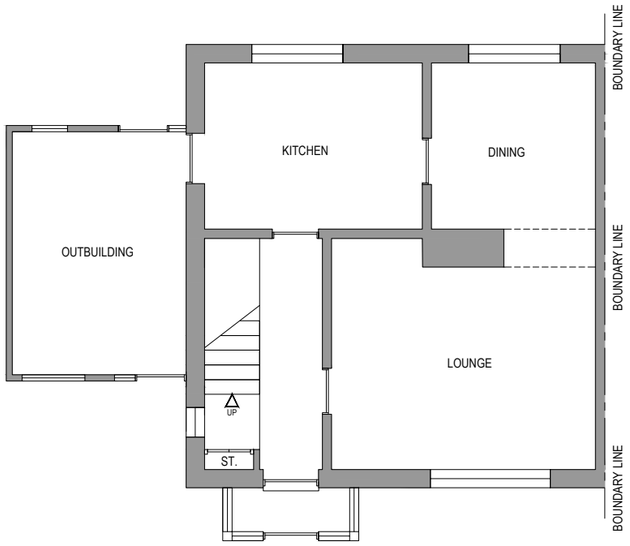

GROUND FLOOR PLAN

1:100

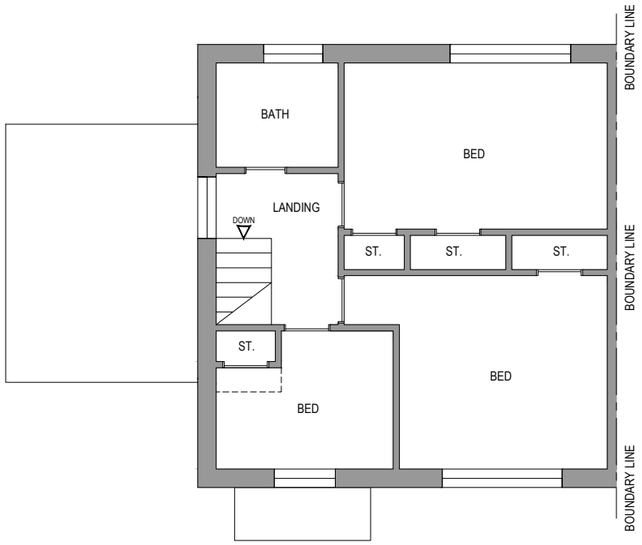

FIRST FLOOR PLAN

1:100

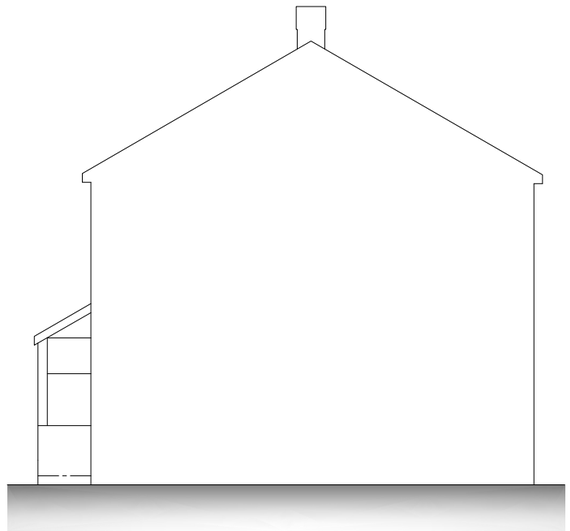

SIDE ELEVATION (thro' party wall)

1:100

0 1 2 3 4 5 m

SCALE BAR 1:100

DISCLAIMER:

- THIS DRAWING IS FOR **PLANNING** PURPOSES ONLY. IT IS NOT INTENDED TO BE USED FOR CONSTRUCTION PURPOSES. WHILST ALL REASONABLE EFFORTS ARE USED TO ENSURE DRAWINGS ARE ACCURATE, NO RESPONSIBILITY OR LIABILITY FOR ANY RELIANCE PLACED ON, OR USE MADE OF, THIS PLAN BY ANYONE FOR PURPOSES OTHER THAN THOSE STATED ABOVE.
- © THE COPYRIGHT OF THIS DRAWING IS HELD BY ***AD DESIGN*** AND NO REPRODUCTION IS ALLOWED IN ANY WAY WITHOUT PRIOR PERMISSION.

KEY

	Existing walls/structures retained
	Existing walls/structures removed
	Proposed walls
	Proposed steel (tbc by SE)
	Existing steel (check onsite)
TG	Toughened glass
OG	Obscured glass
FC	Existing floor to ceiling height

EXISTING MATERIAL SCHEDULE

Walls	Pebble dash render
Roof	Concrete roof tiles - finished in red
Doors	PVCu frames with double glazed sealed units - finished in white
Windows	PVCu frames with double glazed sealed units - finished in white
Other	PVCu fascias/soffits - finished in white PVCu gutters/rwps - finished in black

Rev.	Description	Ini.	Date
-	-	-	-

Job Information

Drawing Status:
PLANNING

Project:
RESIDENTIAL
SINGLE STOREY WRAP EXTENSION

Drawing Title:
FLOOR PLANS & ELEVATIONS
EXISTING

Client Information

WCHG
9 SUFFIELD WALK
WYTHENSHAWE
MANCHESTER
M22 1NG

Drawing Information

Drg No.: 25-203-PL-02 Sheet Size: **A3**
Rev: -
Drawn: APD
Chk'd: APD
Date: 11.11.25
Scale: 1:100

Company Information

5 Wessex Close, Standish, Wigan, Gr. Manchester, WN1 2TJ
T: 07709 492694 E: info@ad-design.co.uk W: ad-design.co.uk