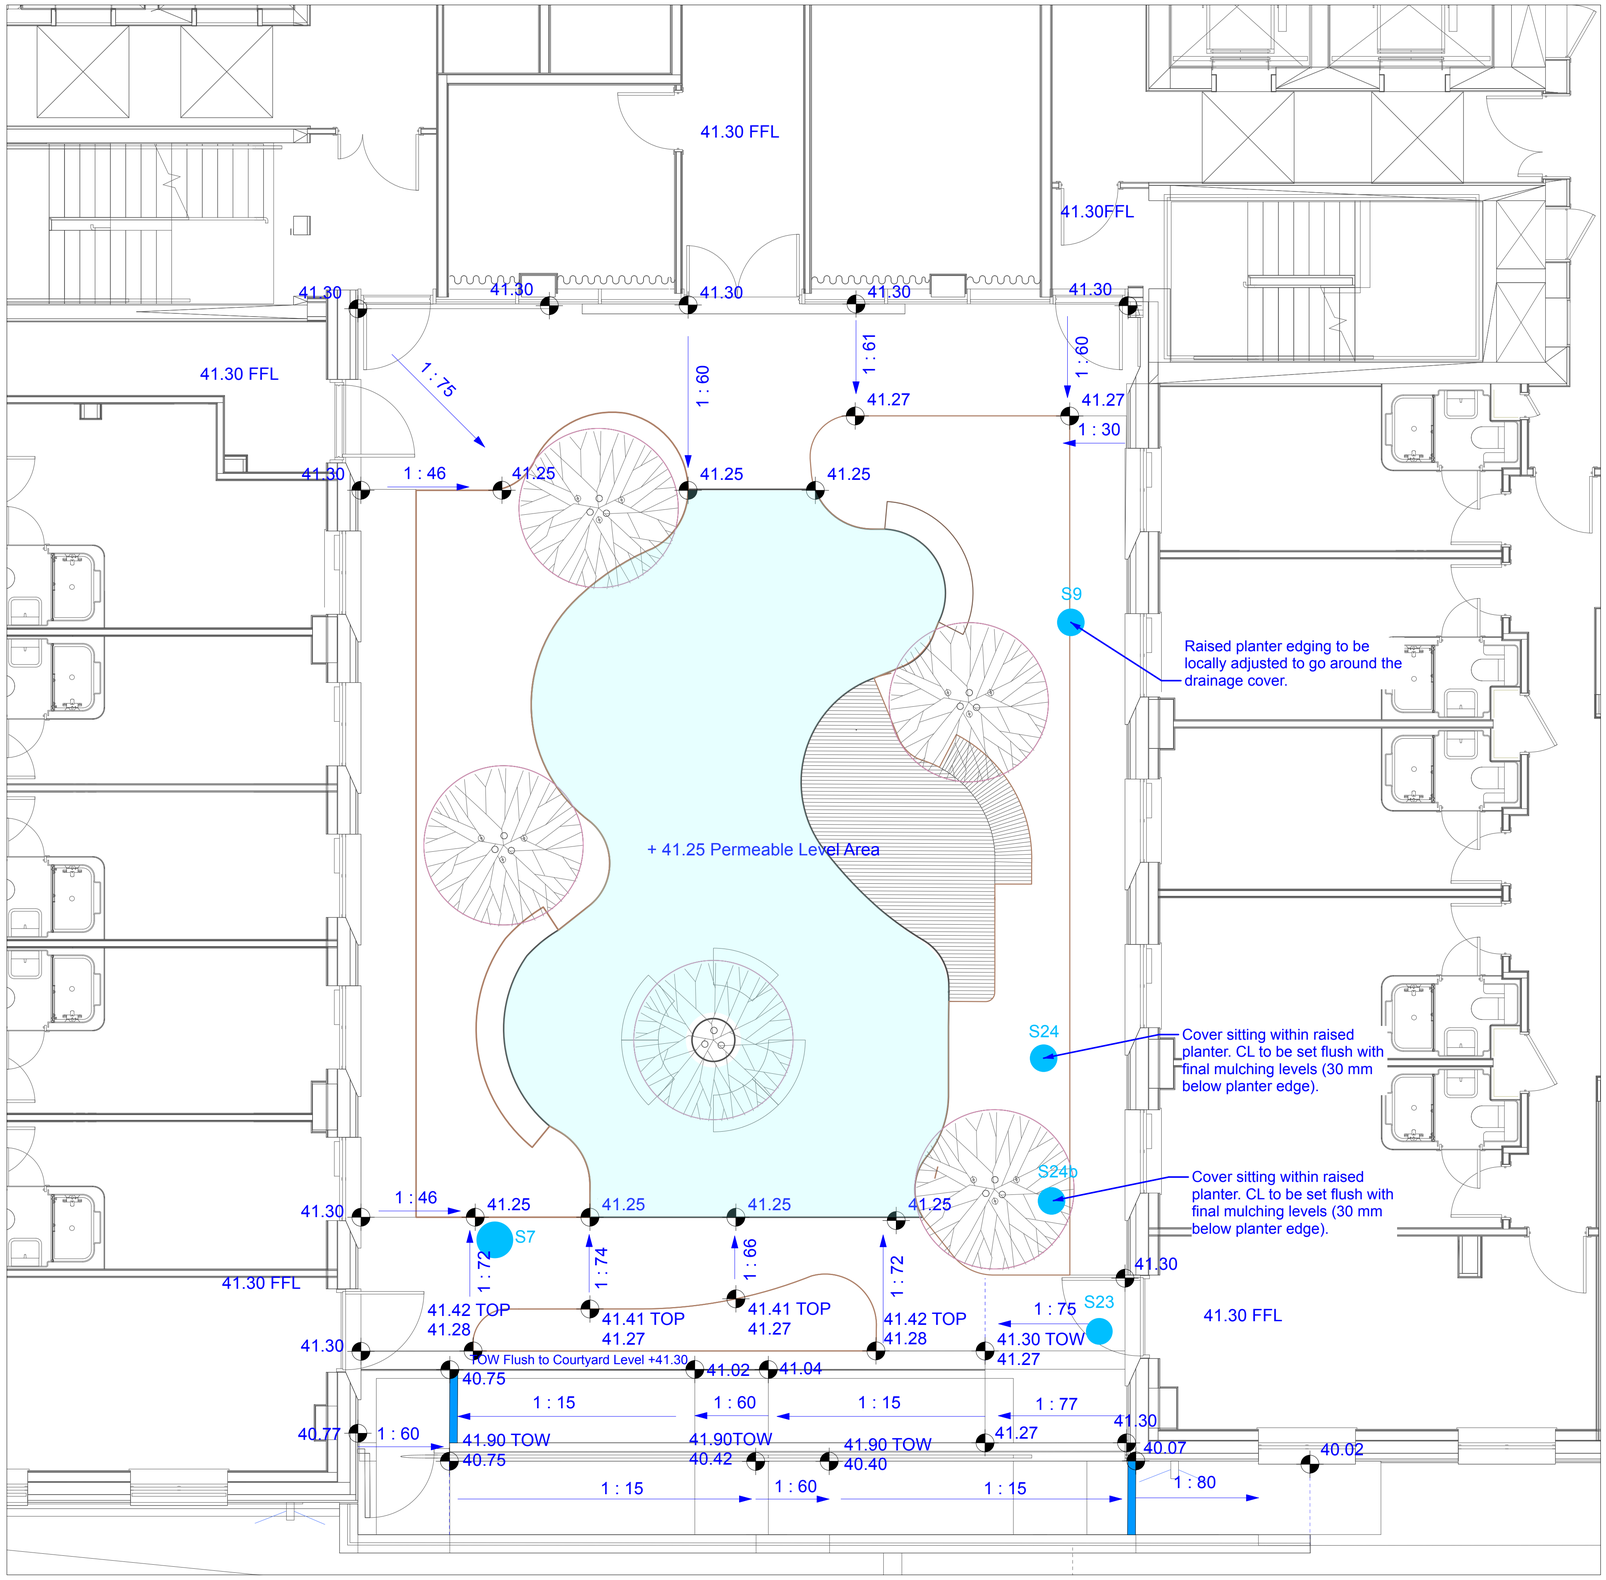


LEVELS + CONSTRAINTS


- 12.34 — **SPOT LEVEL - Existing**
- 12.34 — **SPOT LEVEL - Proposed**
- 1:23 — **FALLS - Proposed**
- **CHANNEL DRAIN**
- S24 — **DRAINAGE COVER** Show for coordination purposes only. Reder to engineers details and specification.

© THIS DRAWING IS COPYRIGHT PROTECTED AND MAY NOT BE REPRODUCED IN WHOLE OR PART WITHOUT WRITTEN AUTHORITY FROM THE OWNER.

NOTES:

1. Do not scale from this drawing.
2. Always work to noted dimensions.
3. All dimensions are in millimetres unless otherwise stated.
4. All setting out, levels and dimensions to be agreed on site.
5. The dimensions of all materials must be checked on site before being laid out.
6. This drawing must be read with the relevant specification clauses and detail drawings.
7. Order of construction and setting out to be agreed on site.

Location Plan

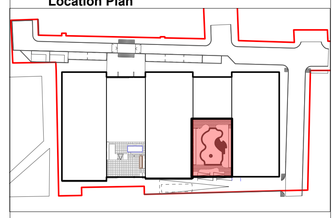

Revision	Date	Description	Drawn	Apprvd.
C02	26/02/26	Full Construction Issue	EK	RM
P06	28/11/25	Stage 4	YH	RM
P05	14/11/25	Minor Updates	AG	YH
P04	31/10/25	Stage 4 Issue	HX	RM
C01	22-04-24	Stage 4/5 issue	YH	RM

Planit I.E. Limited
Manchester | London | Liverpool | Leeds | Standish
E: info@planit-ie.com **W:** planit-ie.com

MANCHESTER
2 Back Grafton St ,
Altrincham,
WA14 1DY
T: 0161 928 9281

Client	IQ Student Accommodation
Project	Chandos House, Manchester
Drg Title	Eastern Courtyard_Levels & Drainage

Created on	Created by	Approved by
02-03-23	YH	RM

Scale	Size	Workstage
1:50	A1	STAGE 4

Drg No.	Suitability	Revision
63073-PLA-ZZ-ZZ-DR-L-3001	S4	C02

© Planit I.E. Limited