


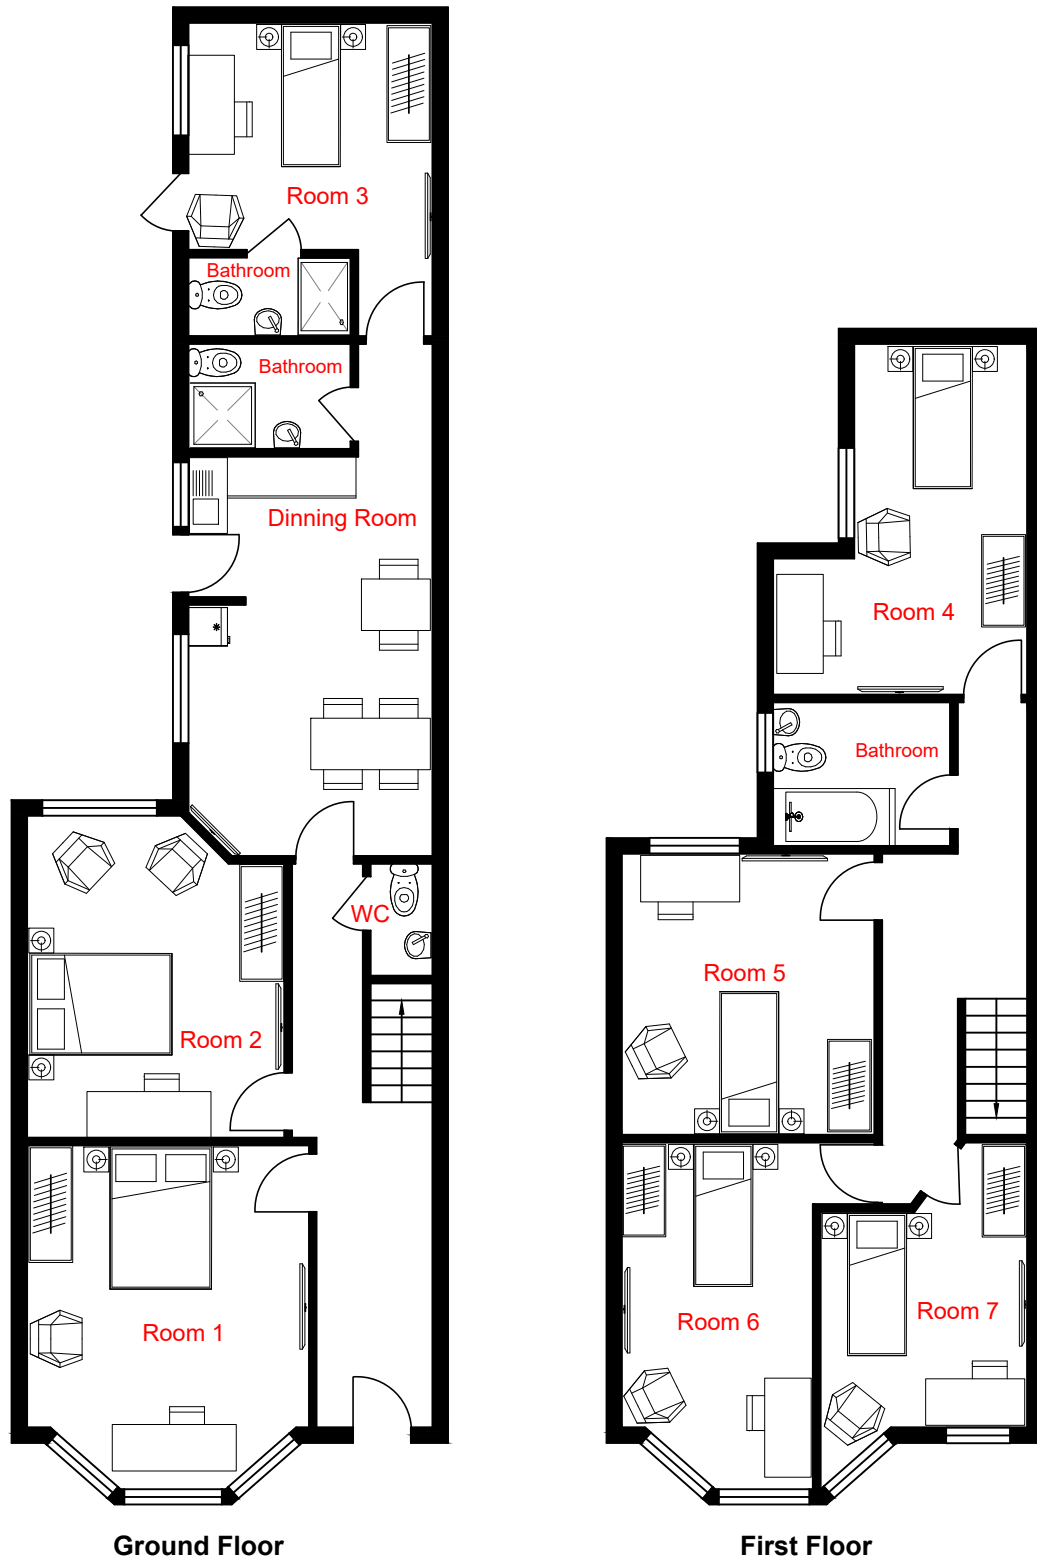

PROPOSED FLOOR PLANS