




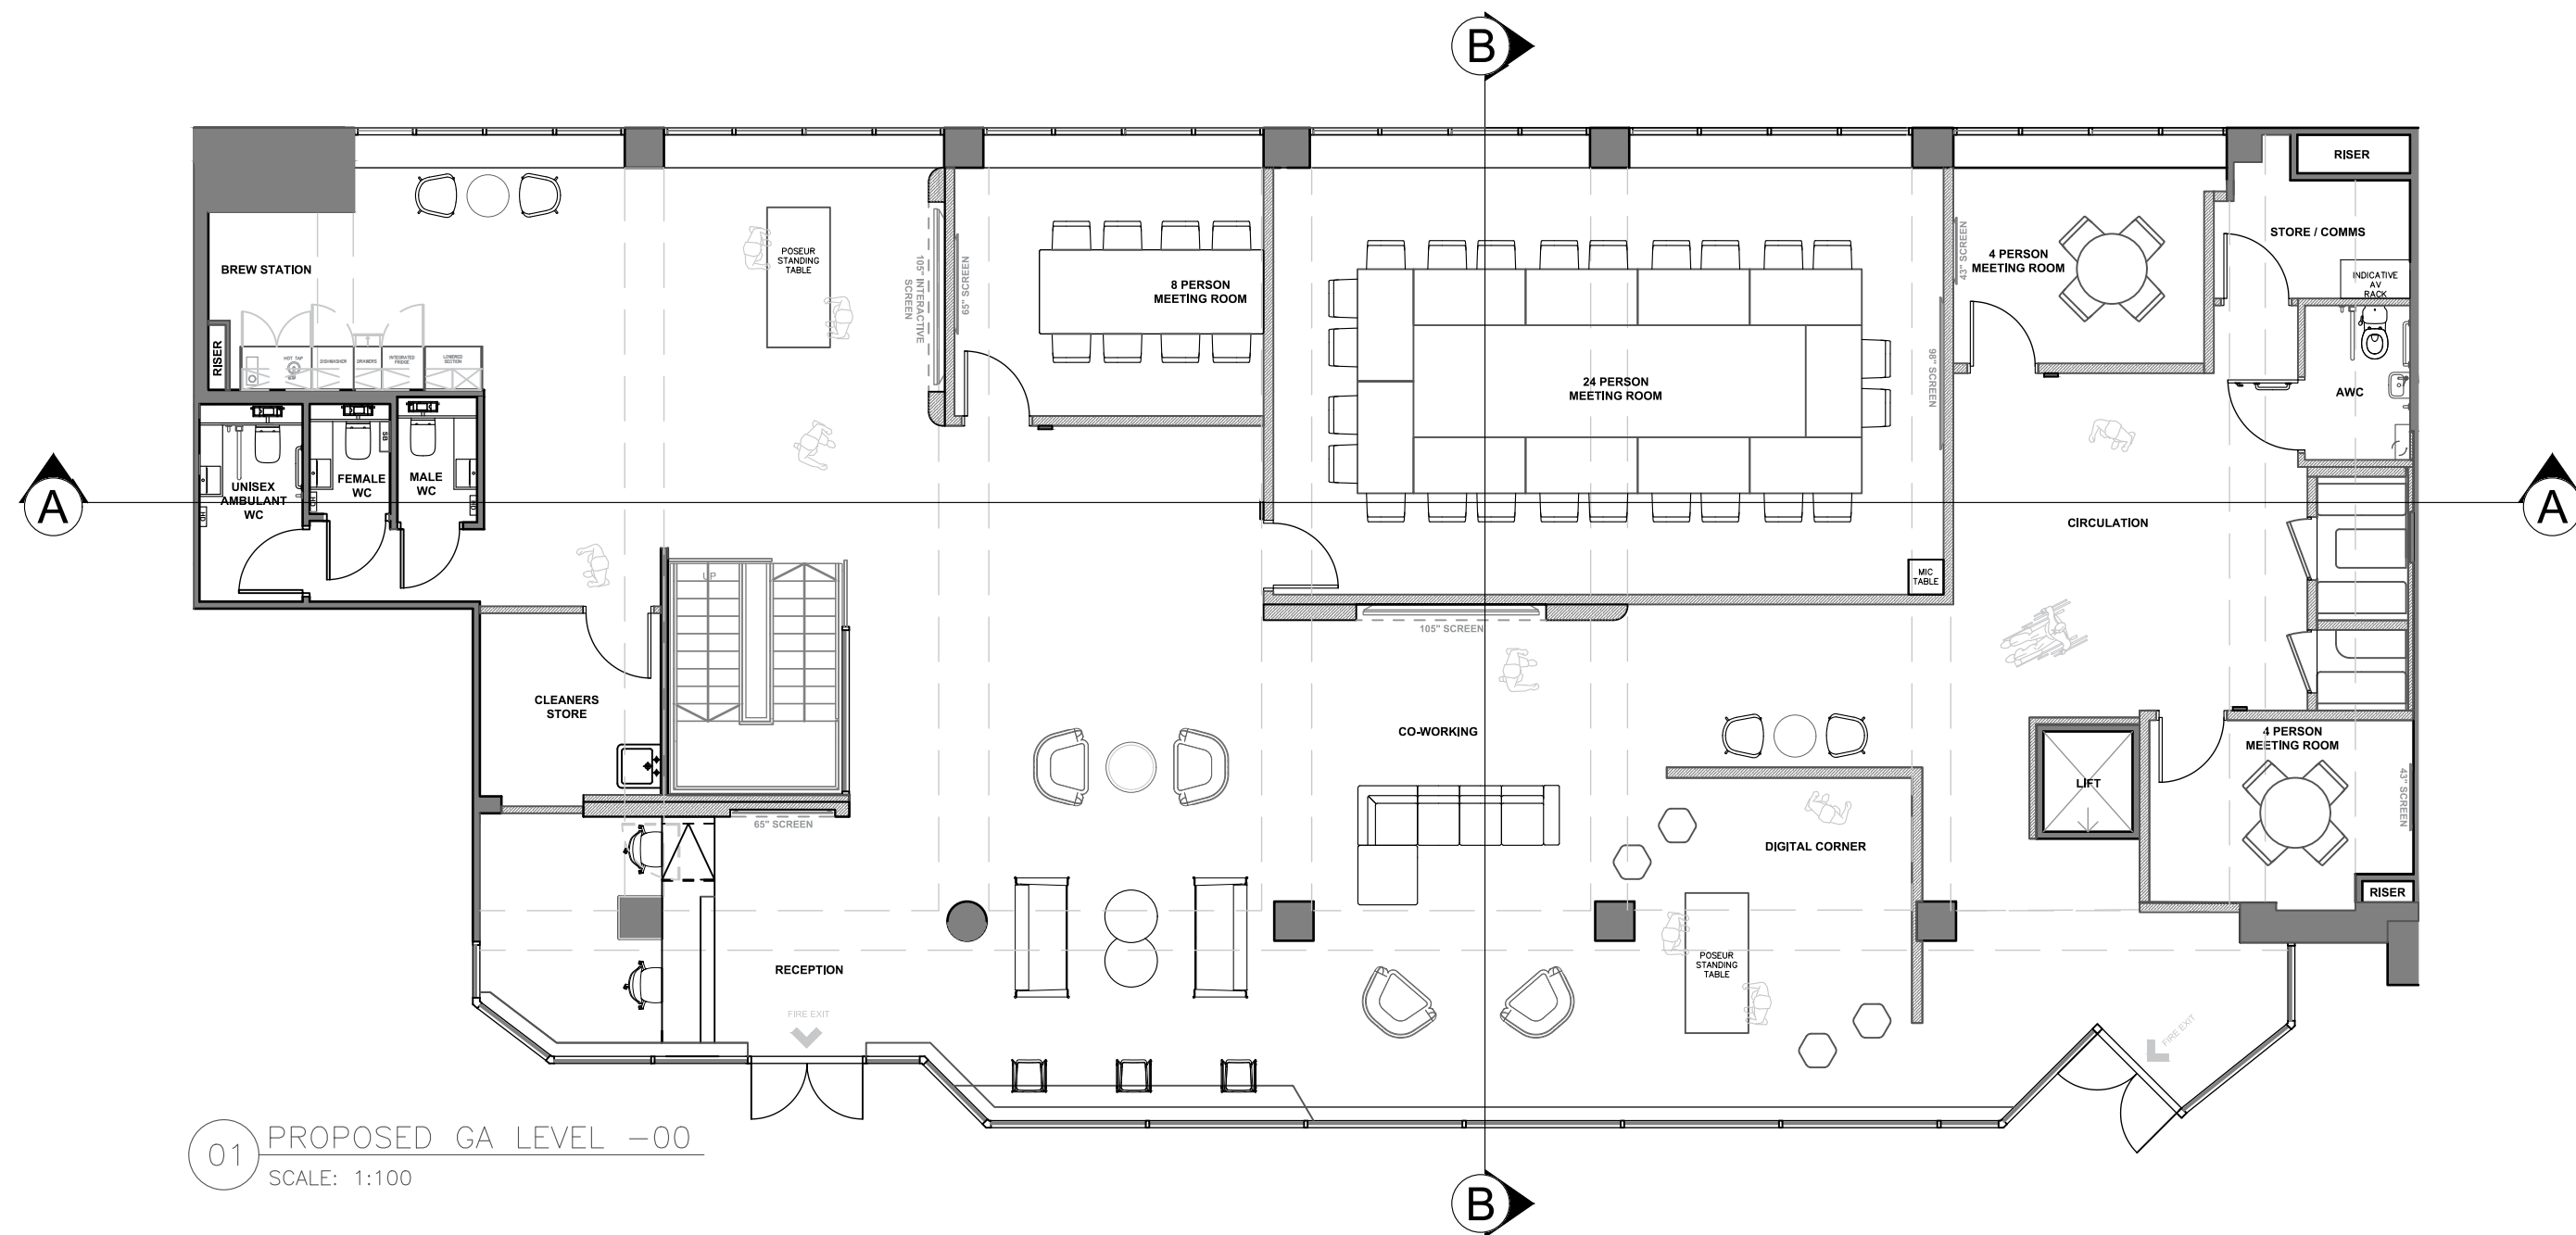


01 PROPOSED GA LEVEL -00
SCALE: 1:100

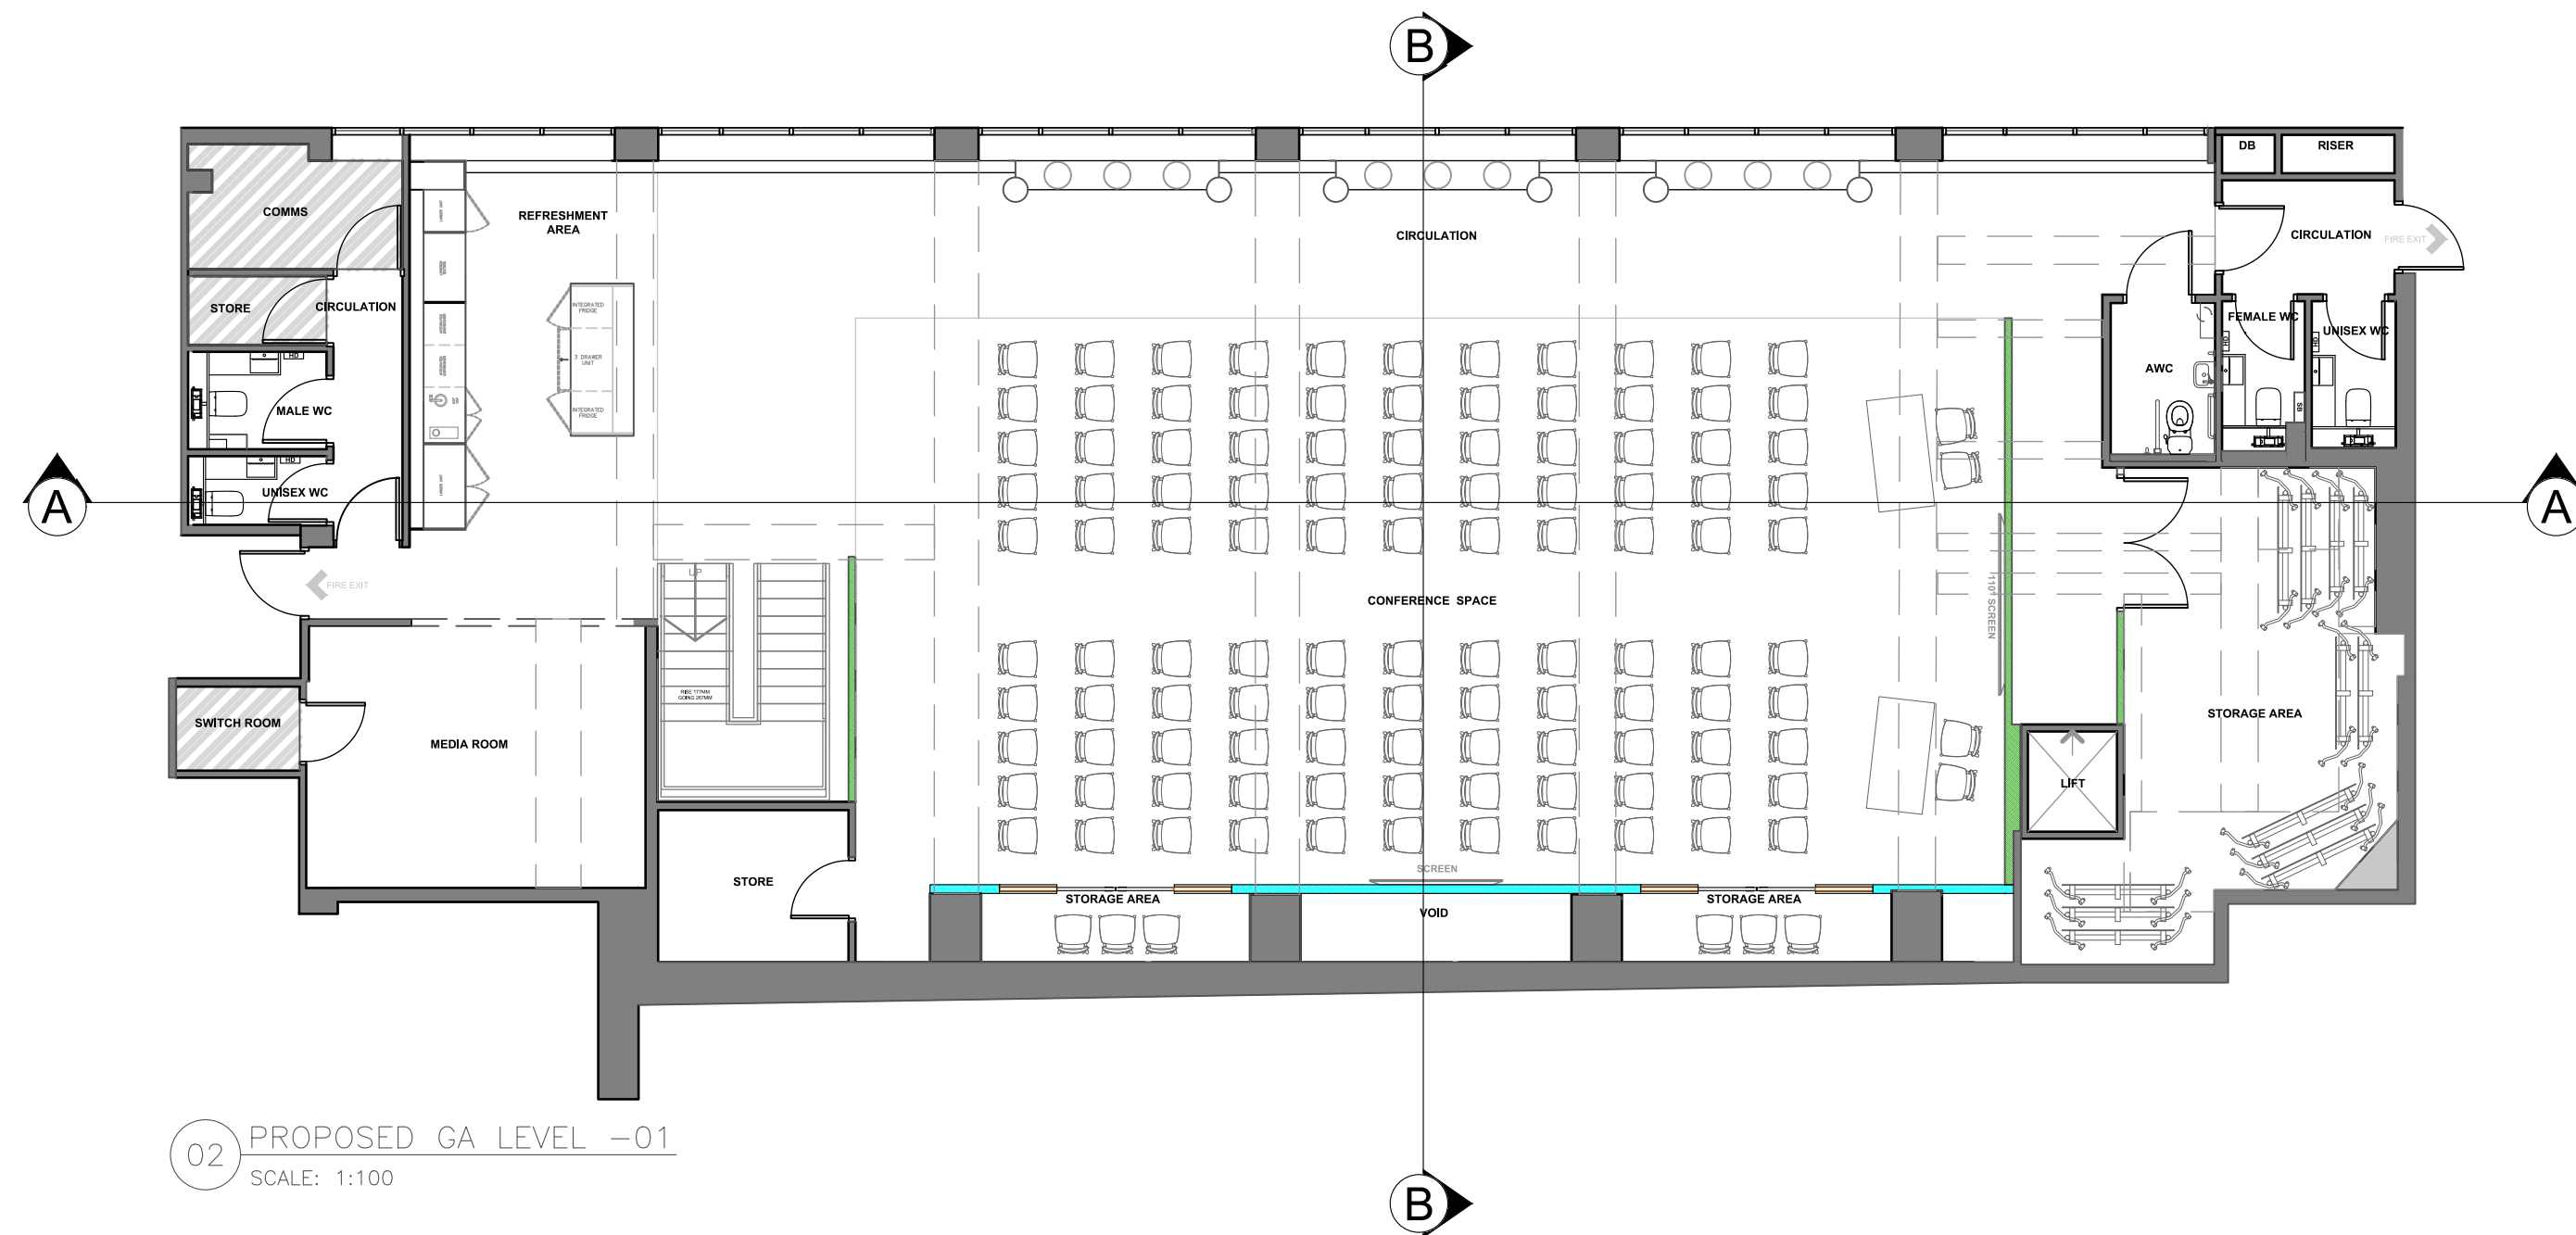

02 PROPOSED GA LEVEL -01
SCALE: 1:100

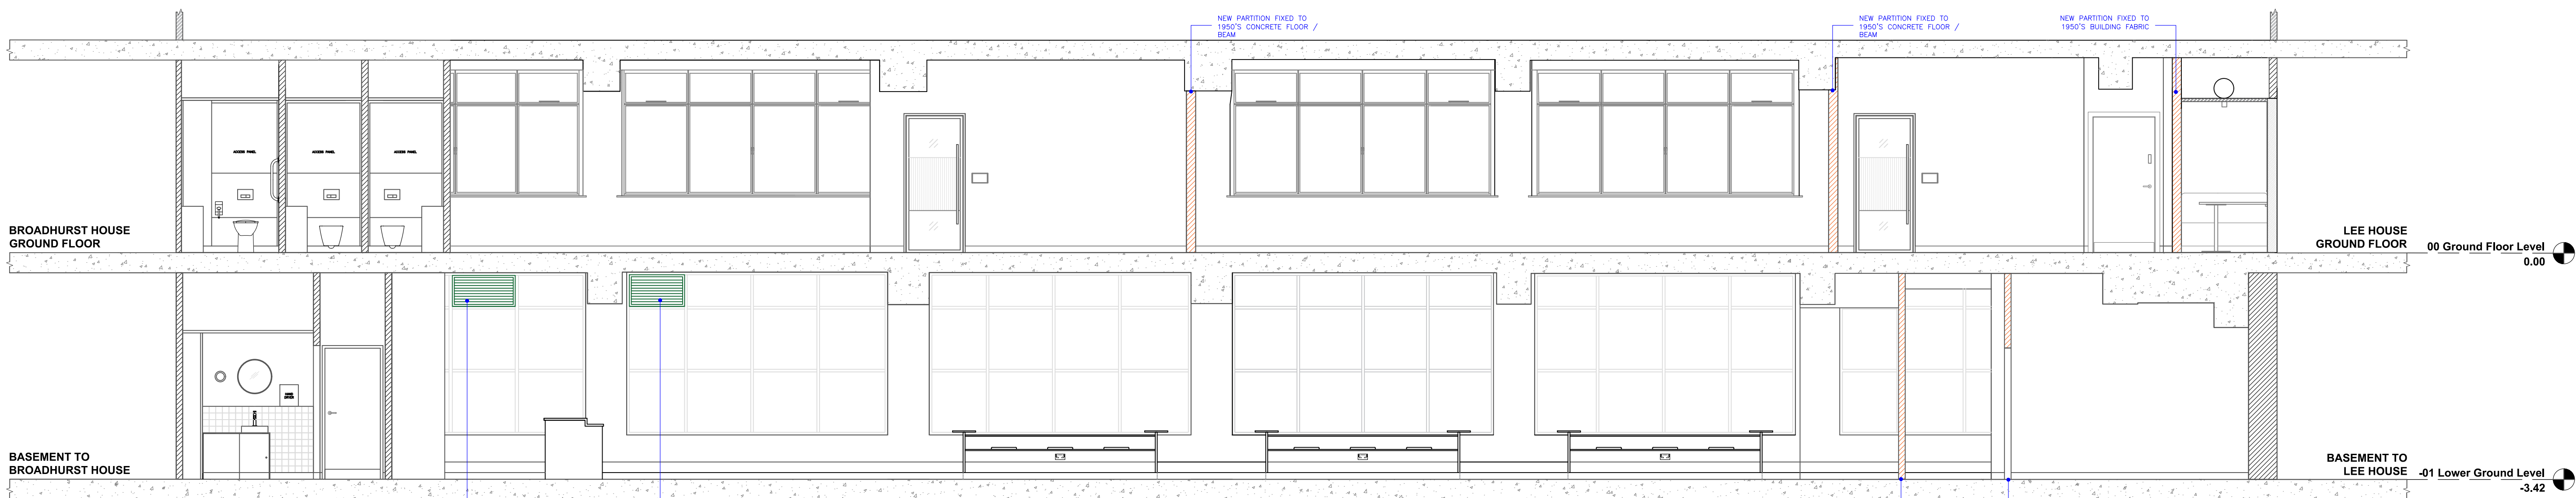

03 PROPOSED CROSS SECTION A - LEVEL 00 & LEVEL -01
SCALE: 1:50

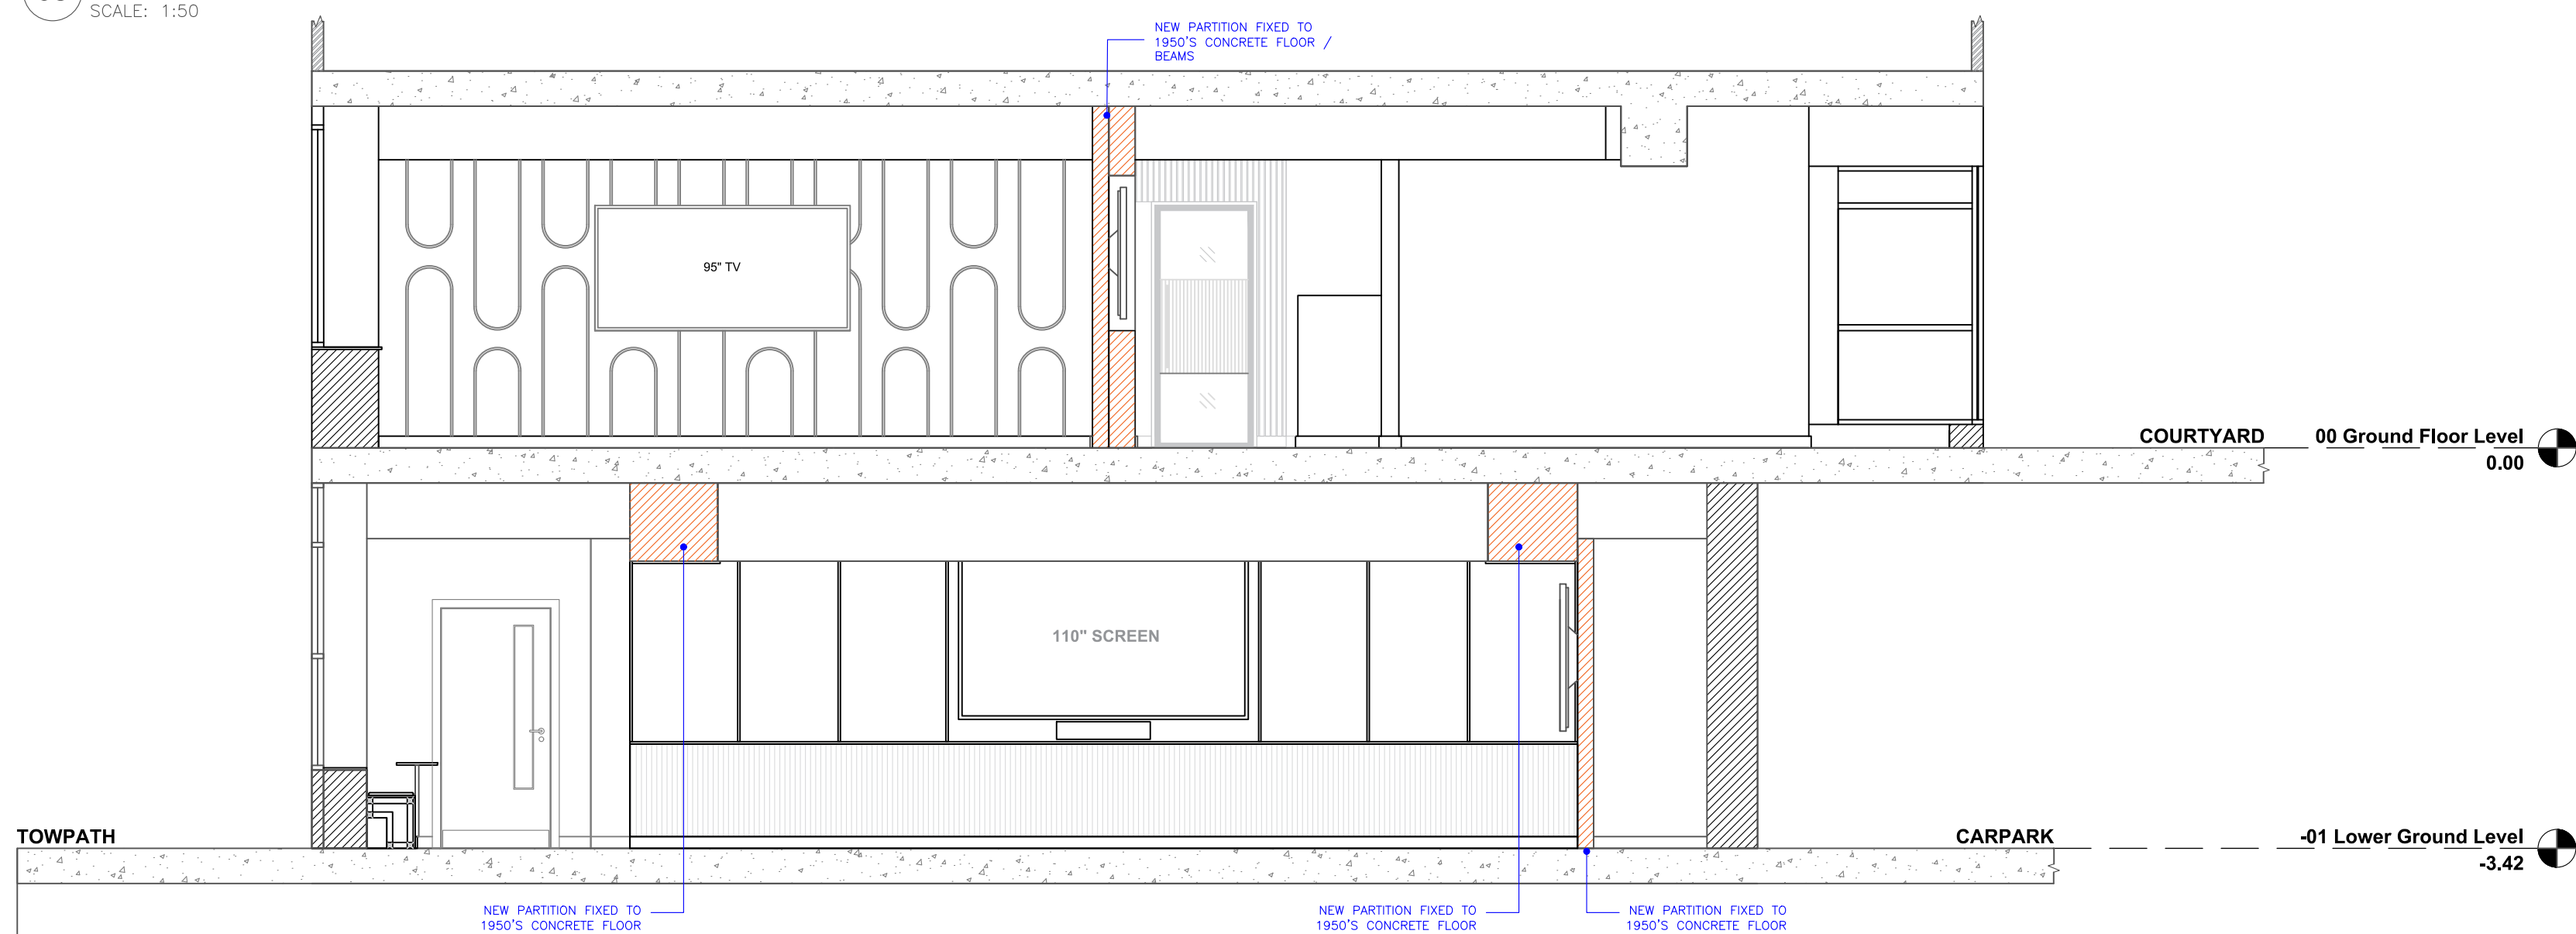

04 PROPOSED CROSS SECTION B - LEVEL 00 & LEVEL -01
SCALE: 1:50

KEY

NEW PARTITIONS FIXED TO 1950'S BUILDING FABRIC